



Floor Plan

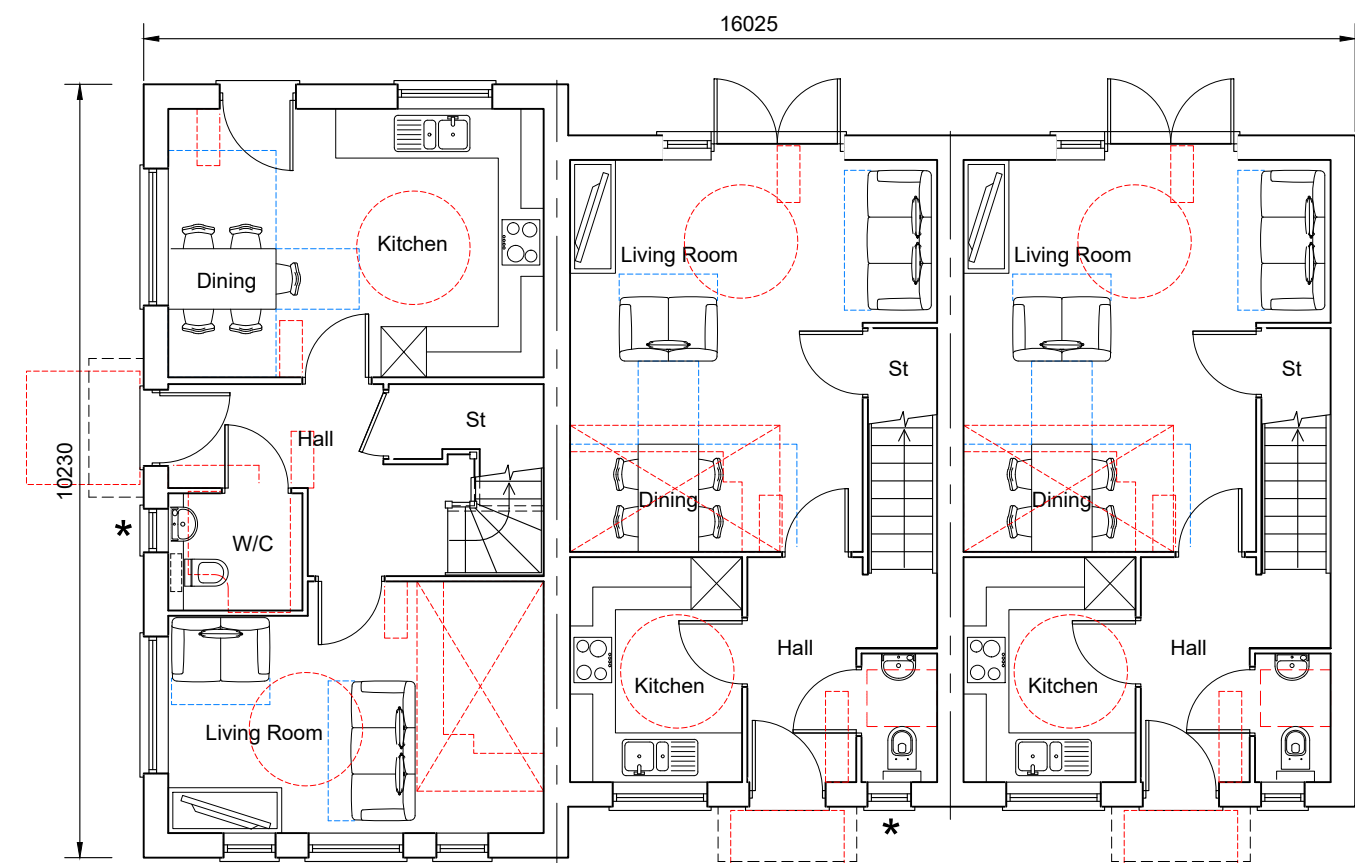


Ground Floor Plan
Plot : 224

Plot : 225


Plot : 226

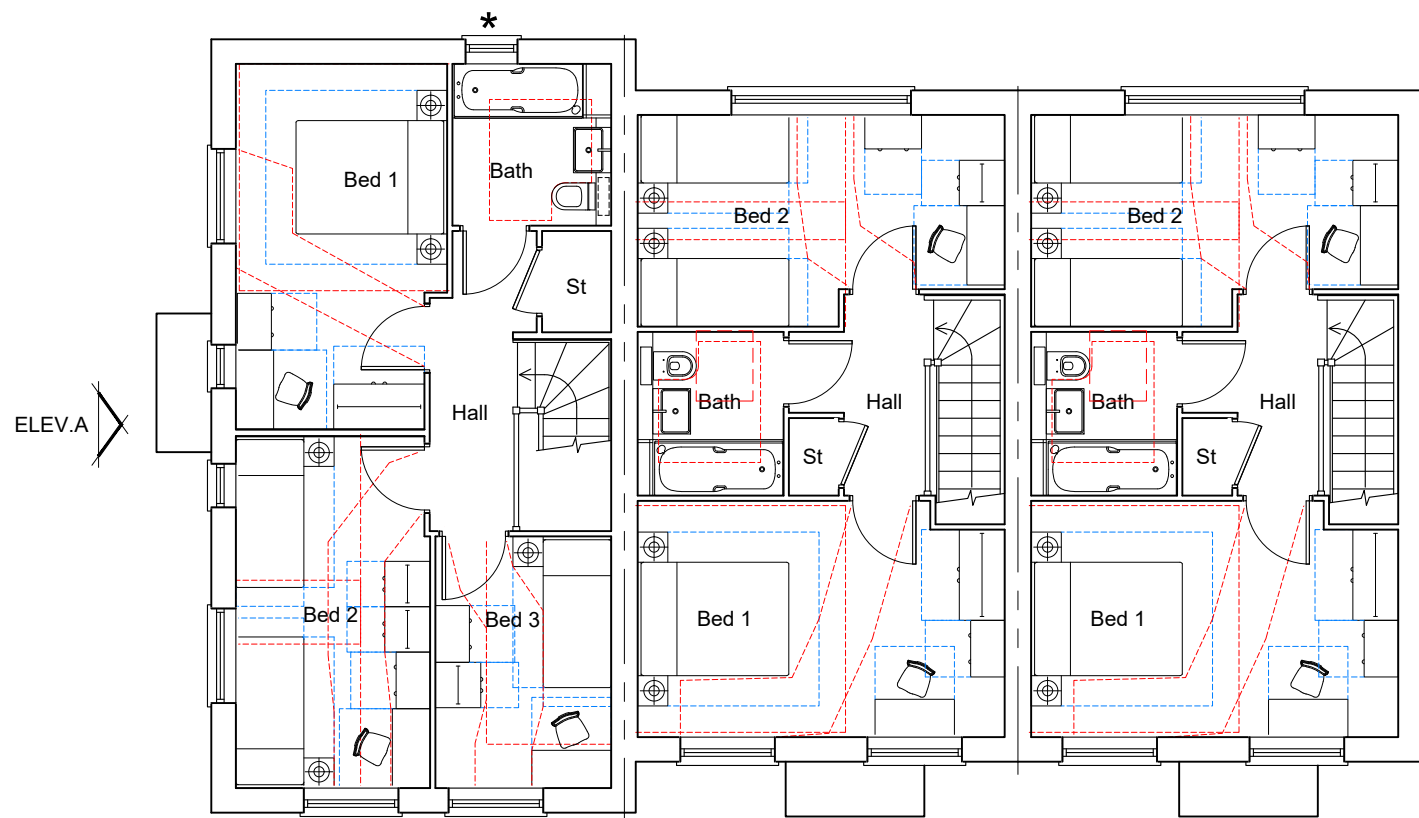

First Floor Plan
★ - Obscured glazing

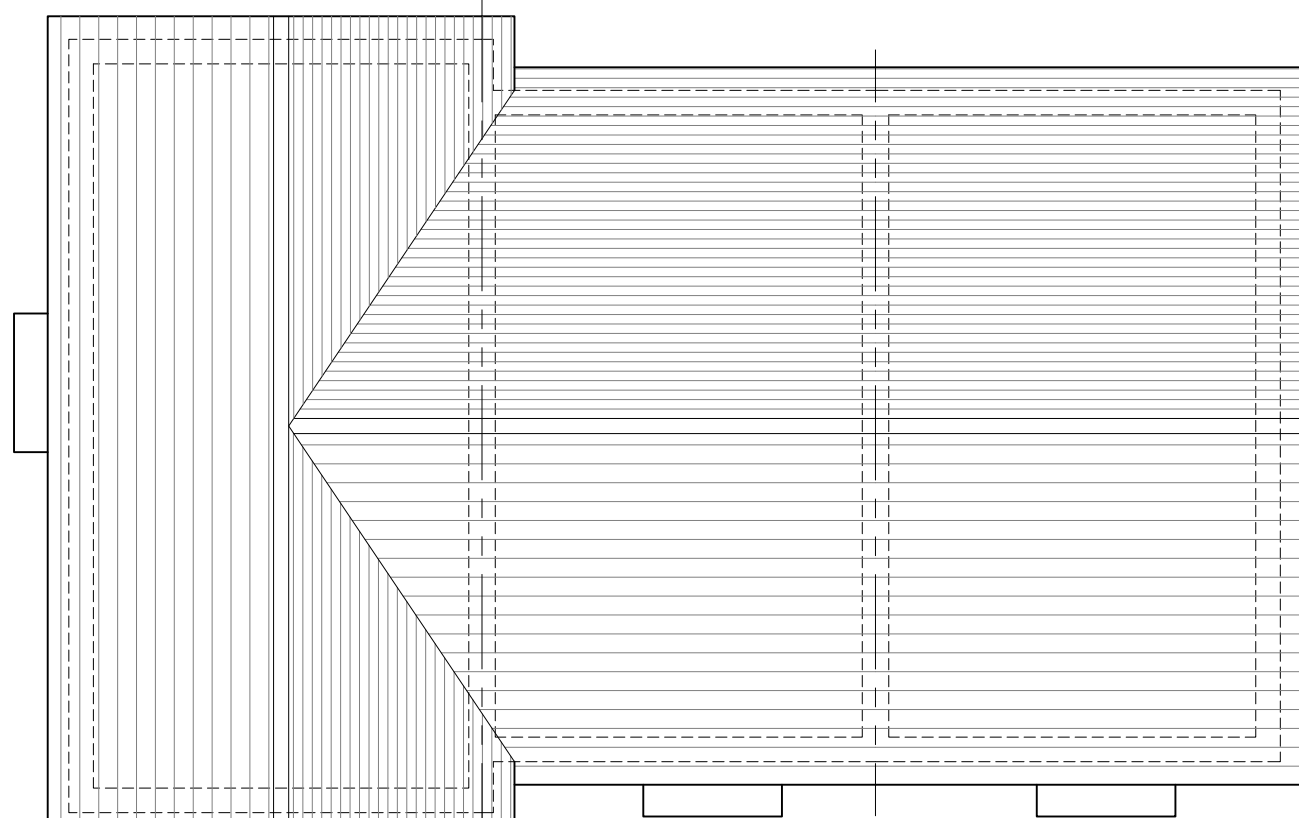

Roof Plan

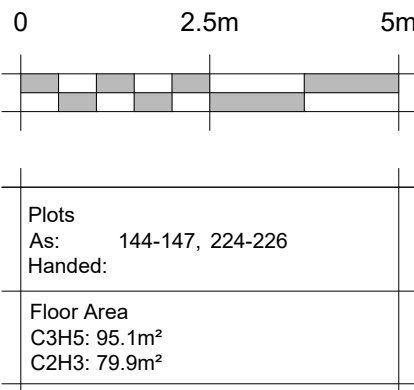

Drove Park



Front Elevation
Plot : 224

Plot : 225

Plot : 226




Side Elevation A
Plot : 224



Rear Elevation
Plot : 226


Plot : 225

Plot : 224

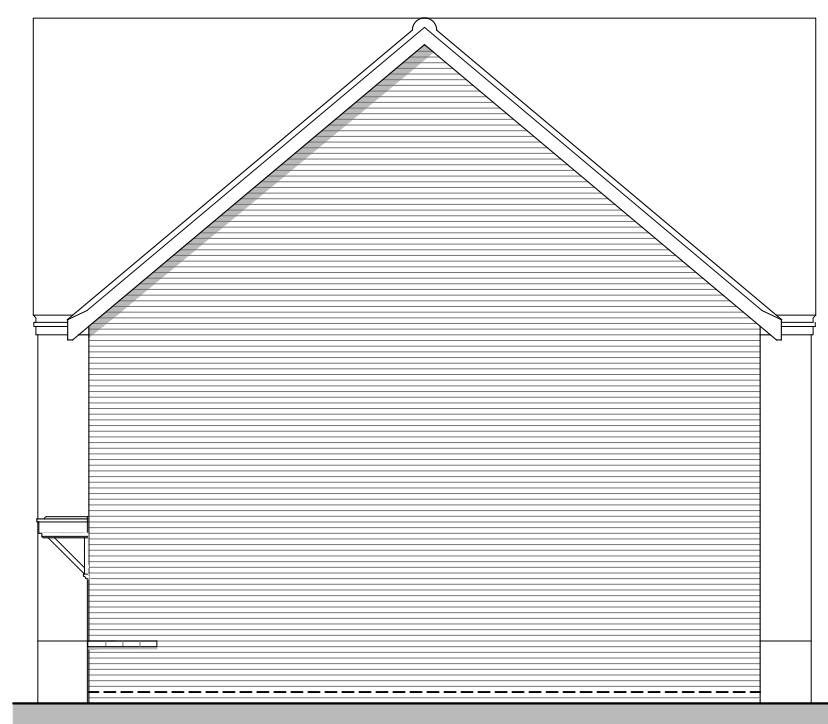

Side Elevation B
Plot : 226

Floor Plan

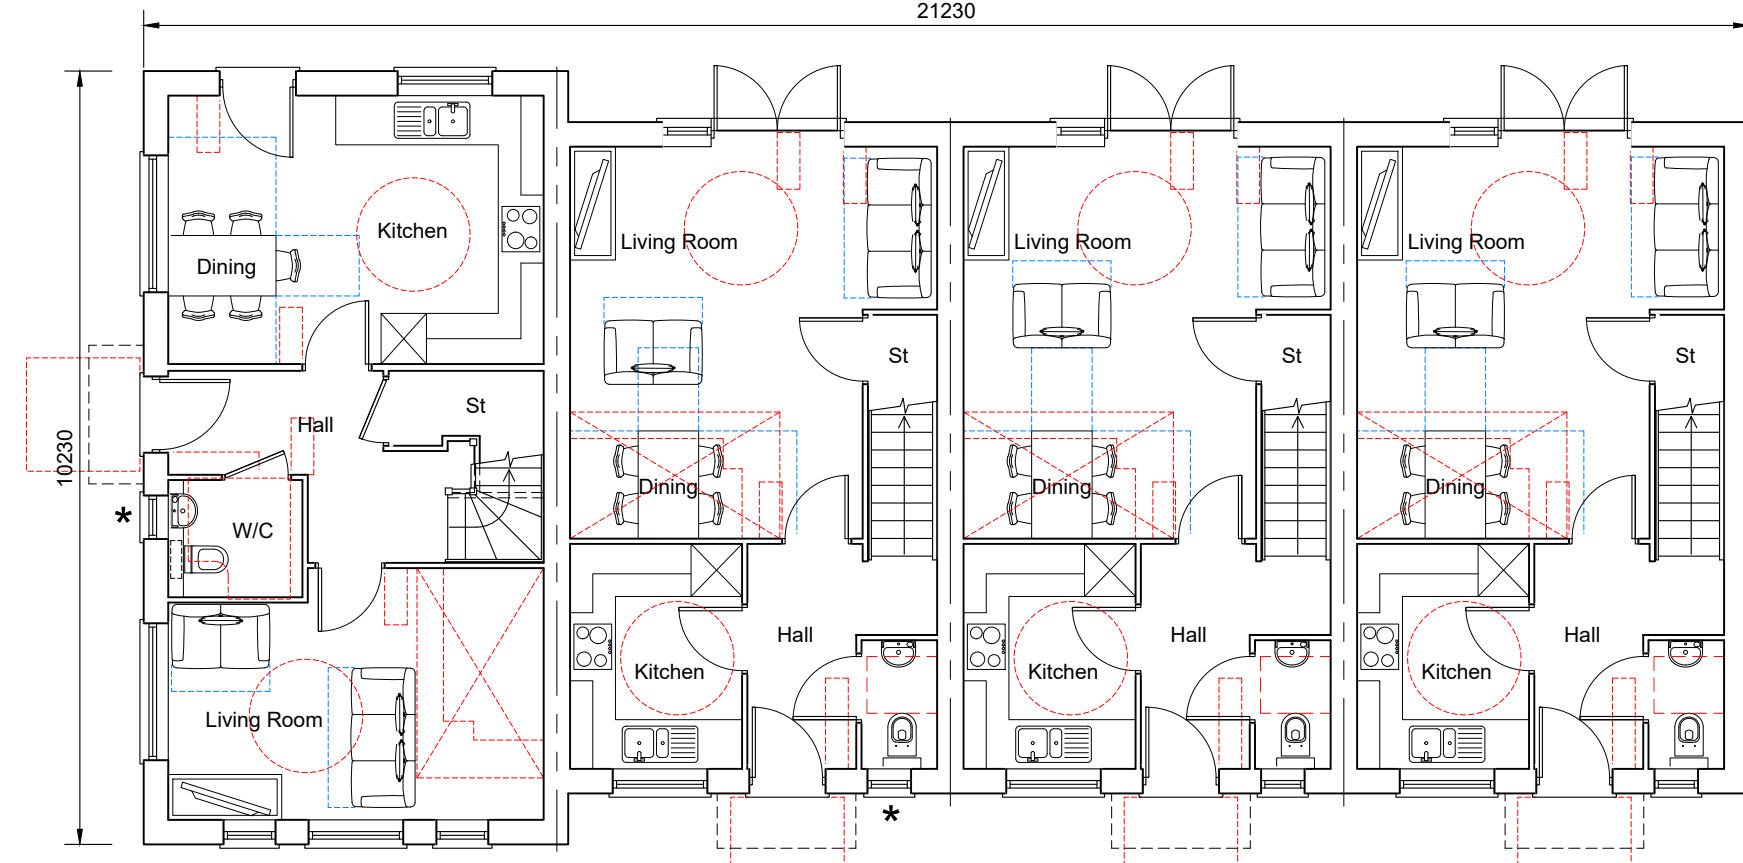


Ground Floor Plan
Plot : 144


Plot : 145

Plot : 146

Plot : 147

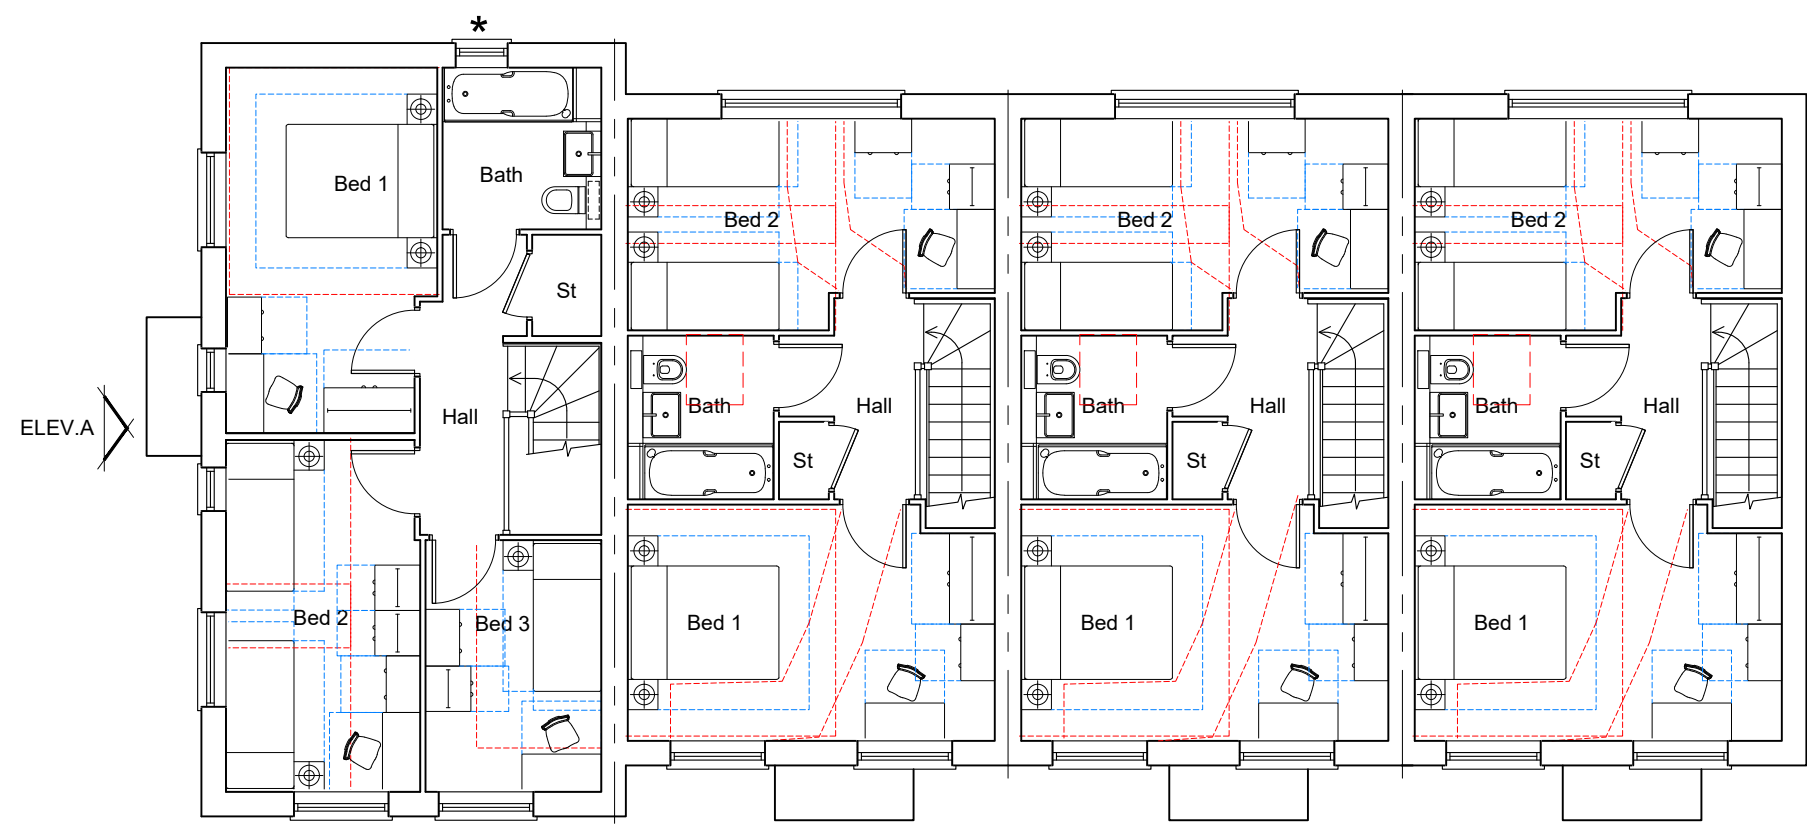

First Floor Plan
★ - Obscured glazing

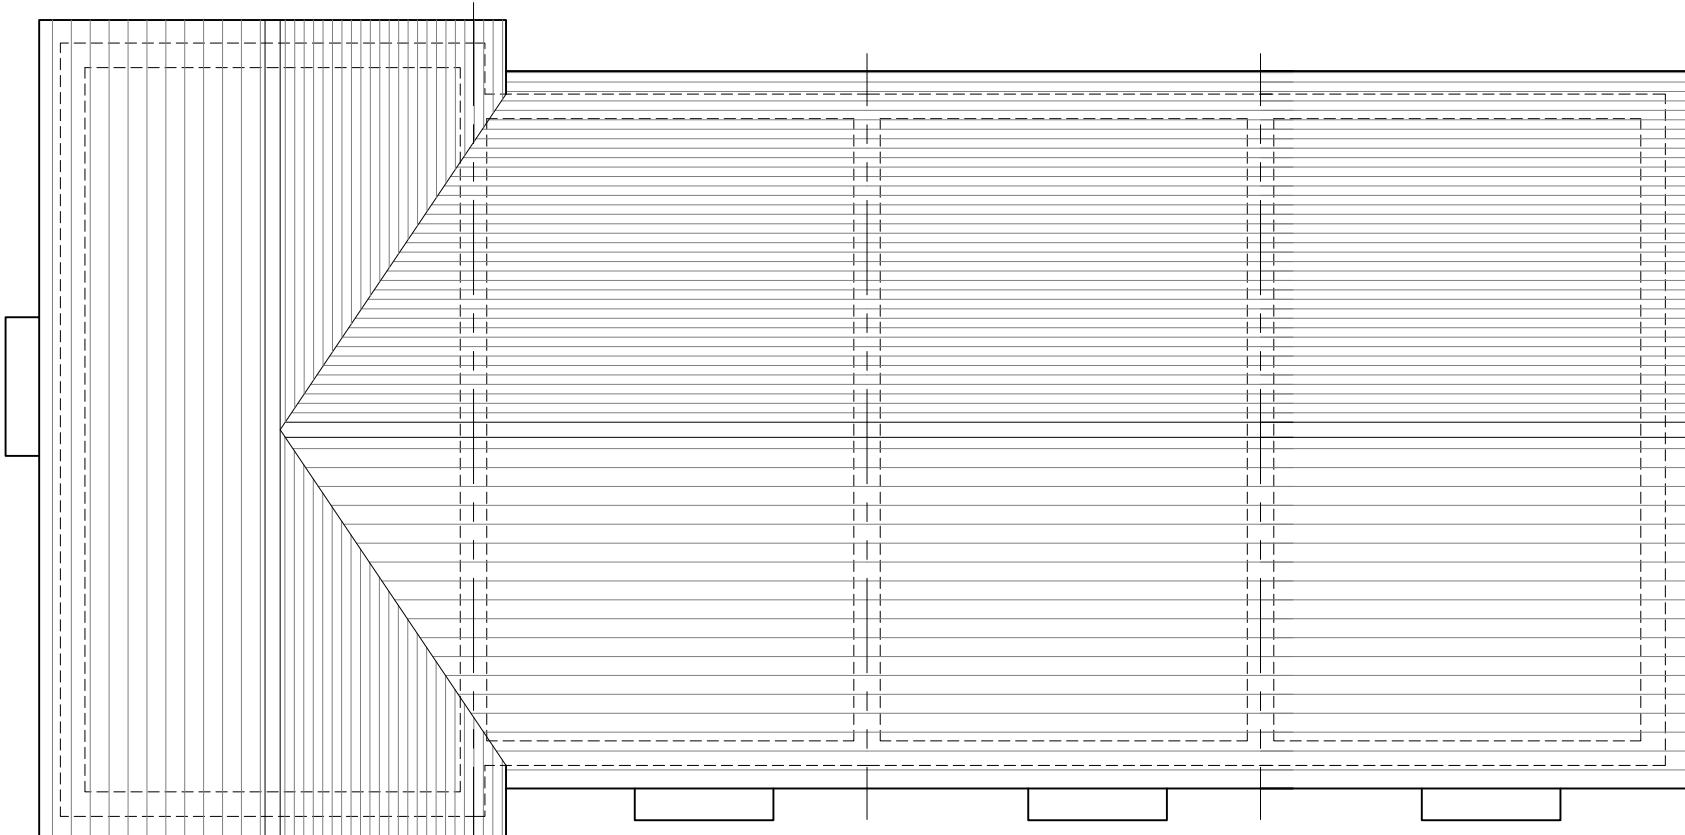

Roof Plan

Drove Park



Front Elevation
Plot : 144

Plot : 145

Plot : 146

Plot : 147



Side Elevation A
Plot : 144




Rear Elevation
Plot : 147

Plot : 146

Plot : 145

Plot : 144

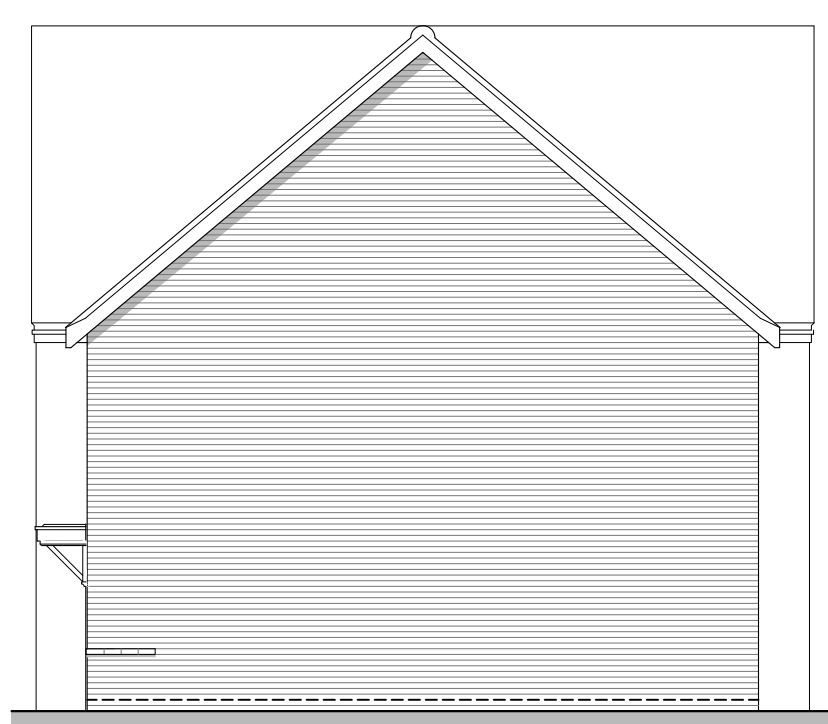

Side Elevation B
Plot : 147

REV.	DATE	REVISIONS:	BY	REV.	DATE	REVISIONS:	BY	REV.	DATE	REVISIONS:	BY	STATUS:

Planning

CLIENT:	Bilsham Road Development LLP	PROJECT:	Bilsham Road Yapton
SCALE:	1:100 (A1 ORIGINAL)	DRAWING:	C3H5 & C2H3 - Terrace Full Plans & Elevations
DRAWN:	RDB/SA	19284	P125
DATE:	01/09/20	—	—



architecture planning masterplanning

Broadmeade House, Farnham Business Park,
Weydon Lane, Farnham, Surrey GU9 8QT.
info@osparchitecture.com www.osparchitecture.com
Tel: 01252 267878