



Floor Plan

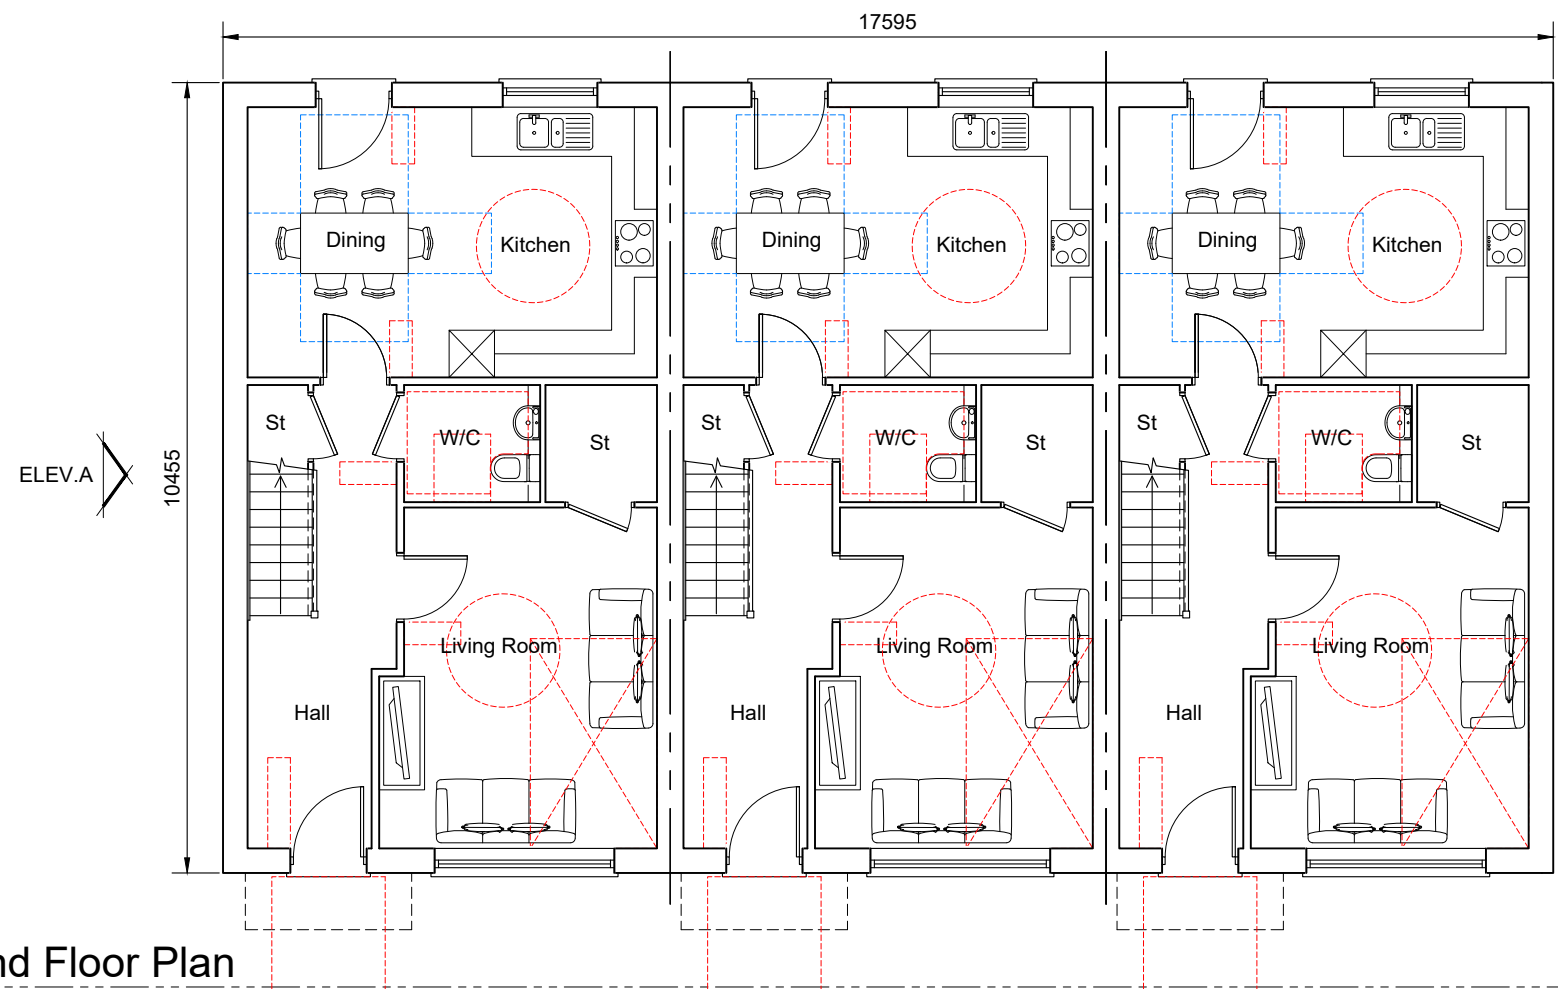

Ground Floor Plan

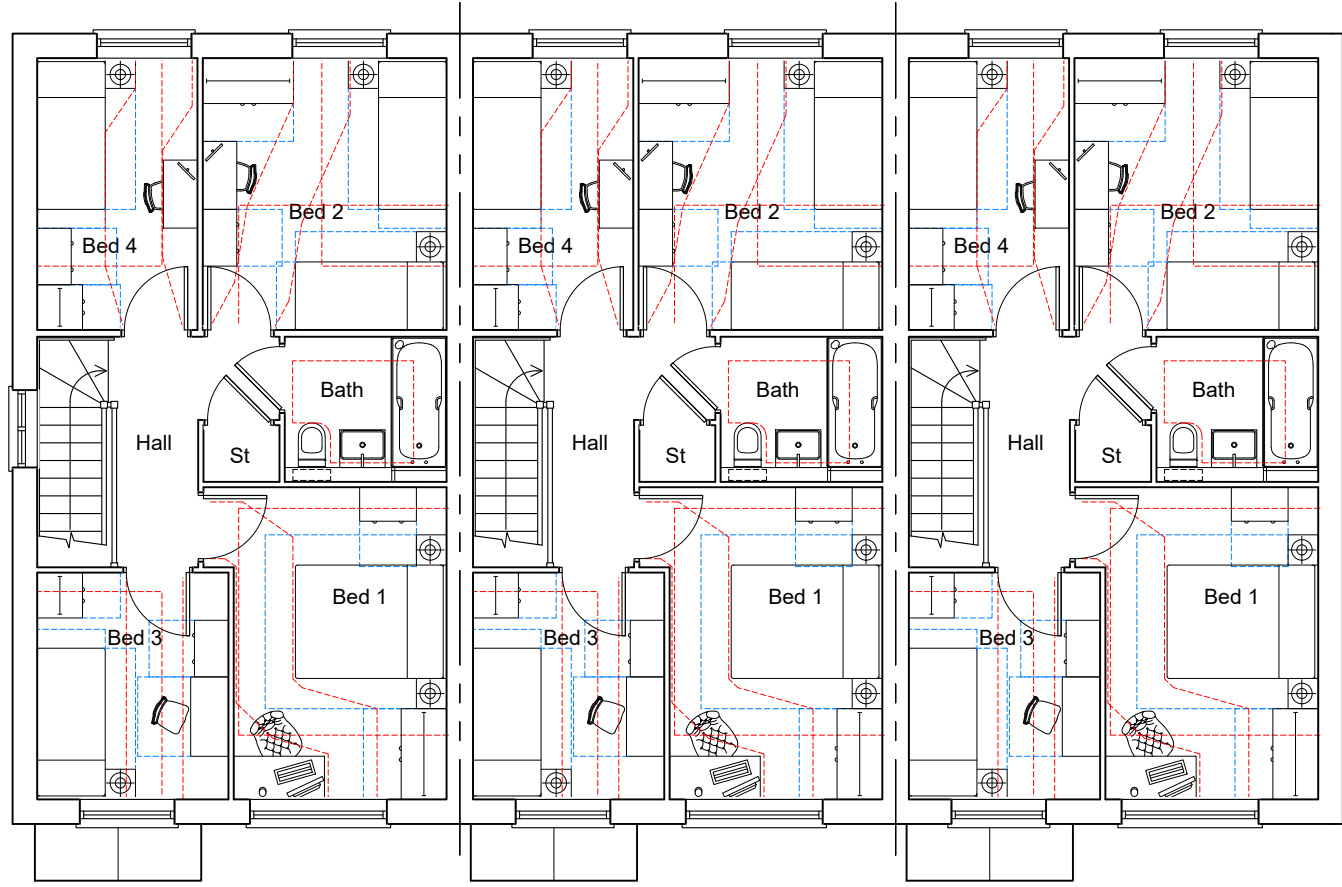

First Floor Plan

Roof Plan


Lovey's



Front Elevation



Side Elevation A

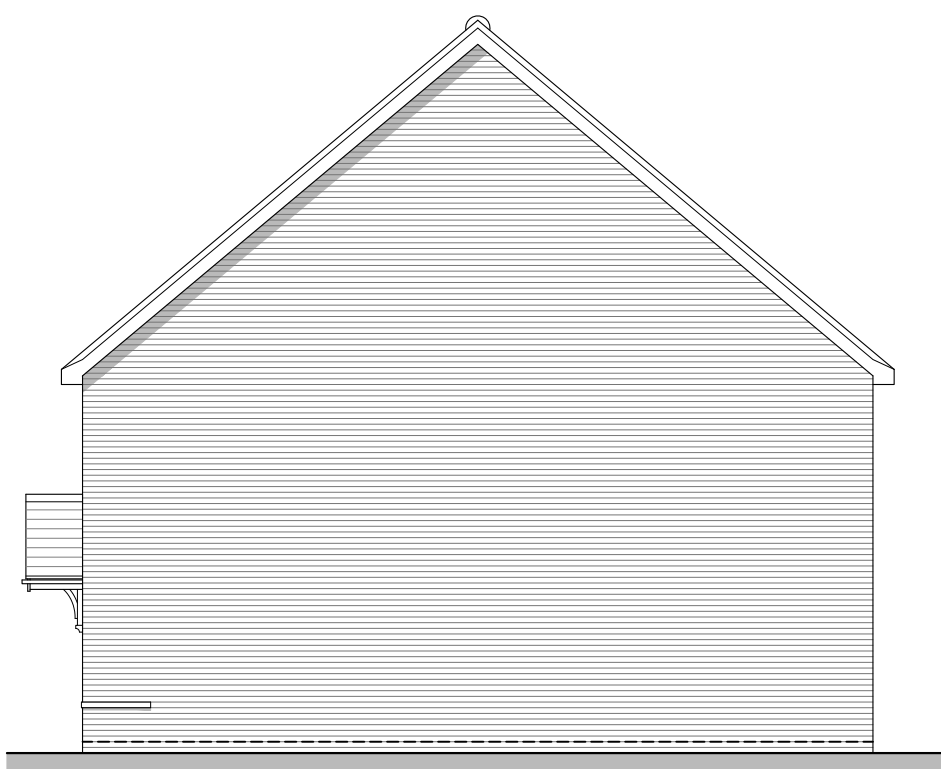


Side Elevation B




Rear Elevation

Floor Plan

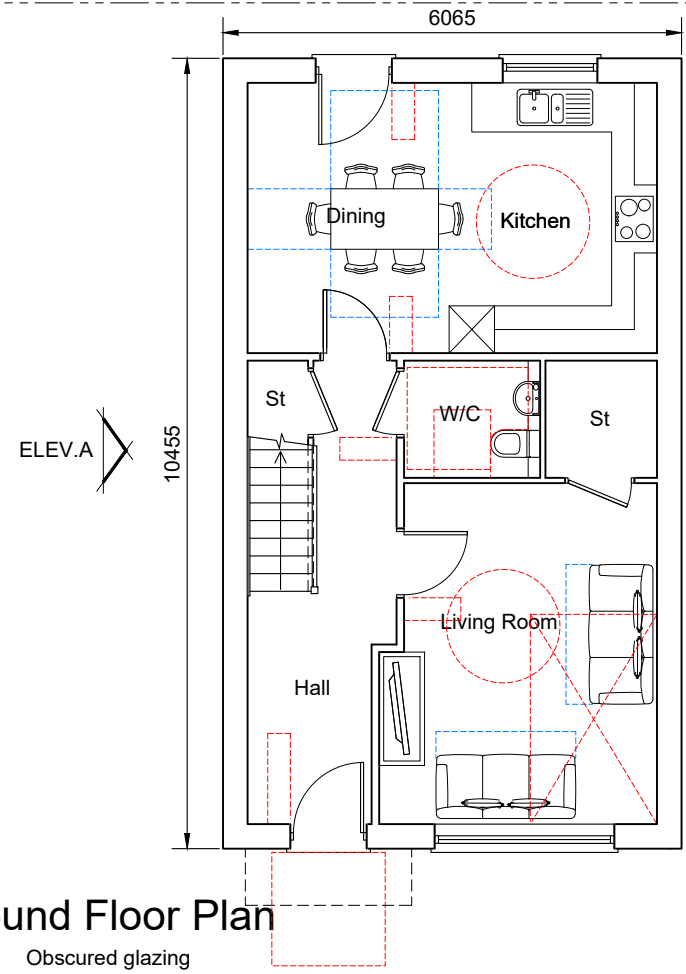


Ground Floor Plan

First Floor Plan

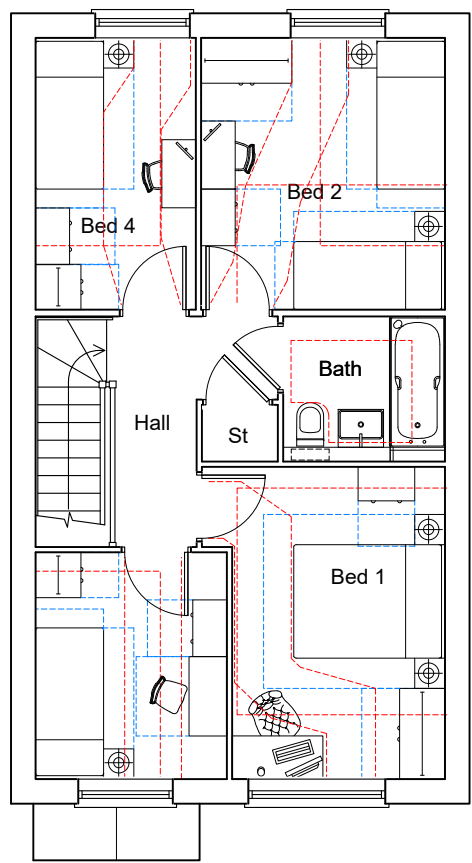


Roof Plan

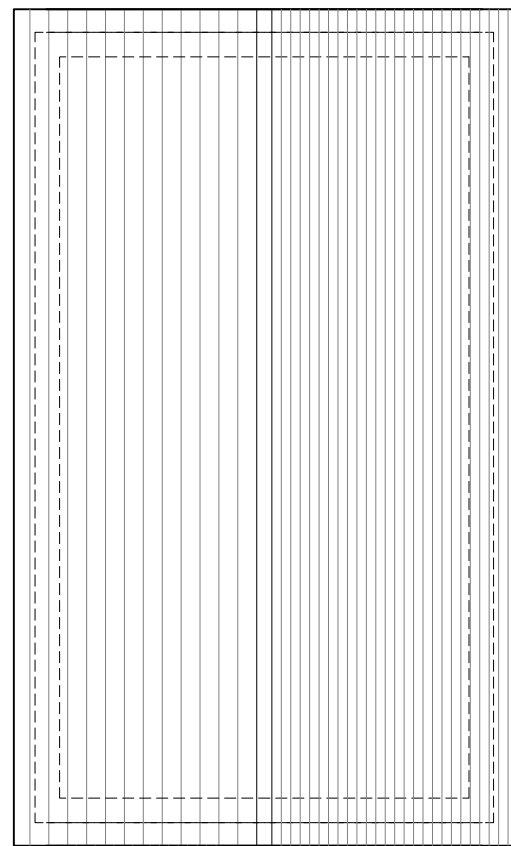


Bilsham



Front Elevation

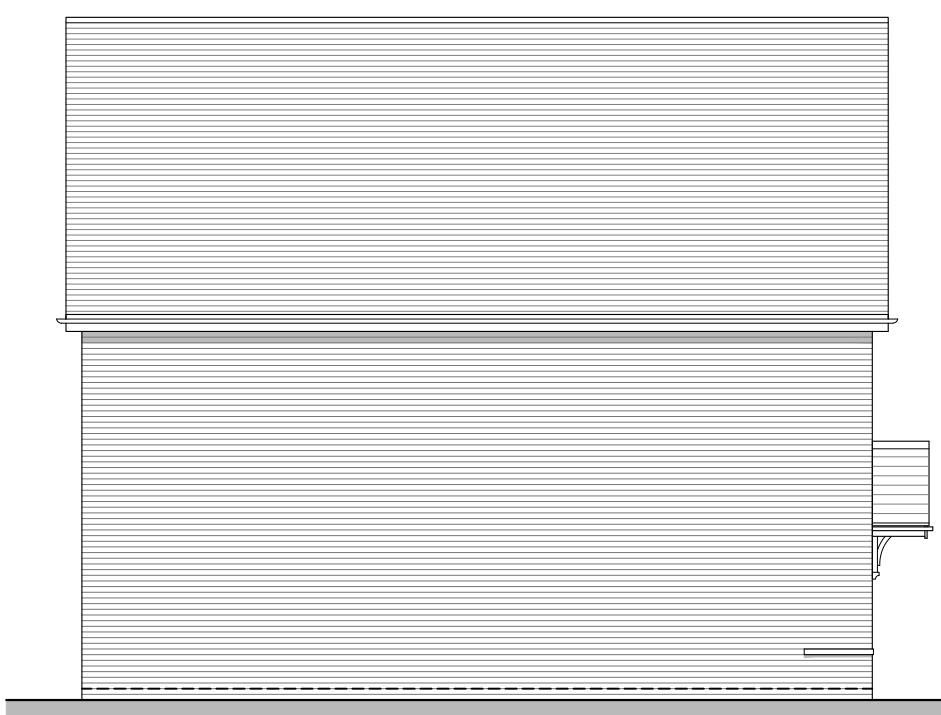

Side Elevation A

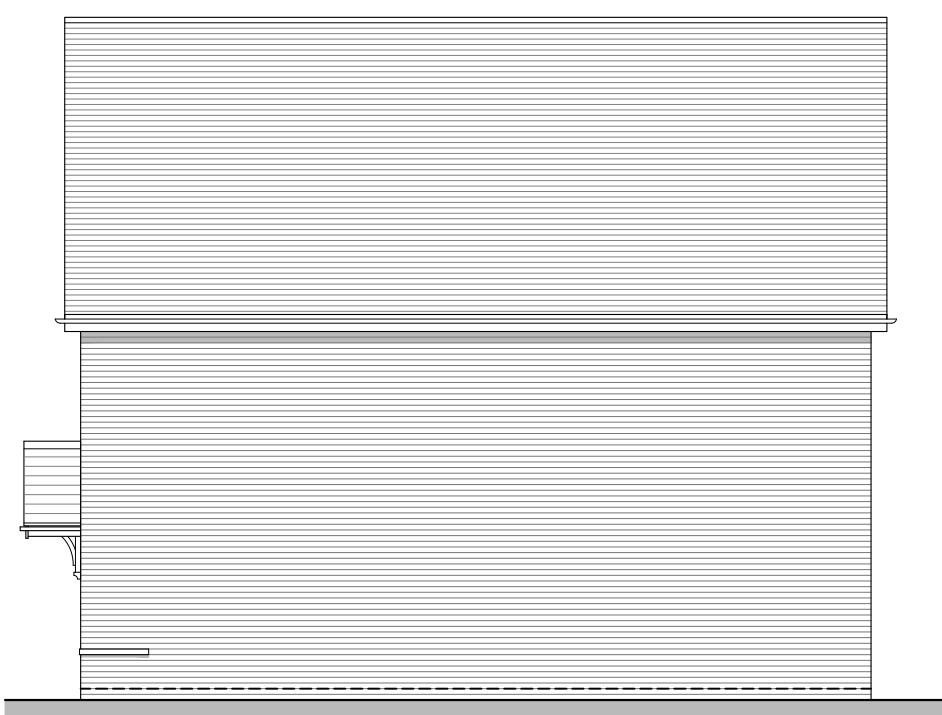

Side Elevation B



Rear Elevation

Planning

REV.	DATE	REVISIONS:	BY	REV.	DATE	REVISIONS:	BY	STATUS:

CLIENT:	Bilsham Road Development LLP	PROJECT:	Bilsham Road Yapton
SCALE:	1:100 (A1 ORIGINAL)	DRAWING:	C4H2 - Detach & Terrace Full Plans & Elevations
DRAWN:	GE	19284	P129
DATE:	01/09/20		—



architecture planning masterplanning

Broadmede House, Farnham Business Park,
Weydon Lane, Farnham, Surrey GU9 8QT.
info@osparchitecture.com www.osparchitecture.com
Tel: 01252 267878