




Floor Plan

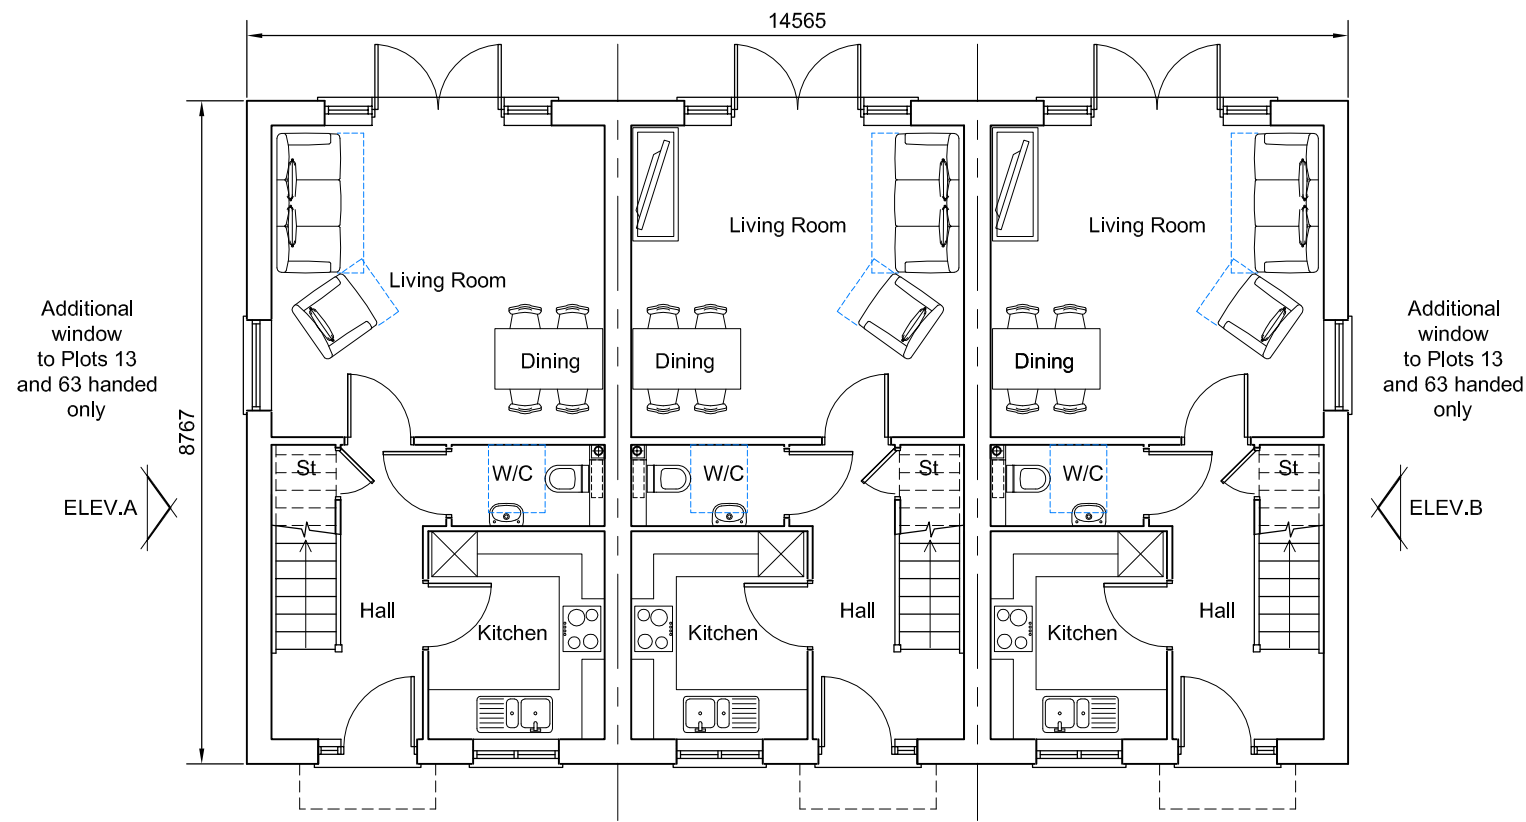


Ground Floor Plan
Refer to elevations for handings

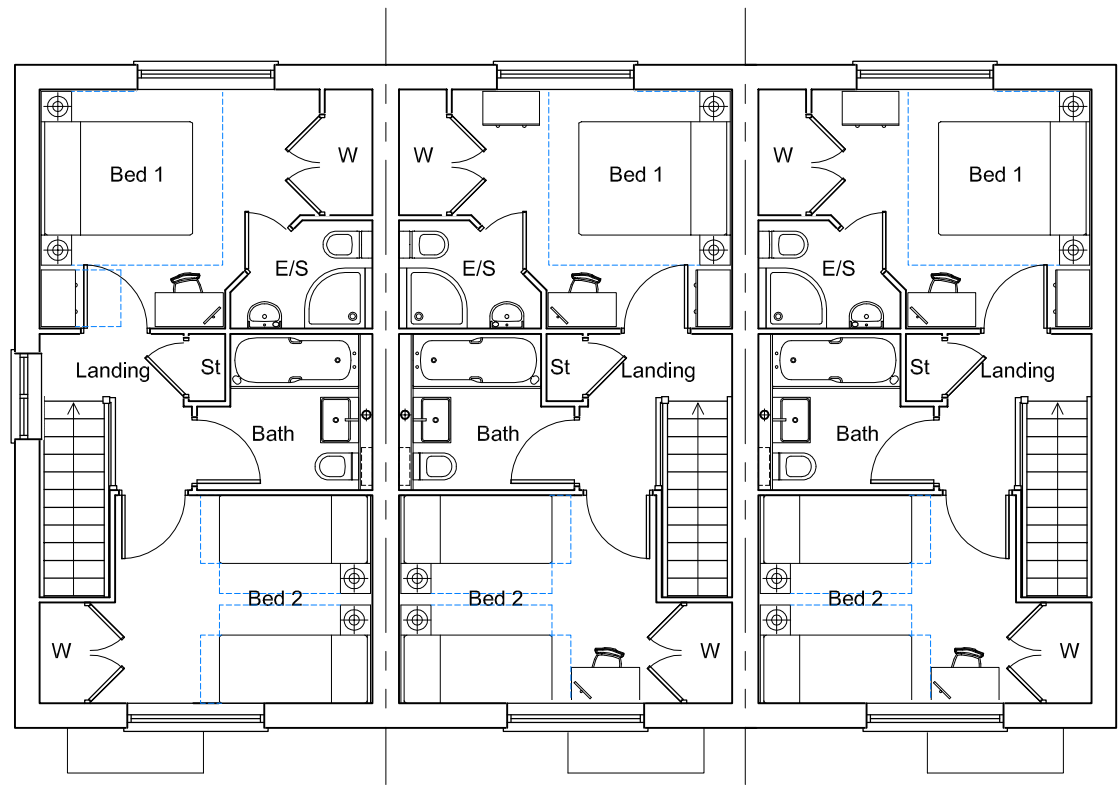


First Floor Plan

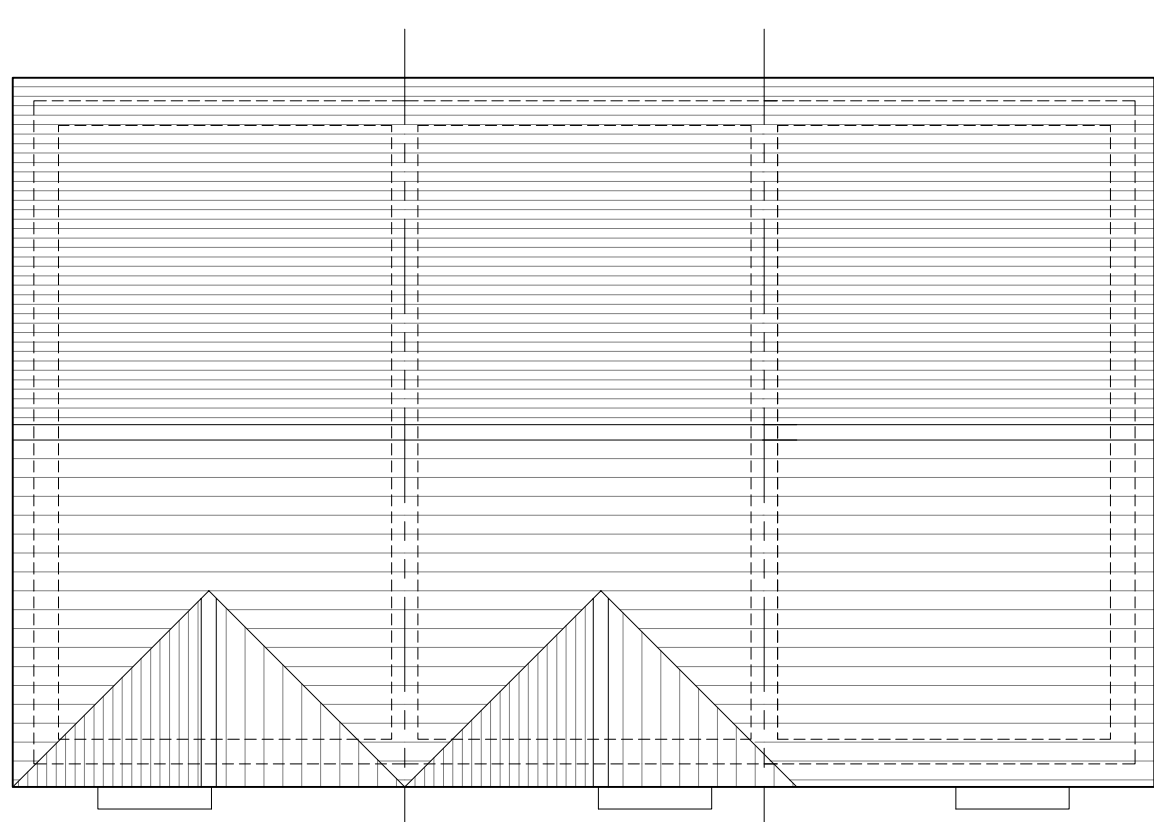

Roof Plan
Plots : As 13 - 15, Handed 61 - 63

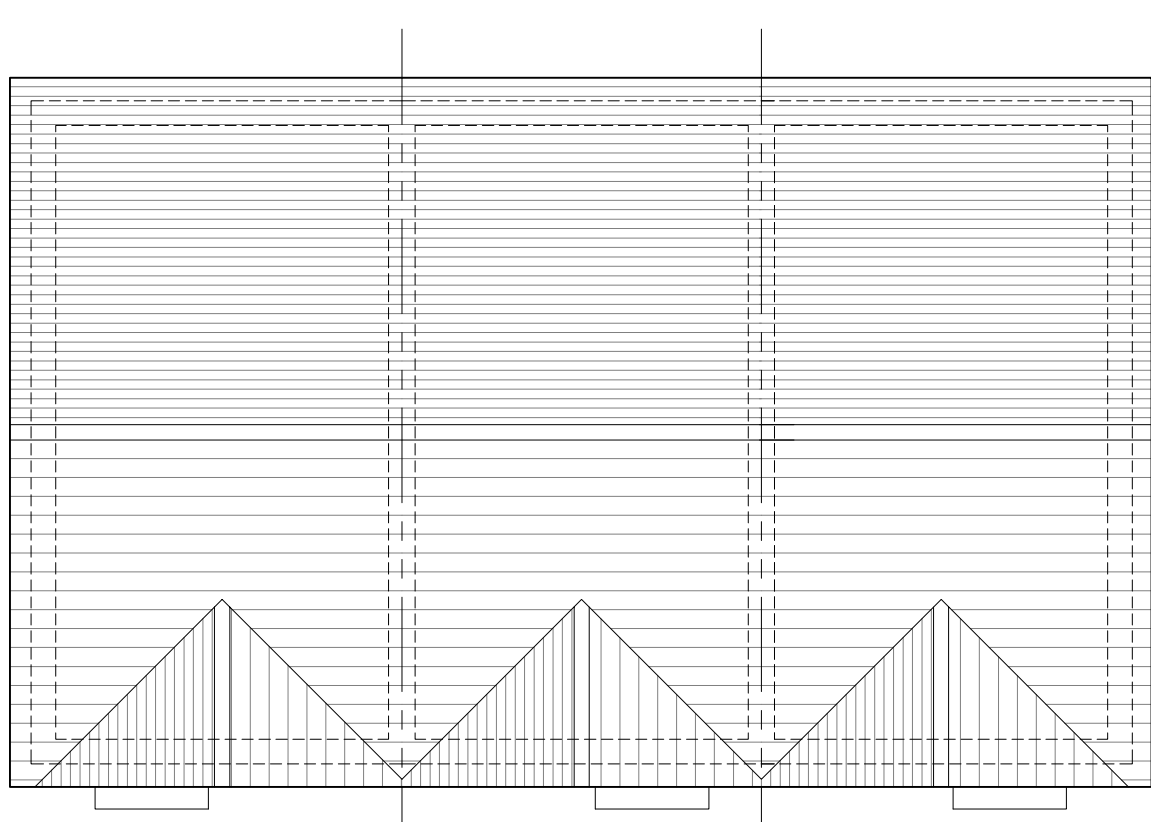

Roof Plan
Plots : 227 - 229

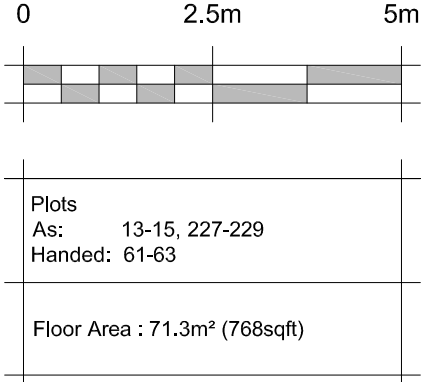

Bilsham




Front Elevation
Plots : 13 - 15



Side Elevation A



Rear Elevation

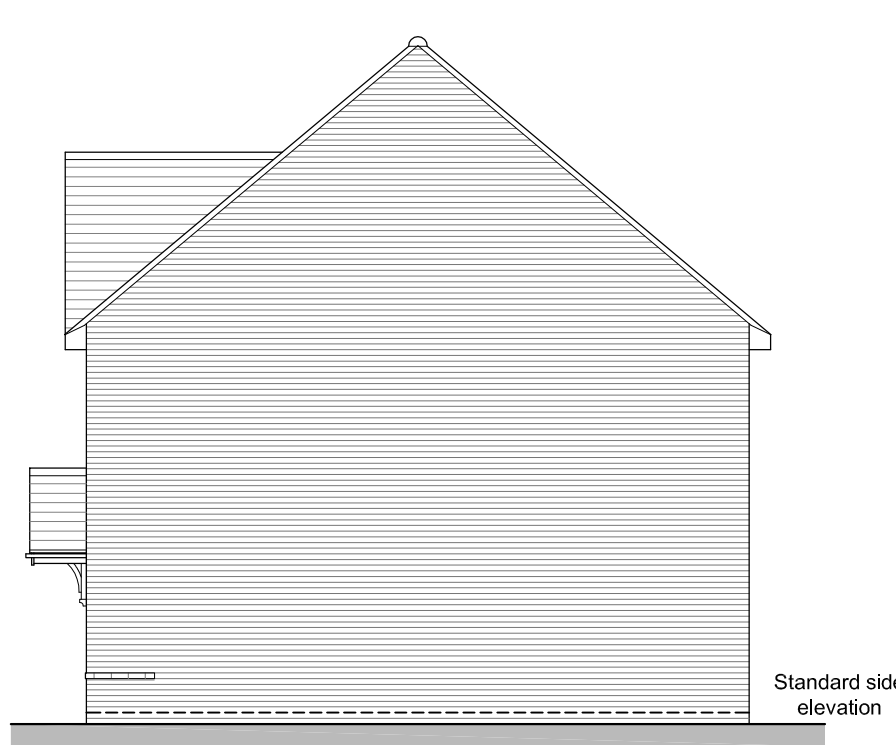

Side Elevation B

Bilsham



Front Elevation
Plots : 61 - 63



Side Elevation A



Rear Elevation




Side Elevation B

Drove Park




Front Elevation
Plots : 227 - 229

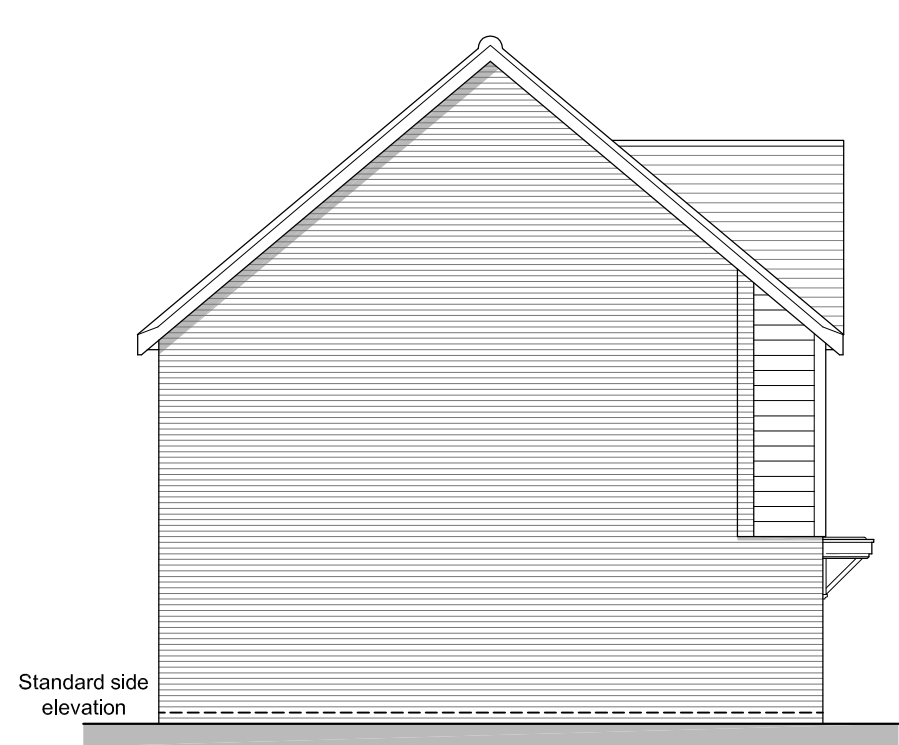

Side Elevation A



Rear Elevation

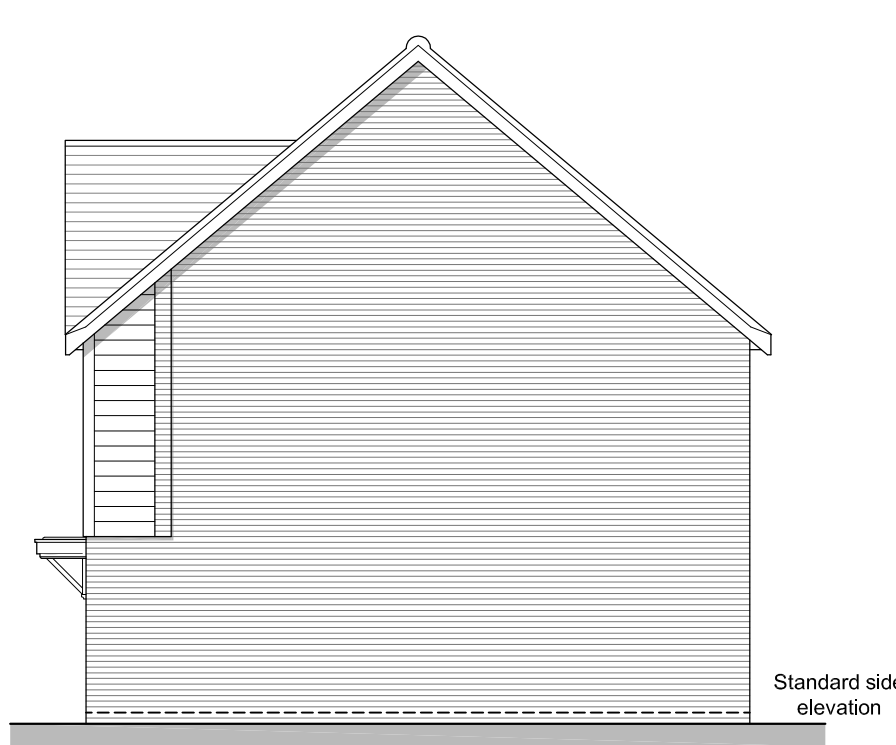

Side Elevation B

REV.	DATE	REVISIONS:	BY	REV.	DATE	REVISIONS:	BY	REV.	DATE	REVISIONS:	BY	STATUS:

Planning

CLIENT:	Bilsham Road Development LLP	PROJECT:	Land At Bilsham Road, Yapton
SCALE:	1:100 (A1 ORIGINAL)	DRAWING:	2B4P Type A - Terrace Full Plans & Elevations
DRAWN:	RDB/SA	19284	P131
DATE:	Sep 2020		A



architecture planning masterplanning

Broadmede House, Farnham Business Park,
Weydon Lane, Farnham, Surrey GU9 8QT.
info@osparchitecture.com www.osparchitecture.com
Tel: 01252 267878