


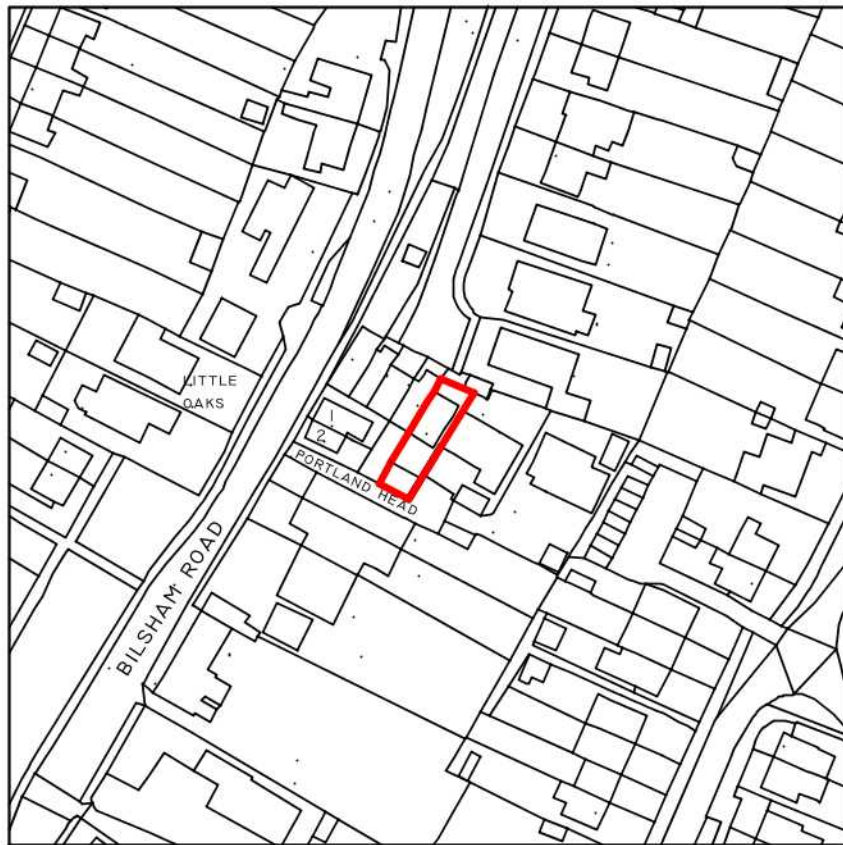


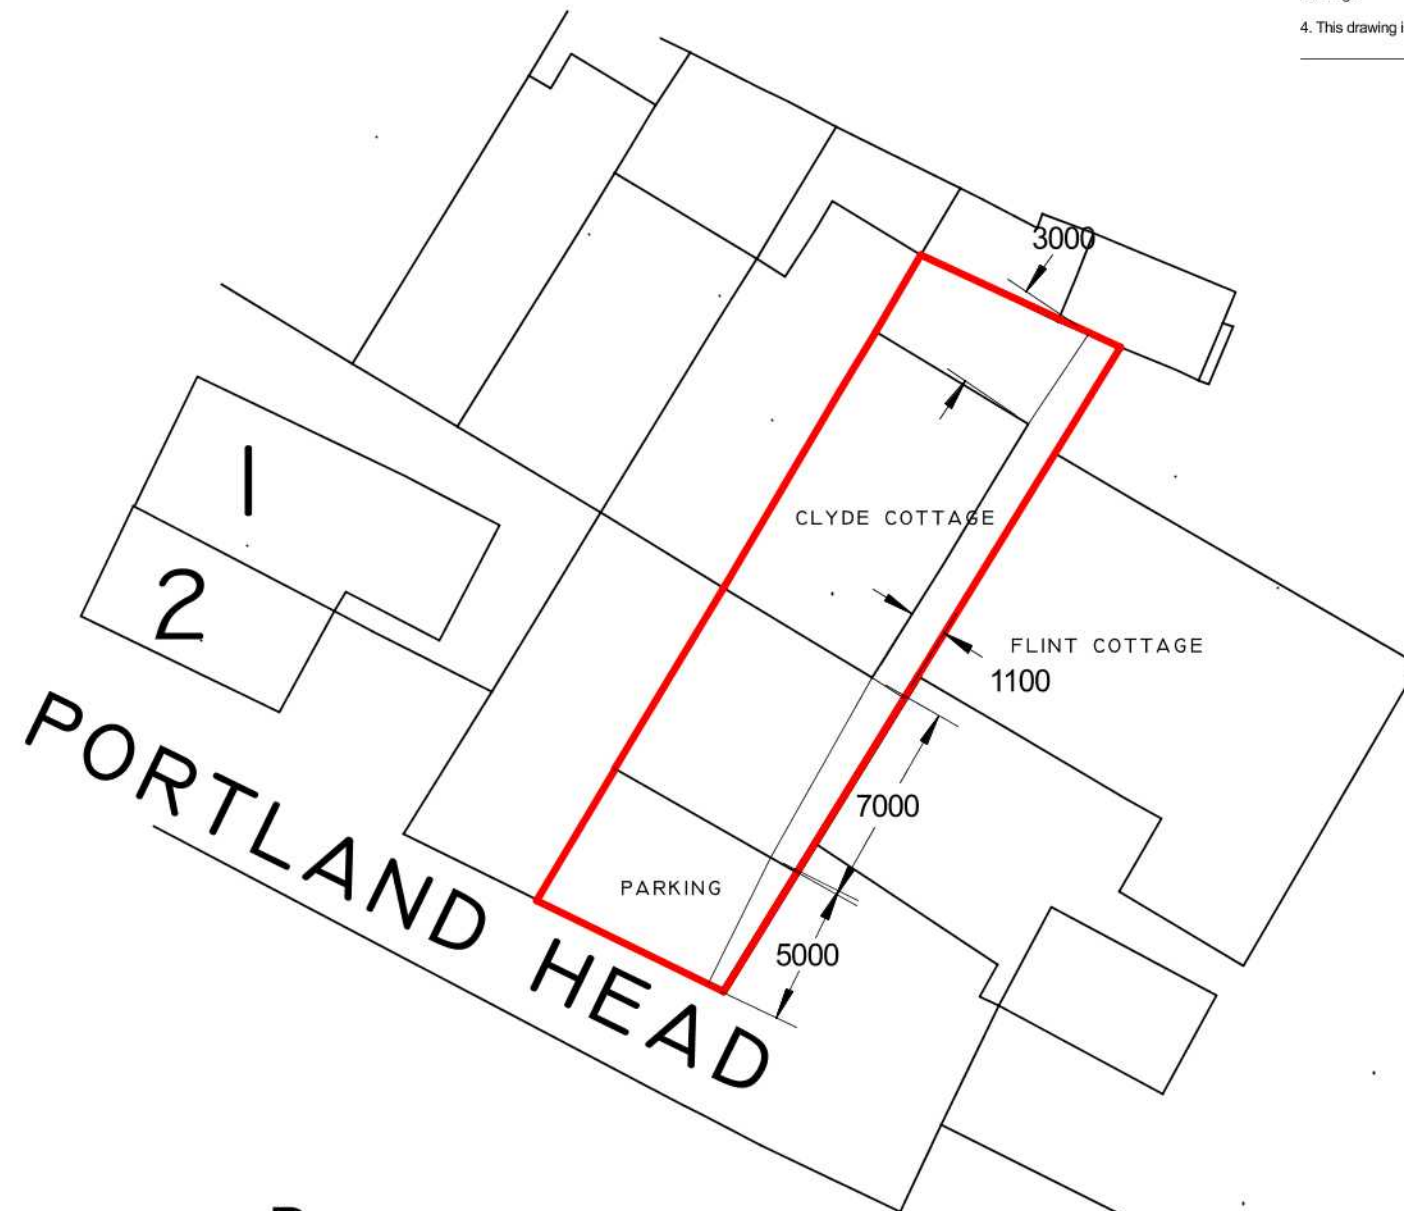

LOCATION PLAN
SCALE 1:1250

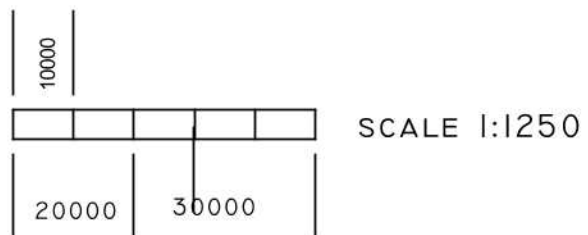

BLOCK PLAN
SCALE 1:200

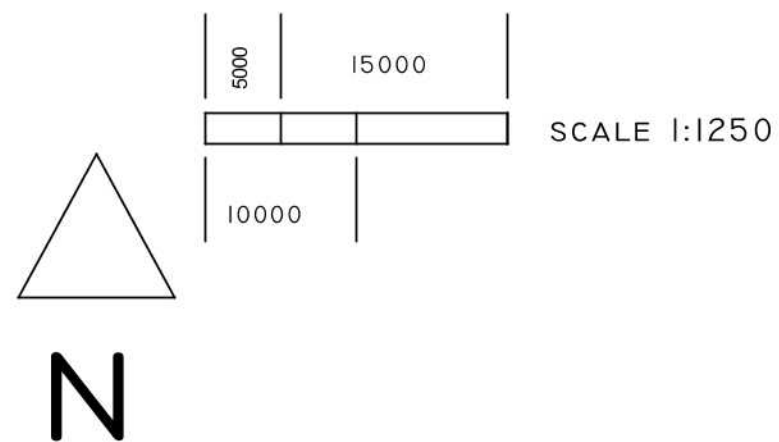

1. Do not scale from this drawing, except for planning purposes. Use figured dimensions only.
2. All dimensions must be checked on site prior to commencement of work.
3. Where applicable this drawing is to be read in conjunction with other consultant's drawings.
4. This drawing is the copyright of Galloways Building Surveying Services Limited.

PROJECT SPECIFIC NOTES

		49 FONTWELL ROAD, SELSEY WEST SUSSEX PO20 0PL TELEPHONE: 07837 094171 GEOFF-GALLOWAY@BTCONNECT.COM
CLIENT Lee Alan		
PROJECT TITLE REAR EXTENSION TO COTTAGE WITH ASSOCIATED WORKS TO FORM FIRST FLOOR OVER EXISTING		
PROJECT ADDRESS Clyde Cottage Bilsham Road Yapton BN18 0JG		
DRAWING TITLE LOCATION & SITE PLANS		
SCALE 1:100 (unless stated) at A3	DATE December 2020	
DRAWING REFERENCE 202061-03	REVISION B	
PURPOSE		