




4/15/11

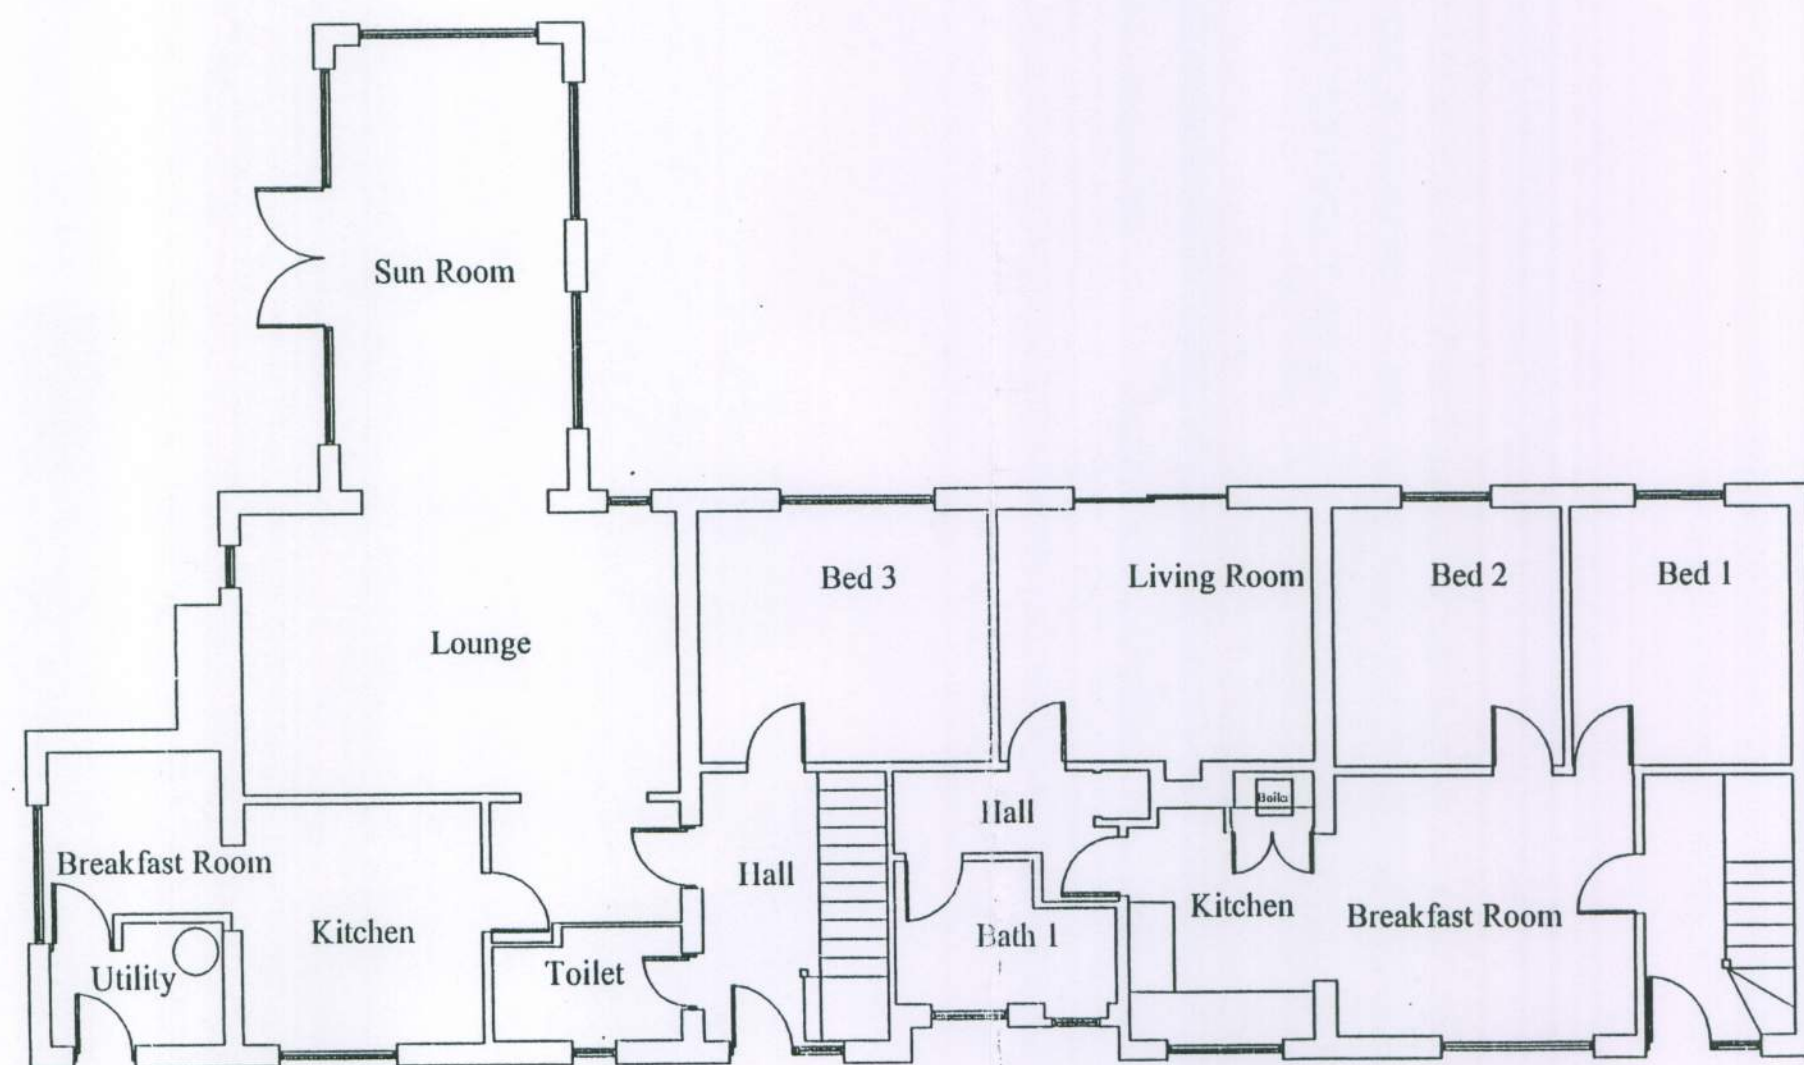


Existing Ground Floor Plan

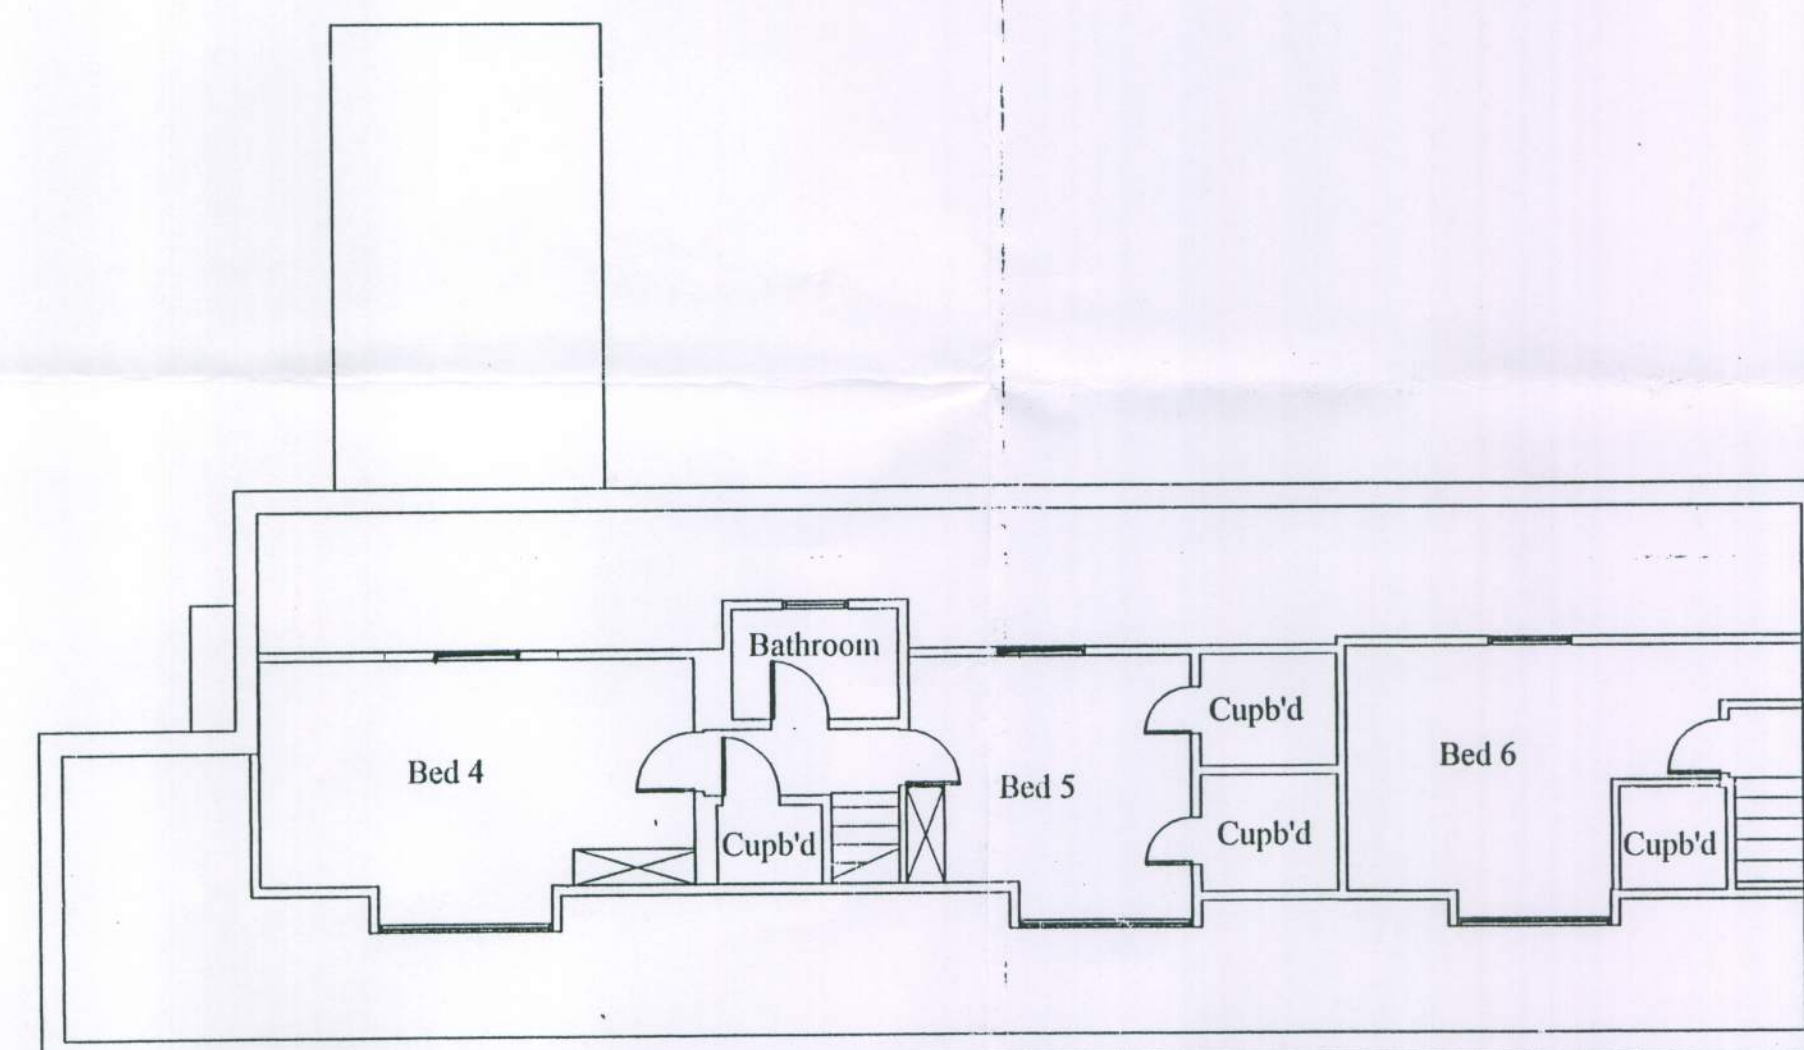


Existing First Floor Plan

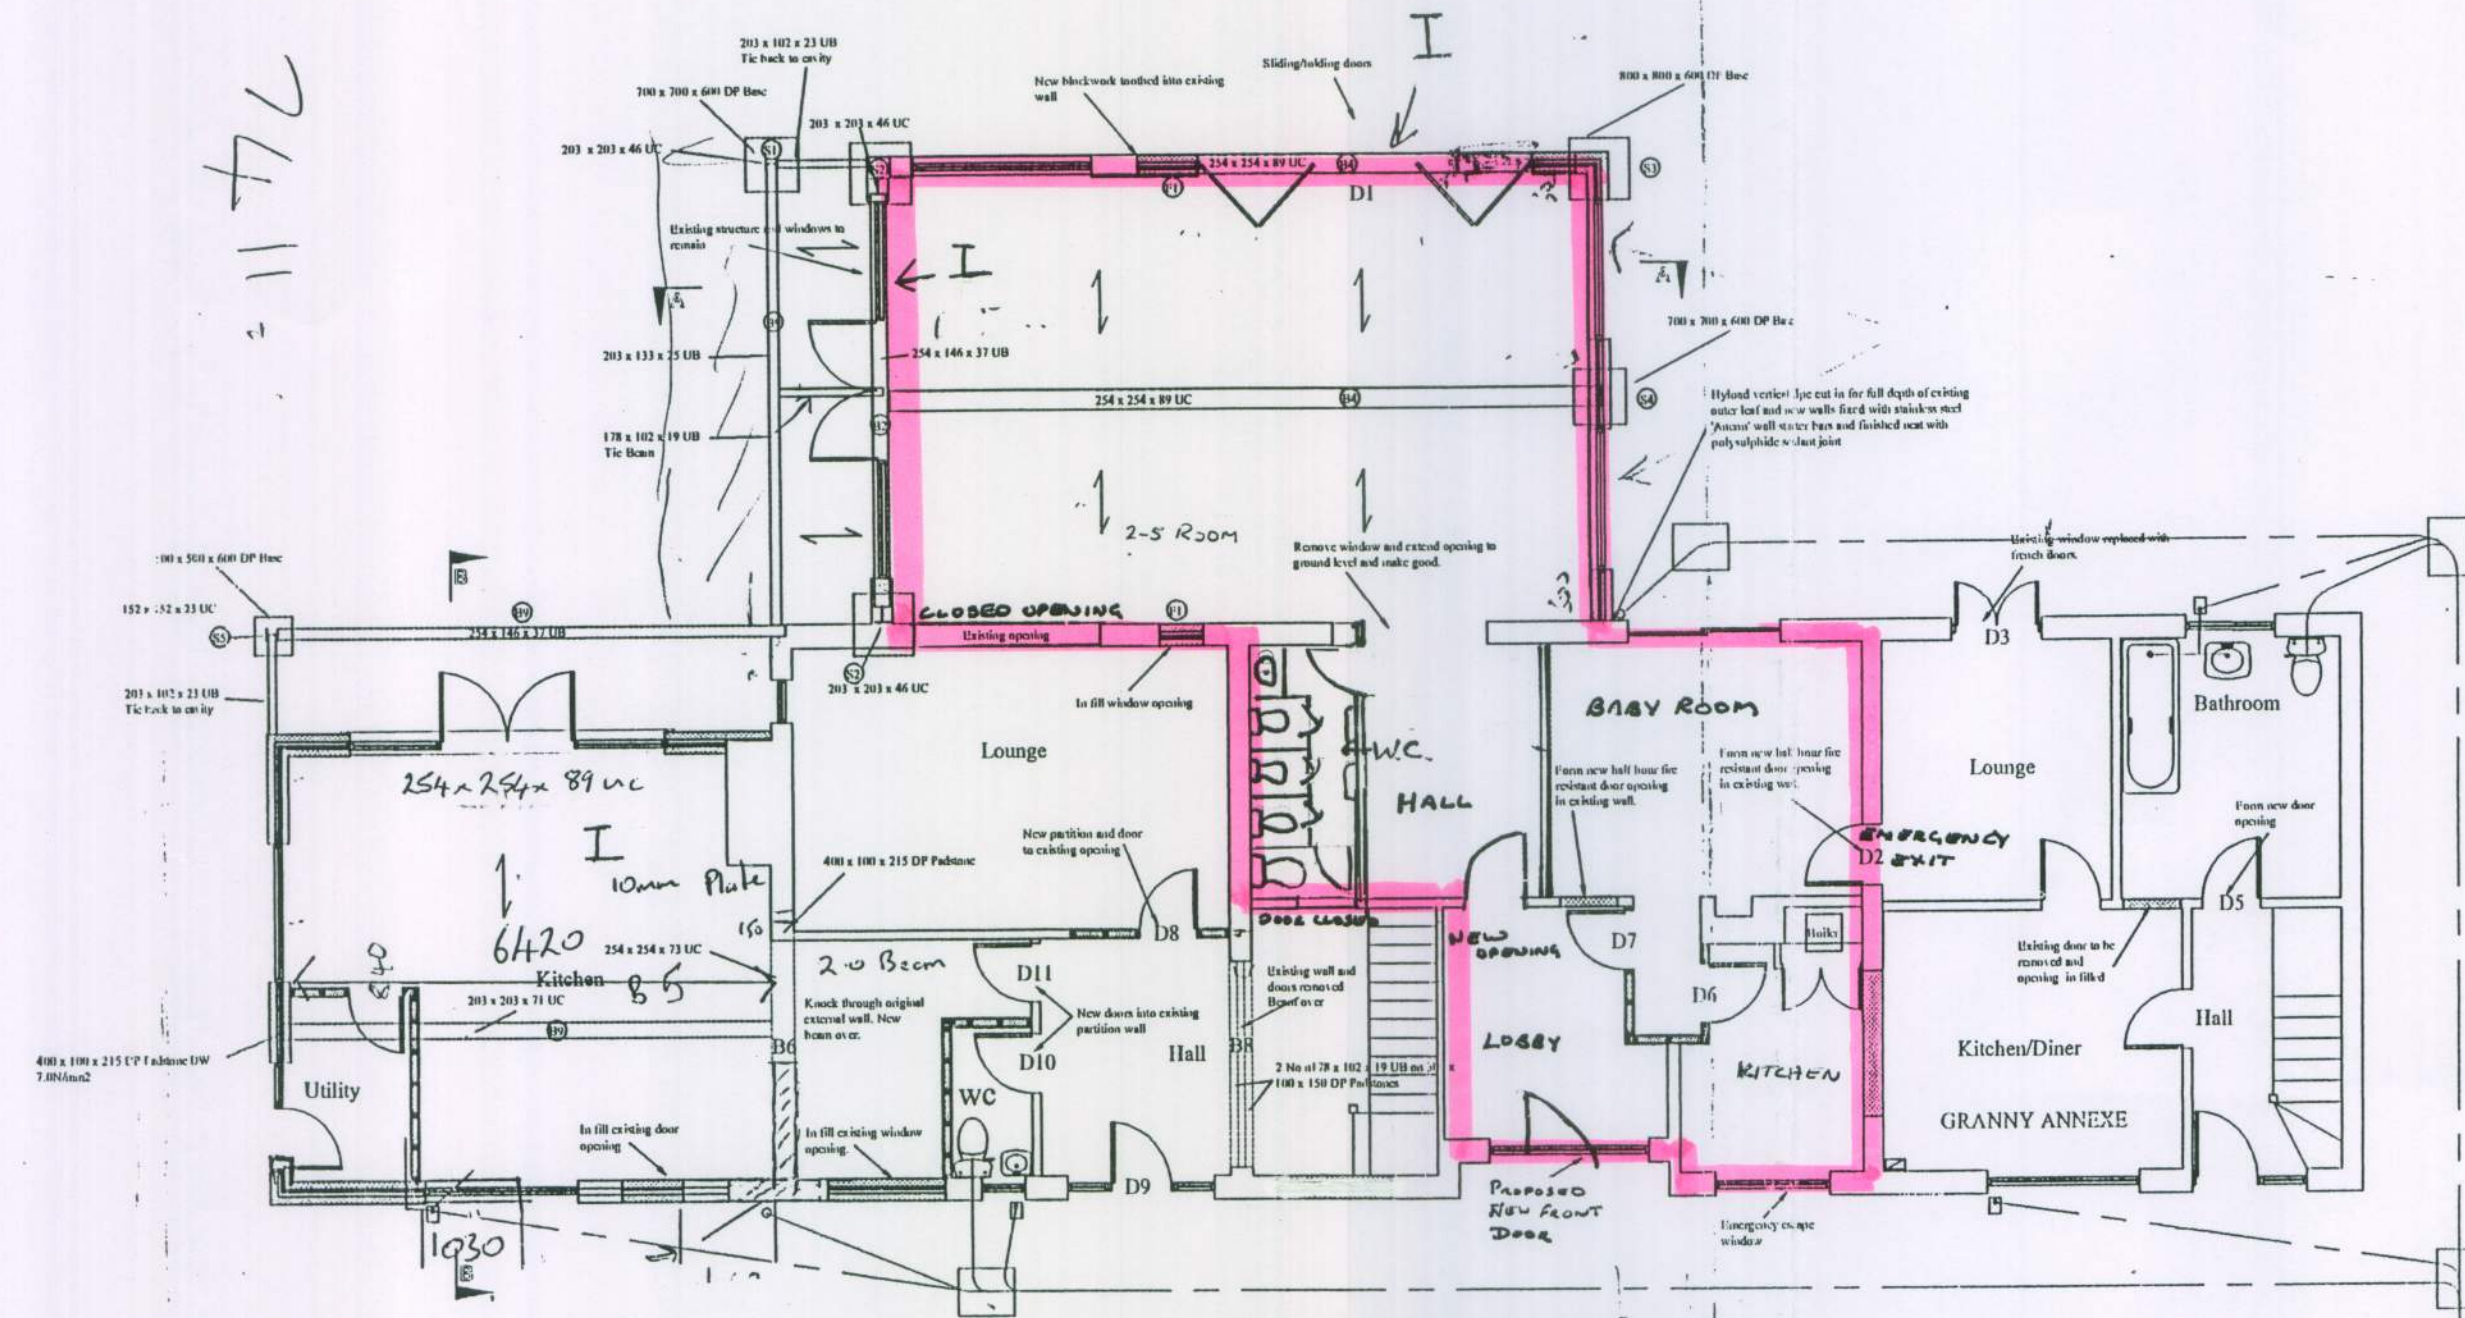


Proposed Ground Floor Plan

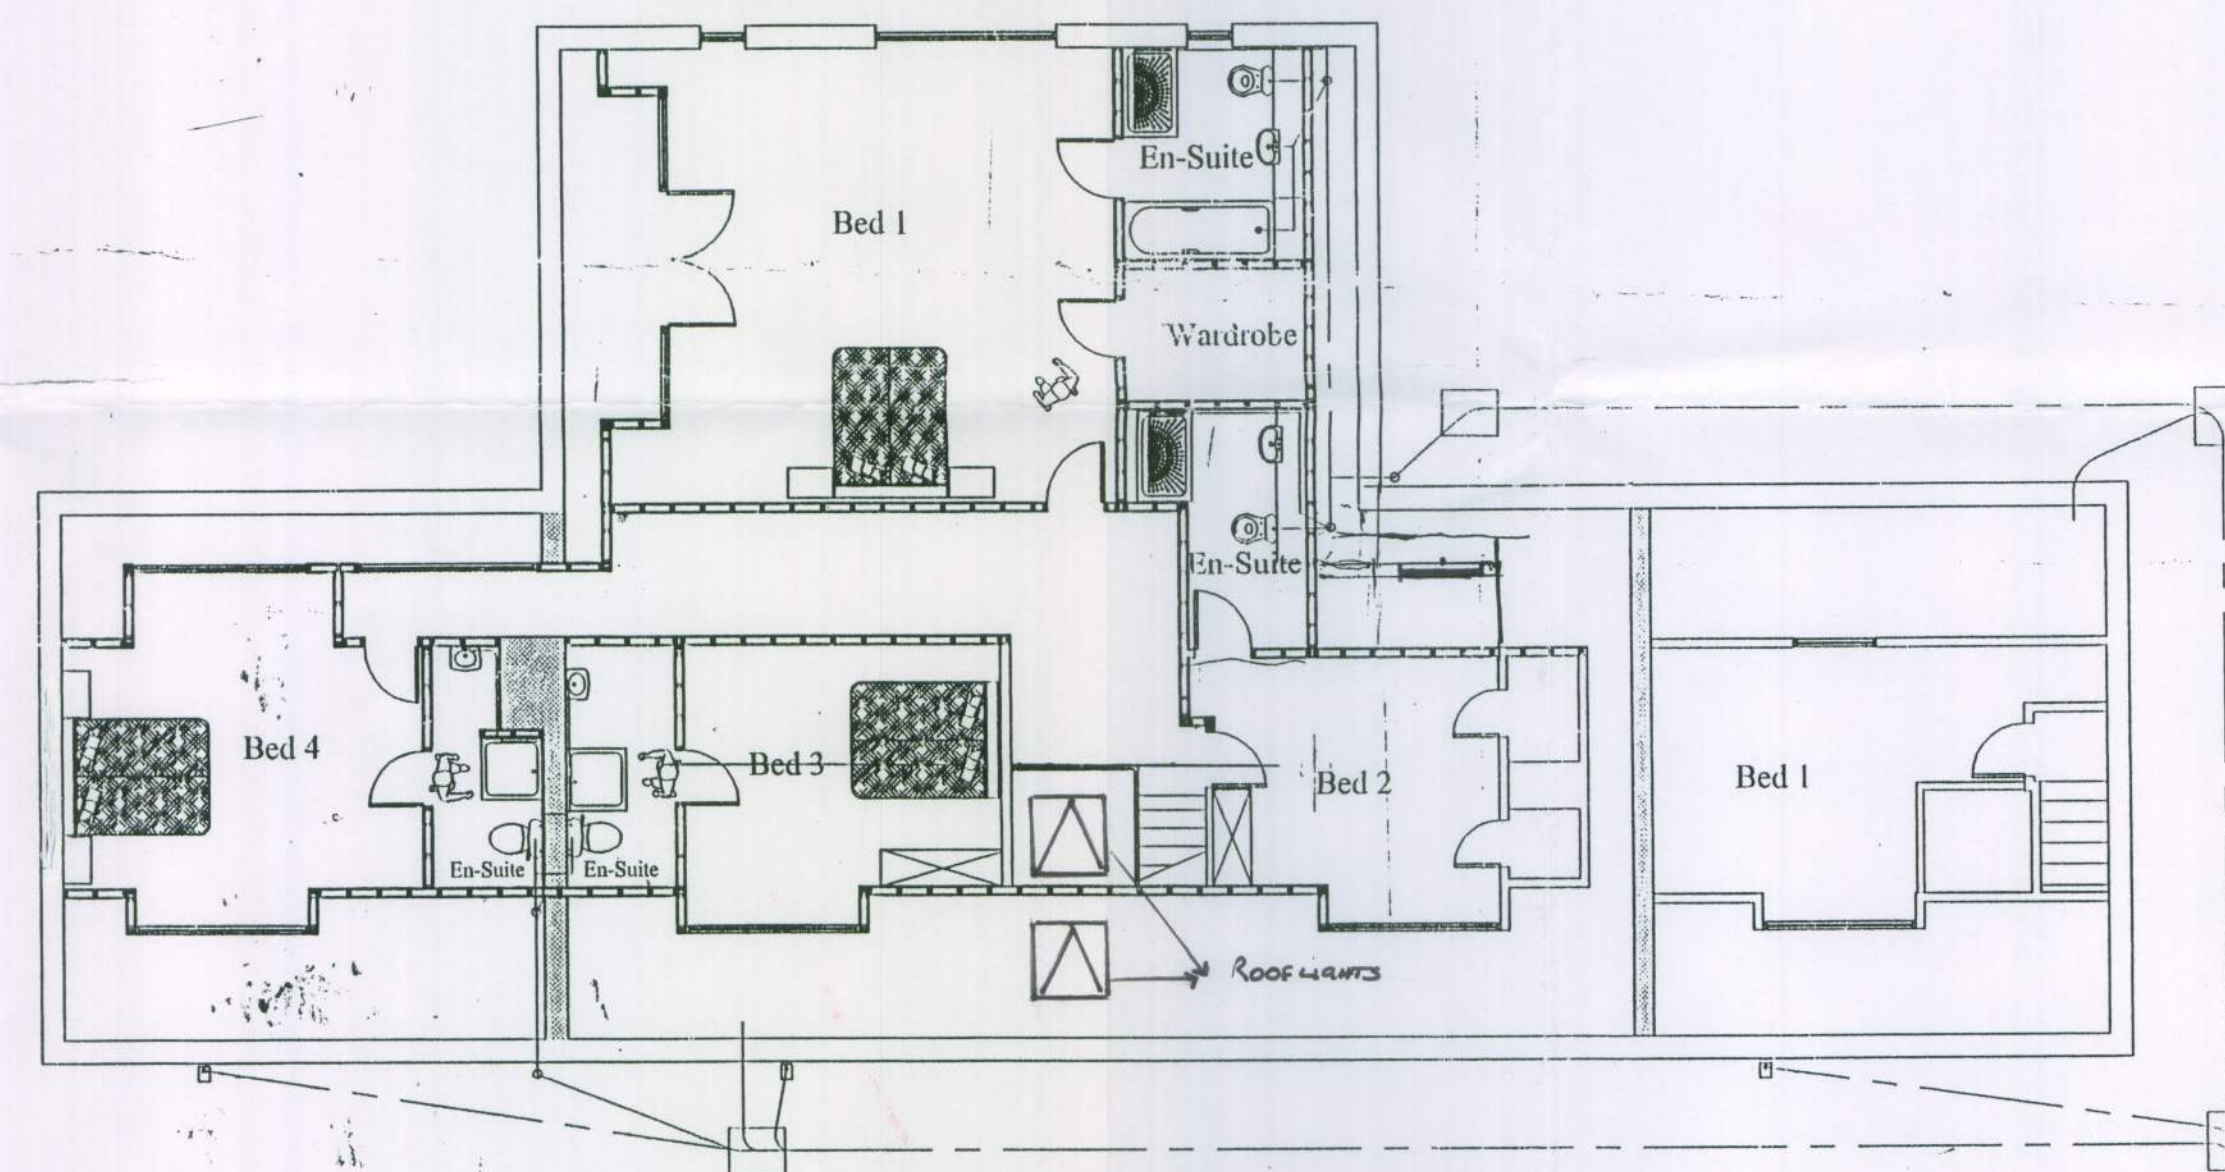

Proposed First Floor Plan

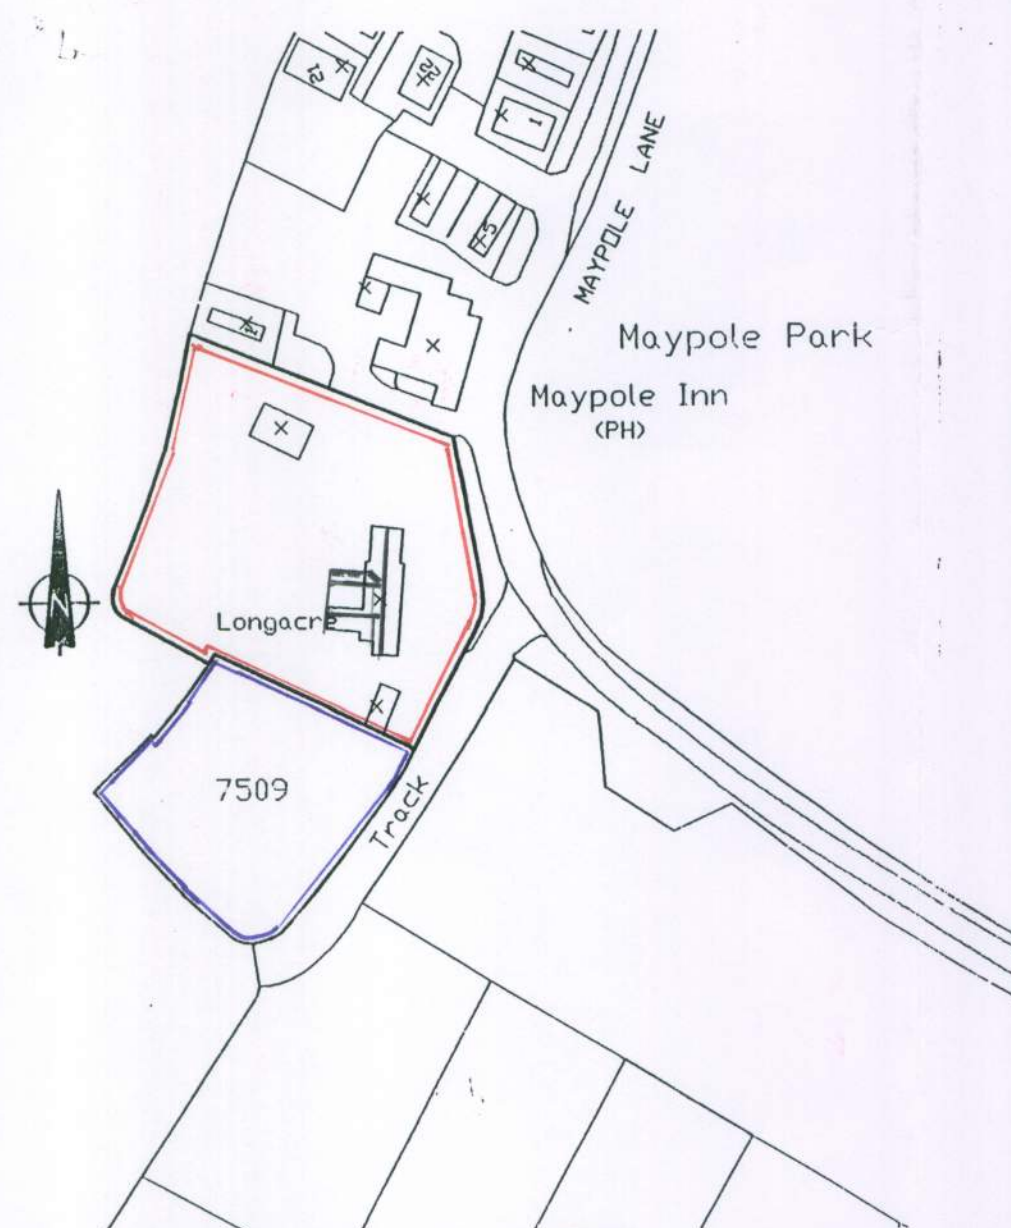

Location Plan

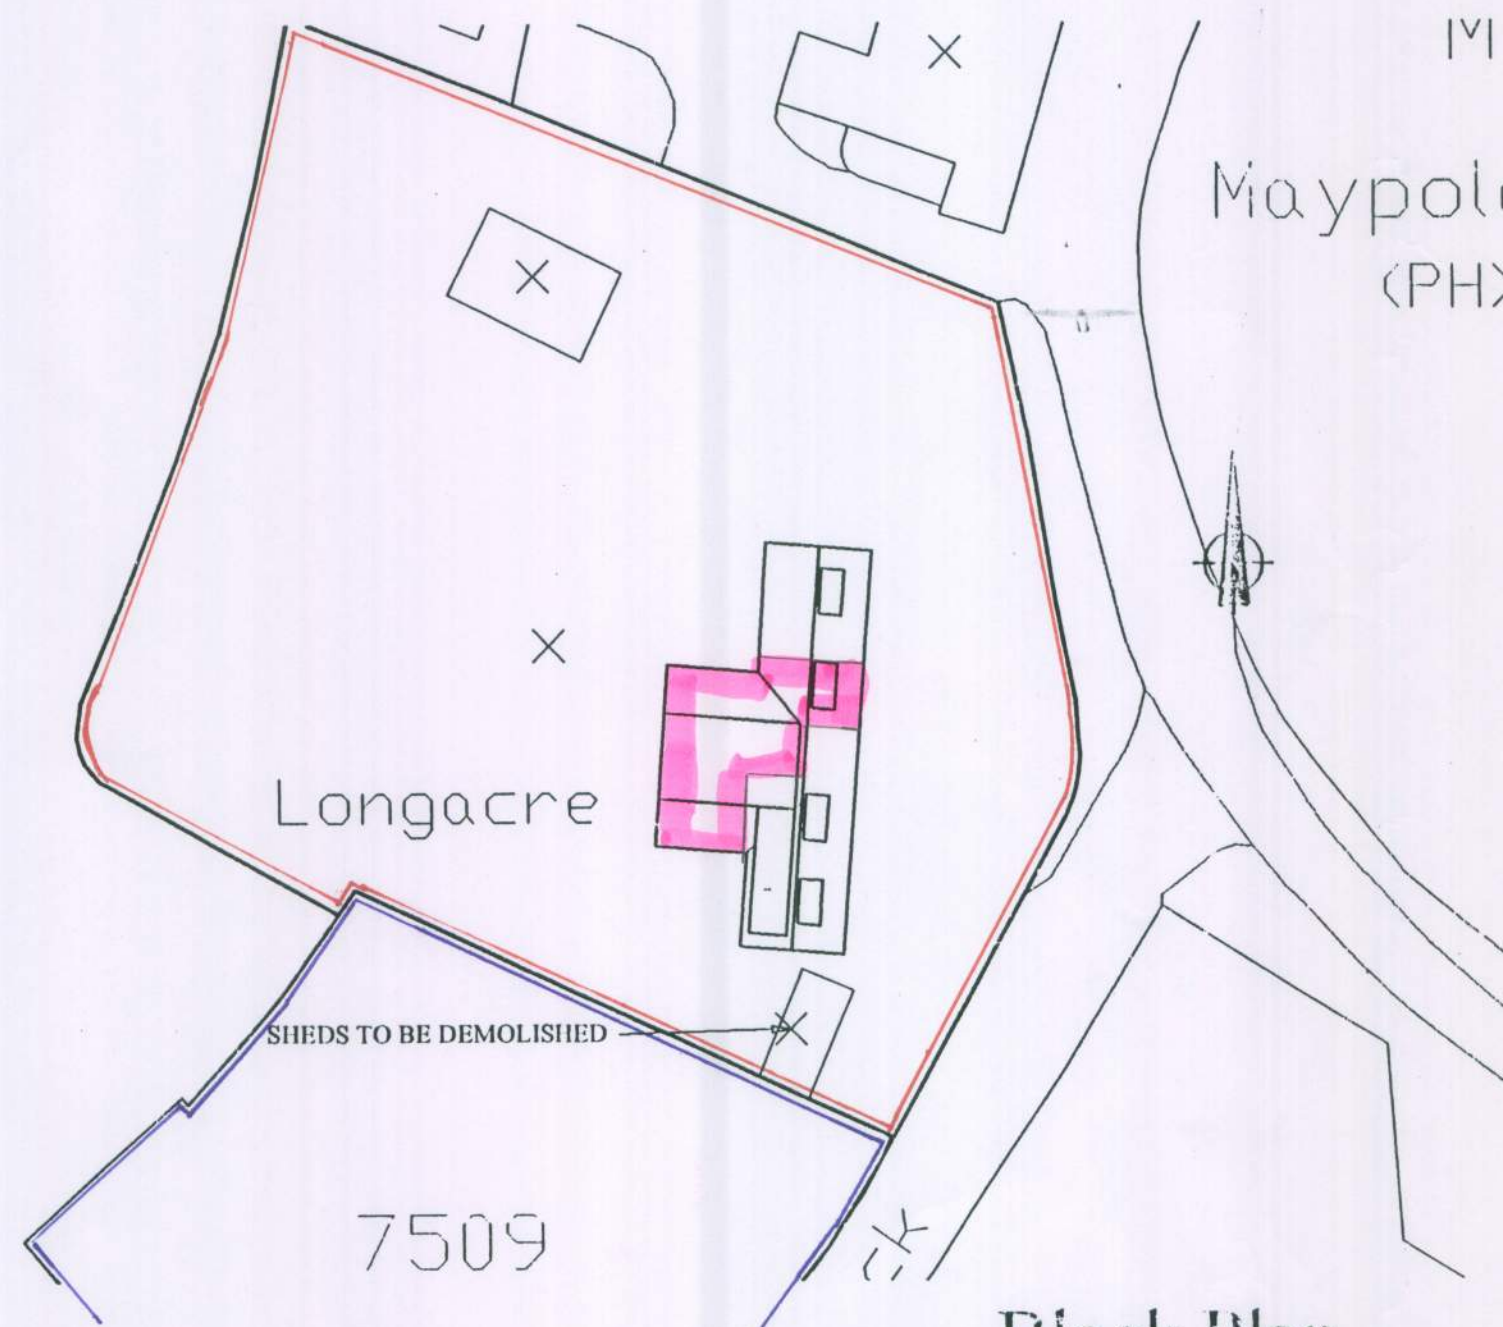

Block Plan

Notes.

No: Description: Date:

Job Title:
Mr & Mrs Boffee
Longacre Bungalow
Maypole Lane
Yapton
ARUNDEL
BN18 0DR

Drawing Title:
Floor Plans 1-50 @ A1
Location Plan 1-1250 @ A1
Block Plan 1-500 @ A1

Project No: Date: 22/02/09
Drawing No: LB/BR/02/ Rev:
Drawn: Scale: