




4/15/11

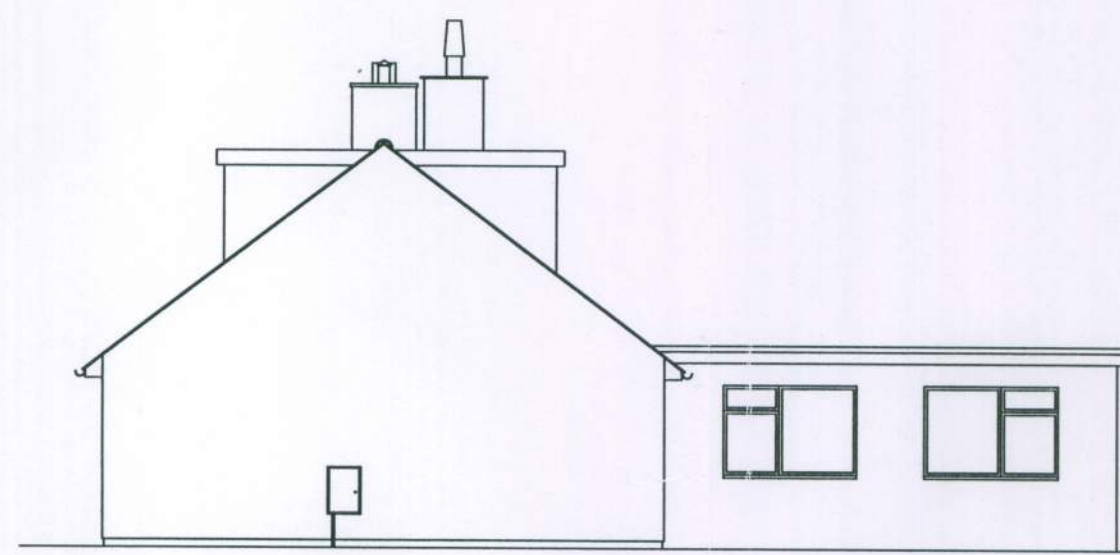

Existing North Elevation

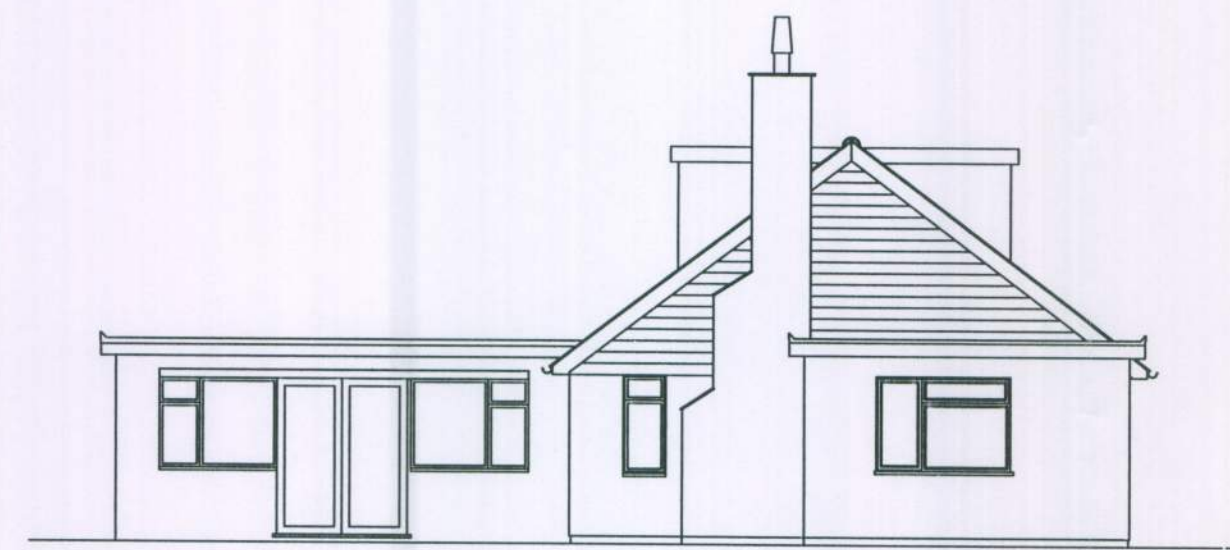

Existing South Elevation

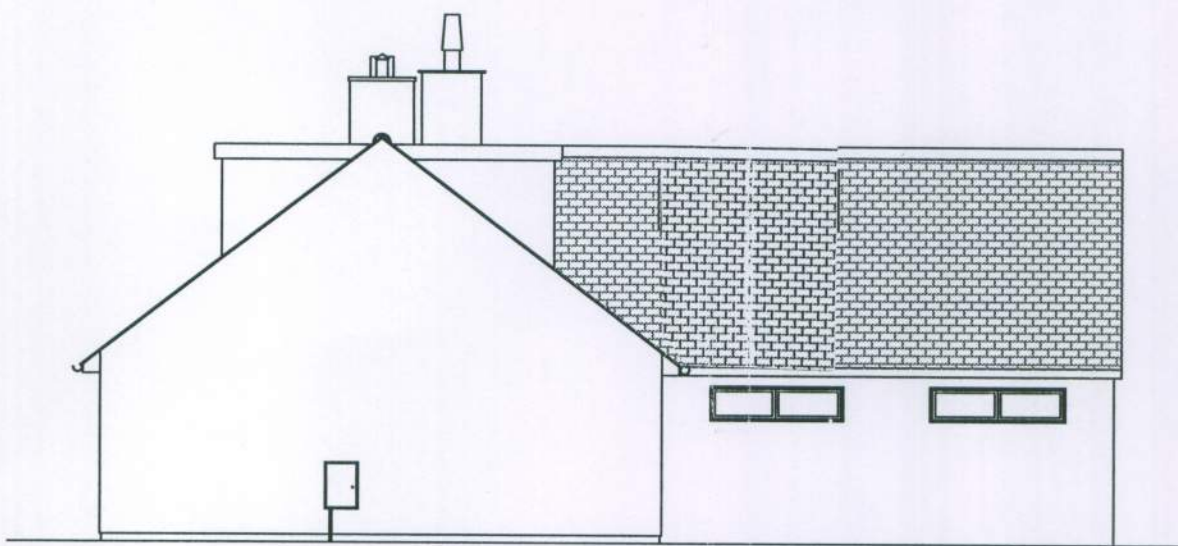

Proposed North Elevation



Proposed South Elevation




Location Plan


Notes.

Revision A


New porch to South elevation
New dormer to West Elevation
Alterations to internal layout
New Front Door for Business
ENTRANCE

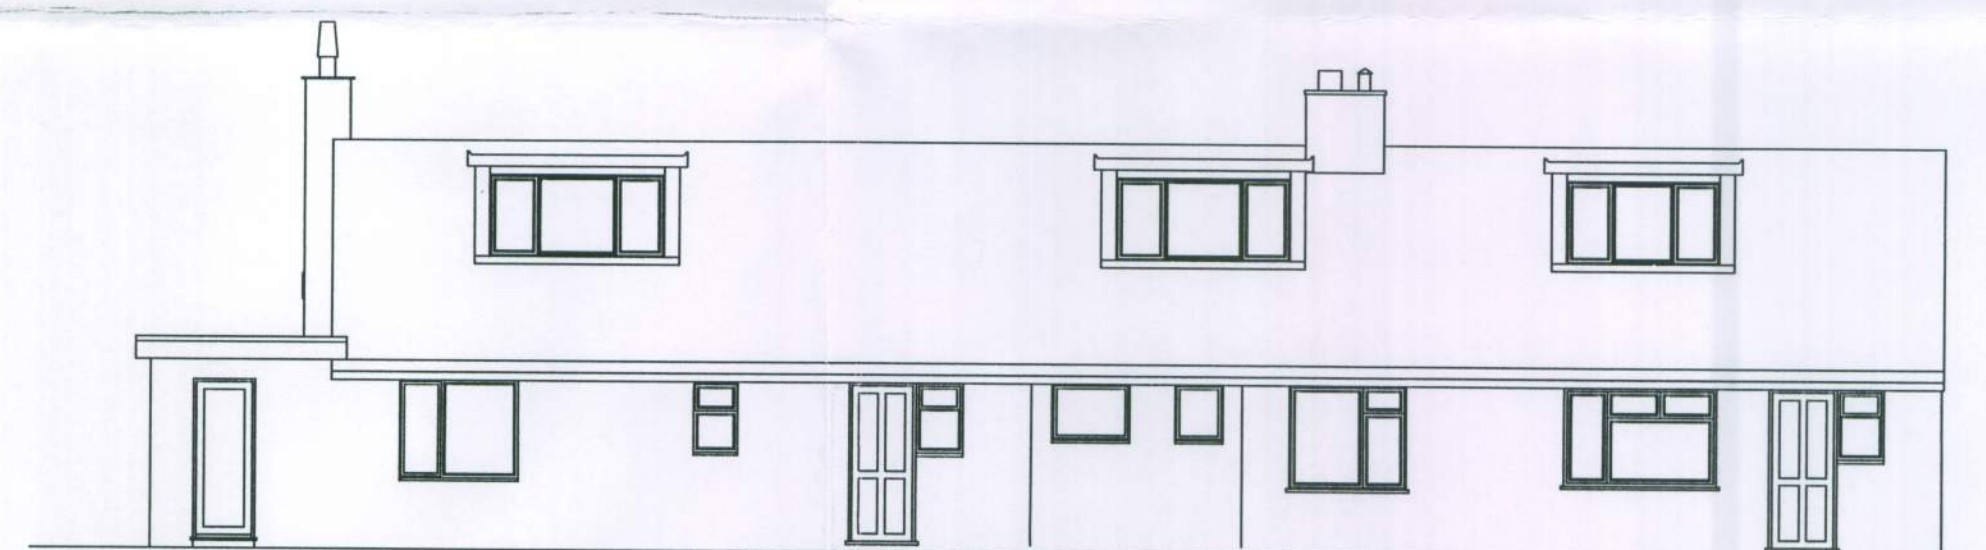


Existing East Elevation

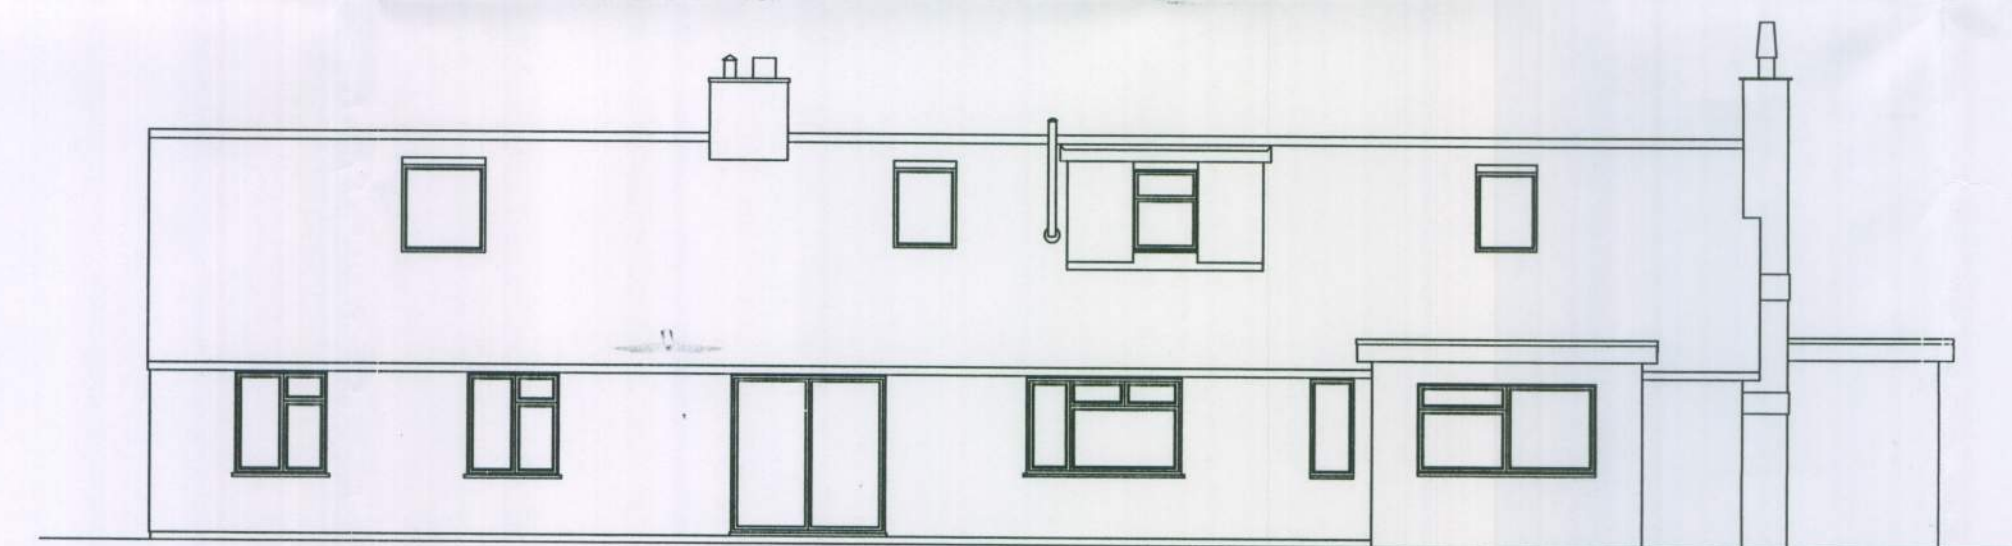

Existing West Elevation

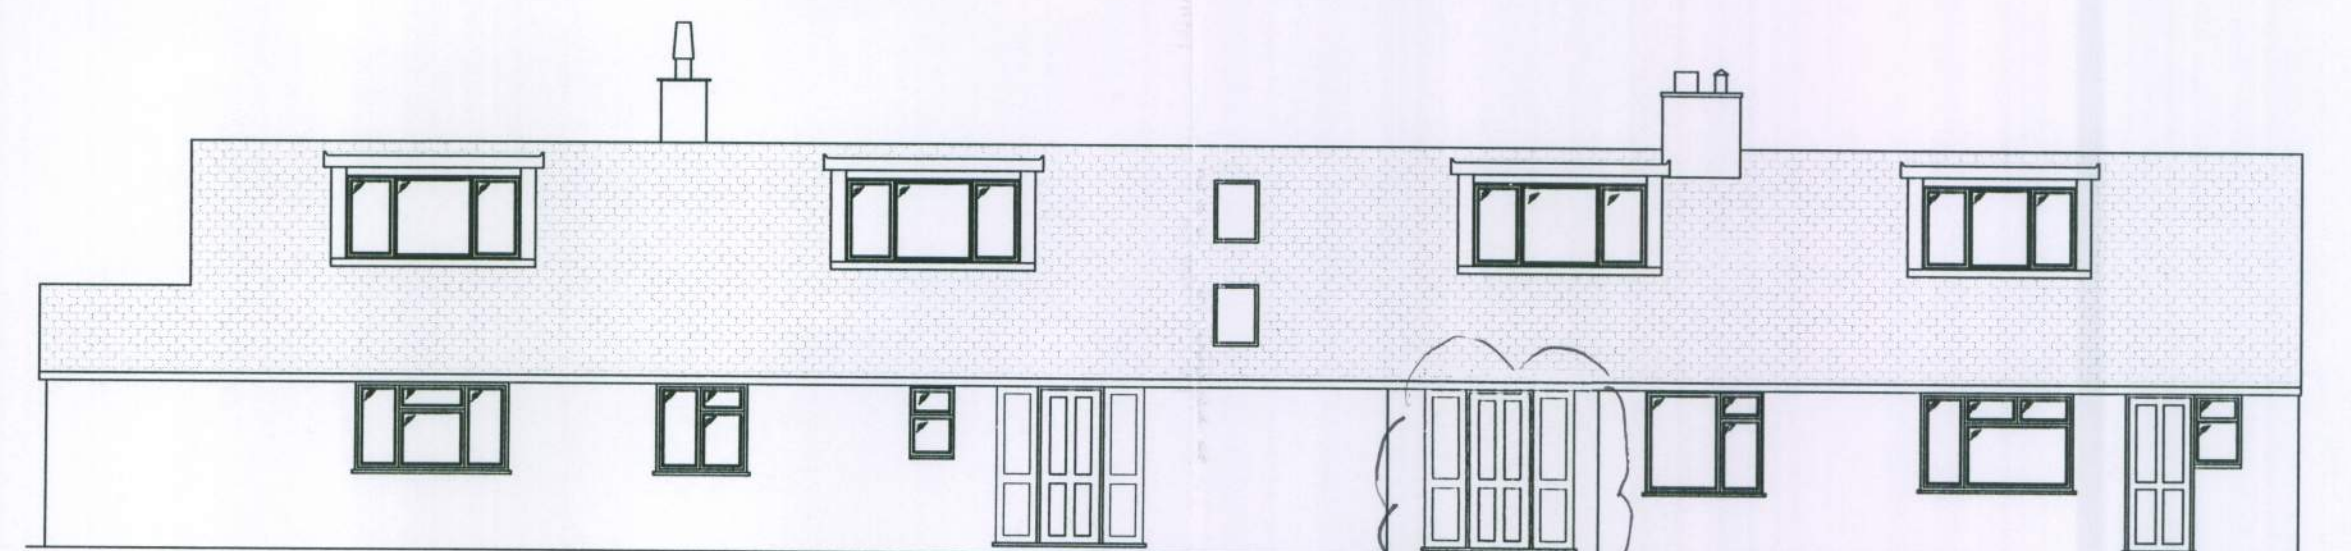

Proposed East Elevation

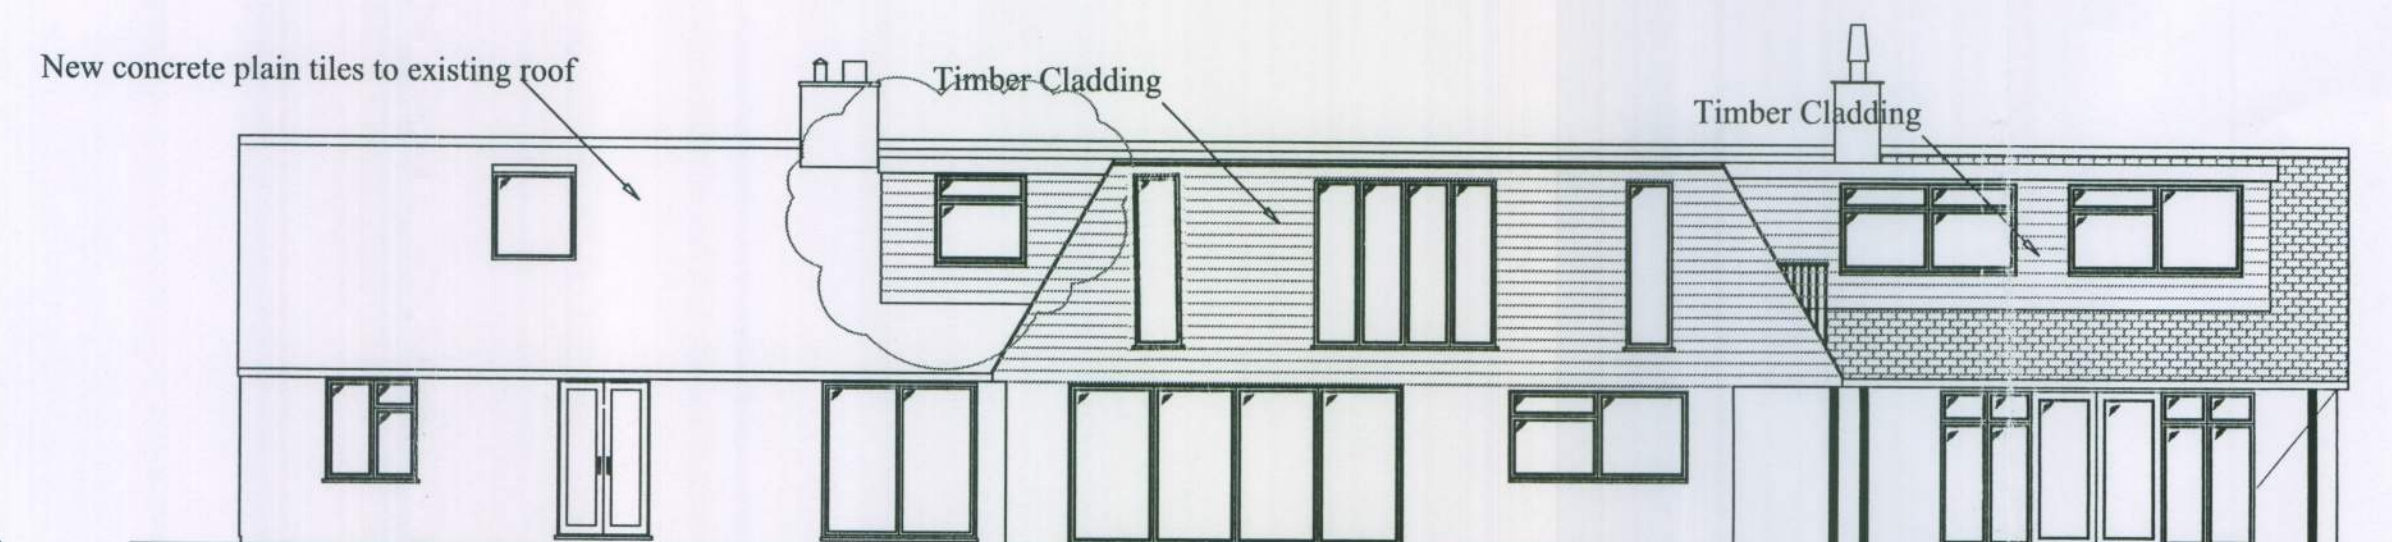

Proposed West Elevation

No.	Description:	Date:

Job Title:

Mr & Mrs Boffee
Longacre Bungalow
Maypole Lane
Yapton
ARUNDEL
BN18 0DR

Drawing Title:

Elevations 1-100 @ A1
Location Plan 1-1250 @ A1

Project No:	Date:
Drawing No:	Rev:
Drawn:	Scale:

21/08/08
A- 24/04/10