


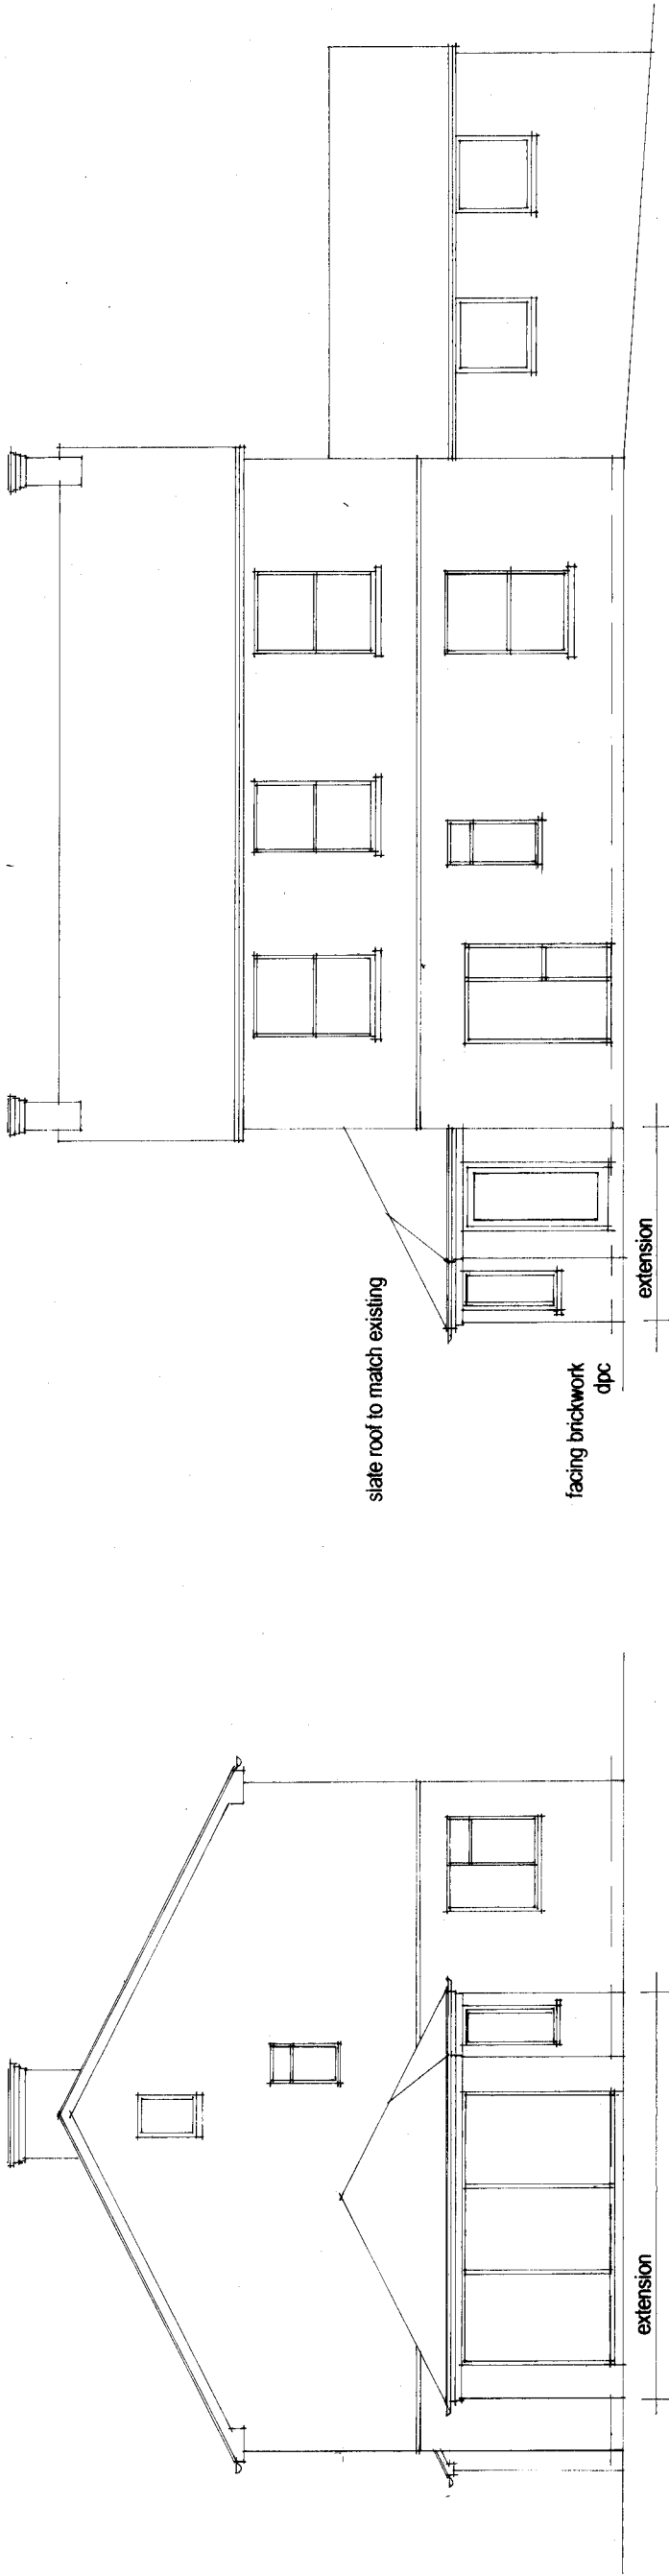

NORTH ELEVATION 1:100

WEST ELEVATION

PROPOSED EXTENSION  
SAXON HOUSE MAIN ROAD YAPTON  
ARUNDEL WEST SUSSEX BN18 0ET


ALAN BAKER ASSOCIATES

ARCHITECTS SURVEYORS PLANNING CONSULTANTS

BEACH HOUSE 38 DAVENPORT ROAD  
BOGNOR REGIS WEST SUSSEX PO22 7JS  
TELEPHONE 01243 840481 mob 07802 728049

| DATE         | DRAWN | SCALE | NUMBER  |
|--------------|-------|-------|---------|
| OCTOBER 2015 | A     | 1:100 | 1536.03 |

COPYRIGHT OF THIS DRAWING REMAINS THE PROPERTY OF ALAN BAKER ASSOCIATES

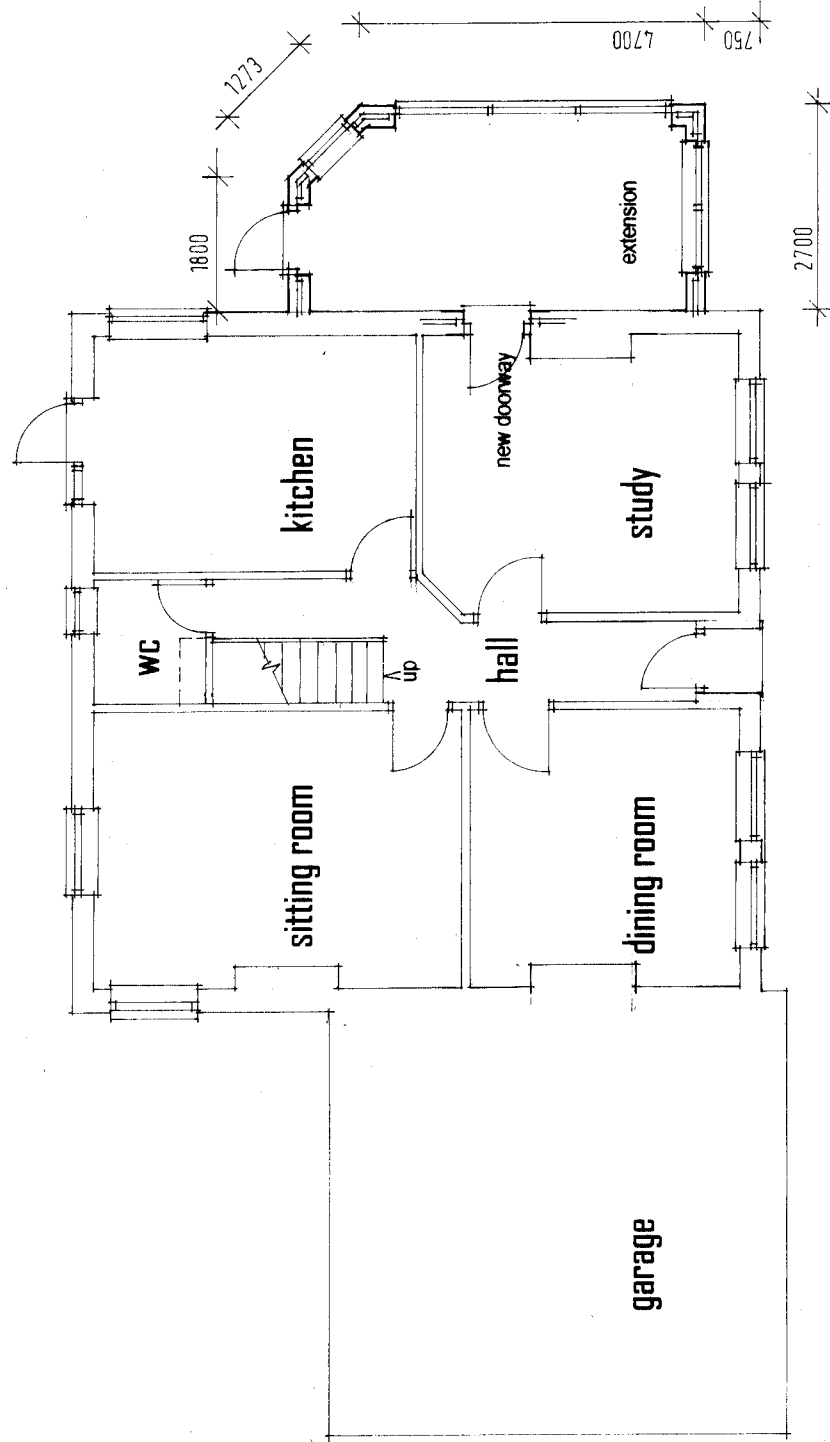

GROUND FLOOR PLAN 1:100