



N:\19-156 - Land at Stakers Farm, Yapton\Tech\Acad\Figures\YAP-130-SK004 Permavoid Connection Chamber.dwg

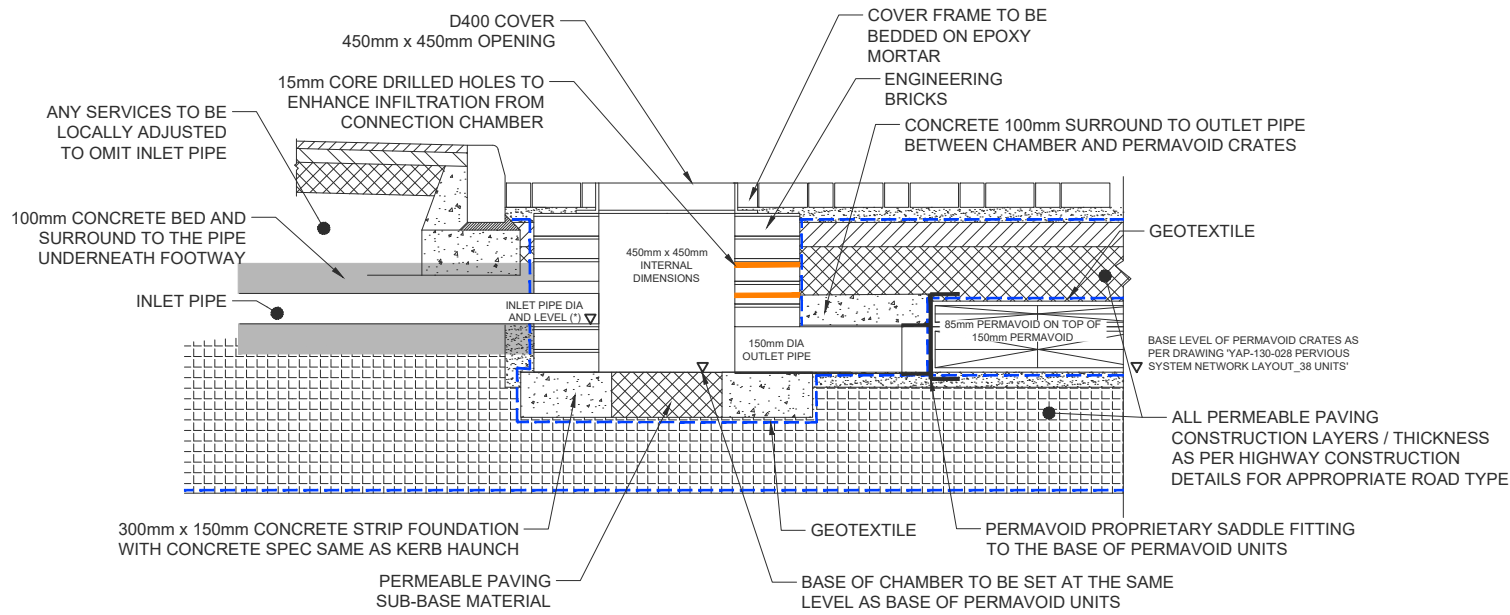

* INLET PIPE DIA AND LEVEL AS PER DRAWING 'YAP-130-082 DRAINAGE LAYOUT SHEET 2 OF 6' (LATEST REV)
FOR ROAD No.2 IL NOT LOWER THAN 5.995m AOD
FOR ROAD No.3 IL NOT LOWER THAN 5.718m AOD

CONNECTION CHAMBER DETAIL
ELEVATION

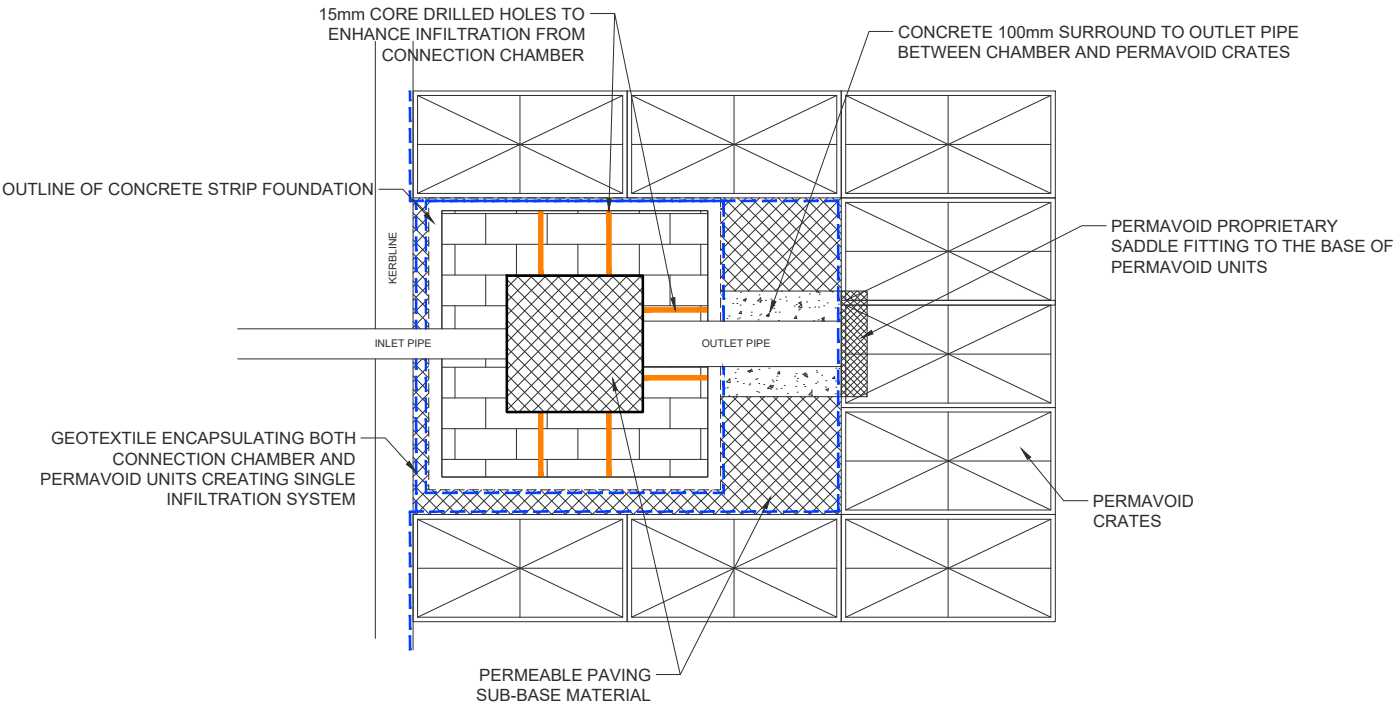

CONNECTION CHAMBER DETAIL
PLAN VIEW



ODYSSEY

Odyssey House
Unit 3 Winchester Hill Business Park
Winchester Hill, Romsey
Southampton SO51 7UT

Telephone: 01794 537980
Fax: 01256 331134
E: info@odysseyconsult.co.uk
W: www.odysseyconsult.co.uk

Job Title	LAND AT STAKERS FARM, YAPTON
Drawing Title	PERMAVOID CONNECTION CHAMBER

Client	DANDARA LIMITED (SOUTHERN)
--------	-------------------------------

Rev	Amendments	Drn	Chk	App	Date
Scale	1:25 @A3	Date	MAR 2021	Designed	AK
Drawn	AK	Checked	JHM	Approved	JHM
Job No	19-156	Drawing No	YAP-130-SK004	Rev	-