

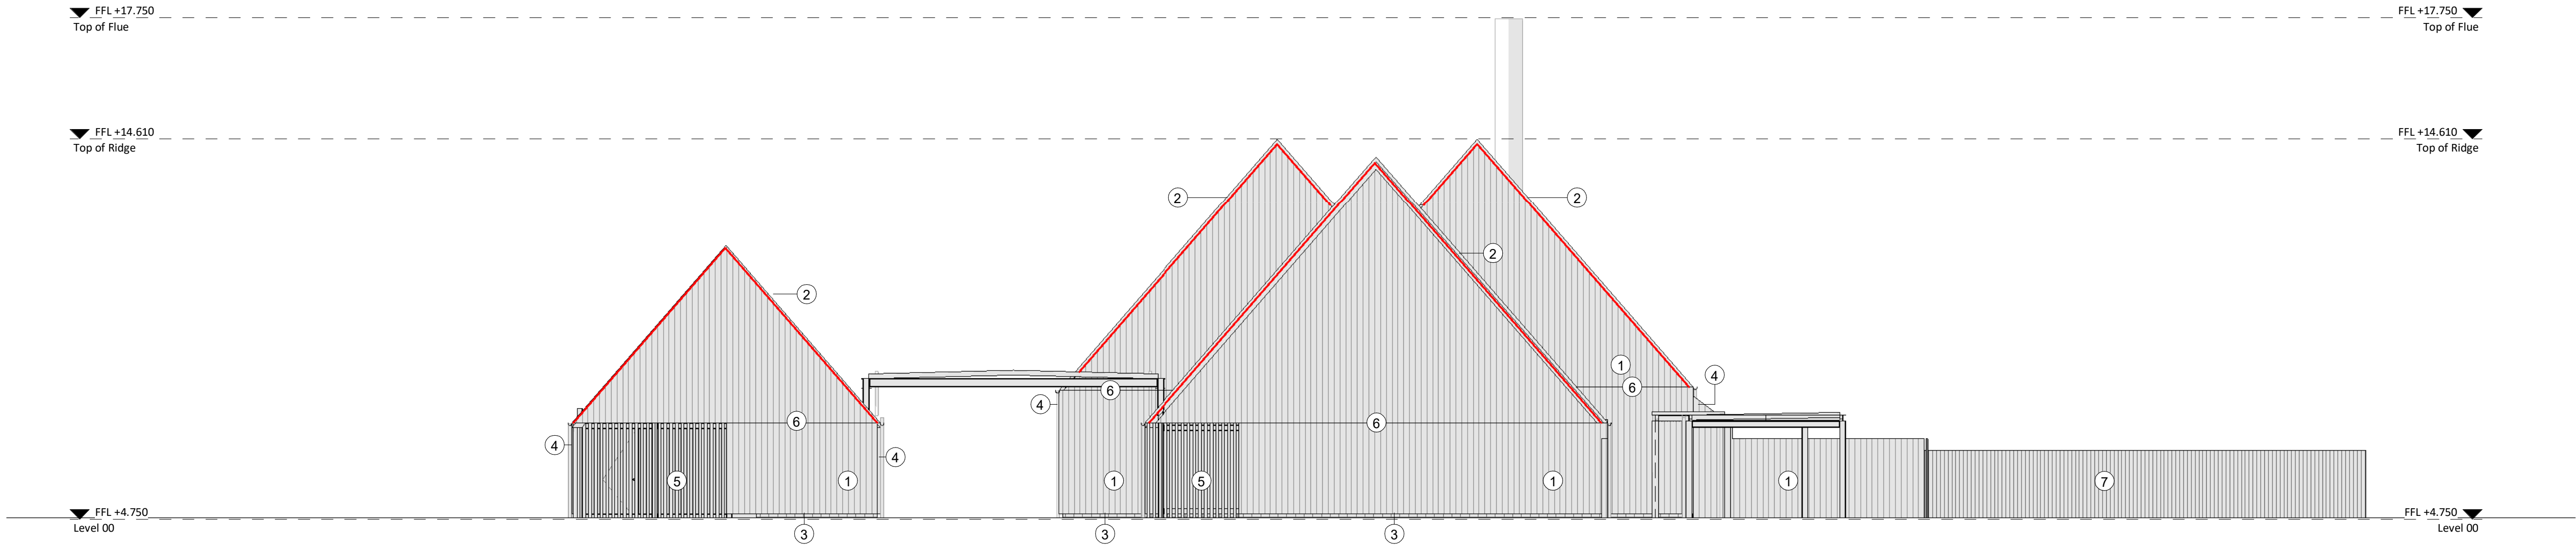


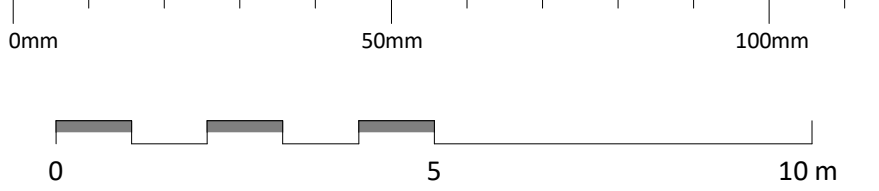


3 View 03 - East Elevation
1 : 100

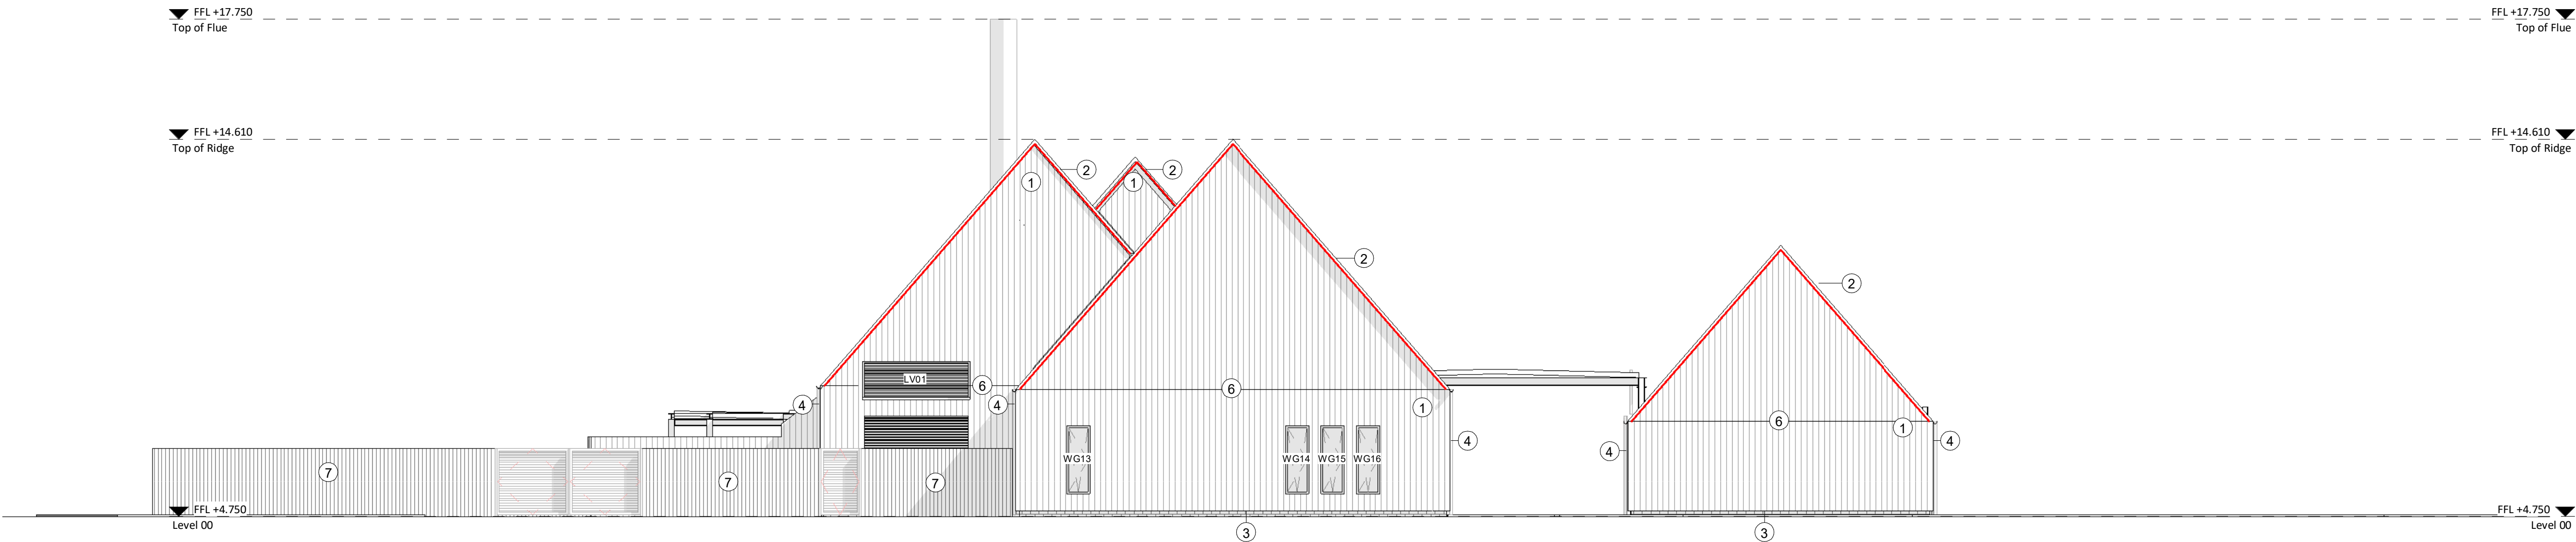

4 View 04 - West Elevation
1 : 100

- Materials Key**
- 1 Vertical timber weatherboarding - H21/110
 - 2 Clay roof tiling - H65/110
 - 3 Clay brickwork - F10/110
 - 4 Gravity rainwater drainage system - R10/110
 - 5 Solid wood vertical screen - H21/112
 - 6 20mm Horizontal Gap
 - 7 Fencing - Q40/310
 - Cavity barriers to head of walls F30/182

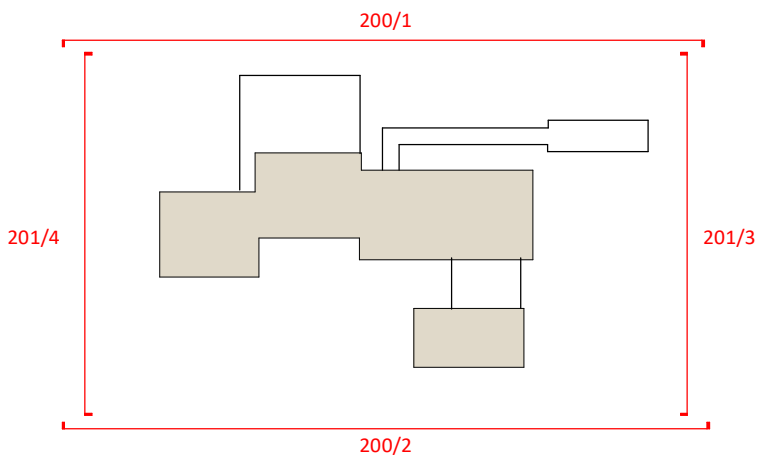

S2	T01	24/11/21	Tender Issue	REVISED BY
STATUS	REV	DATE	DESCRIPTION	OG
CLIENT				CHECKED BY
				DM
				ORIGINATOR NO
				154380

CONSULTANT
STRIDE TREGLOWN
www.stridetreglown.com © Stride Treglown Limited 2020_
PROJECT
Bognor Regis Crematorium
Gravett's Ln West, BN17 0LA

DRAWING TITLE
GA Elevations - East & West

STATUS CODE	SCALE
S2 : Suitable for information	As indicated@A1
DRAWING USAGE: <i>Tender</i>	
PROJECT - ORIGINATOR - VOLUME - LEVEL - TYPE - ROLE - CLASS - NUMBER	STATUS _ REVISION
154380-STL-201	