



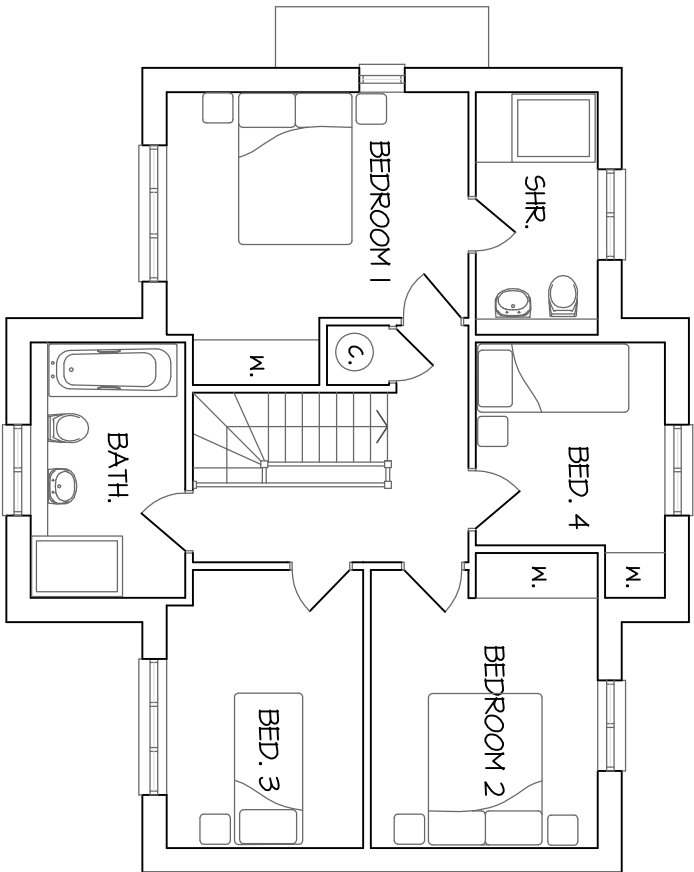

FIRST FLOOR

10640


6340

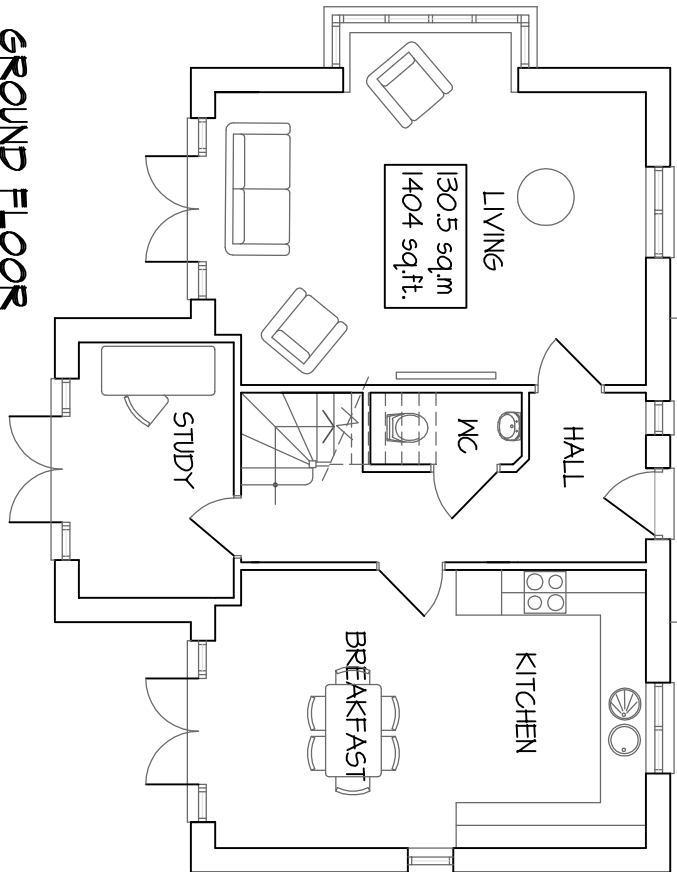


GROUND FLOOR

4 BEDROOM

PLOT 1

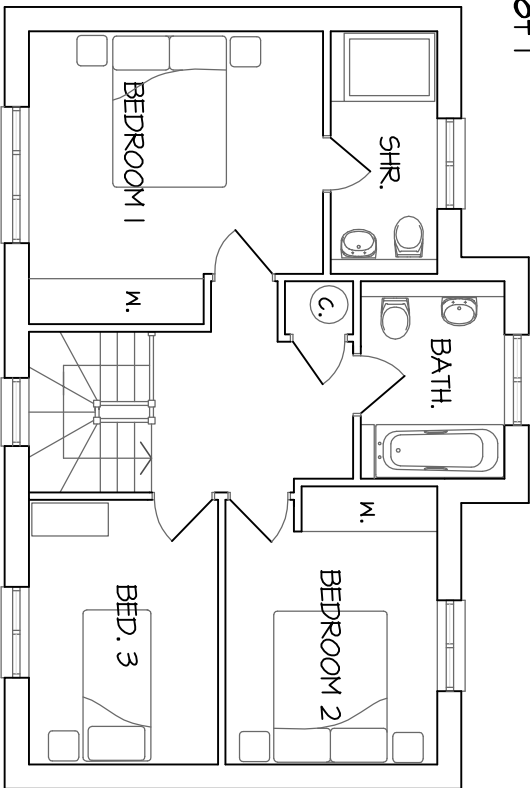

FIRST FLOOR

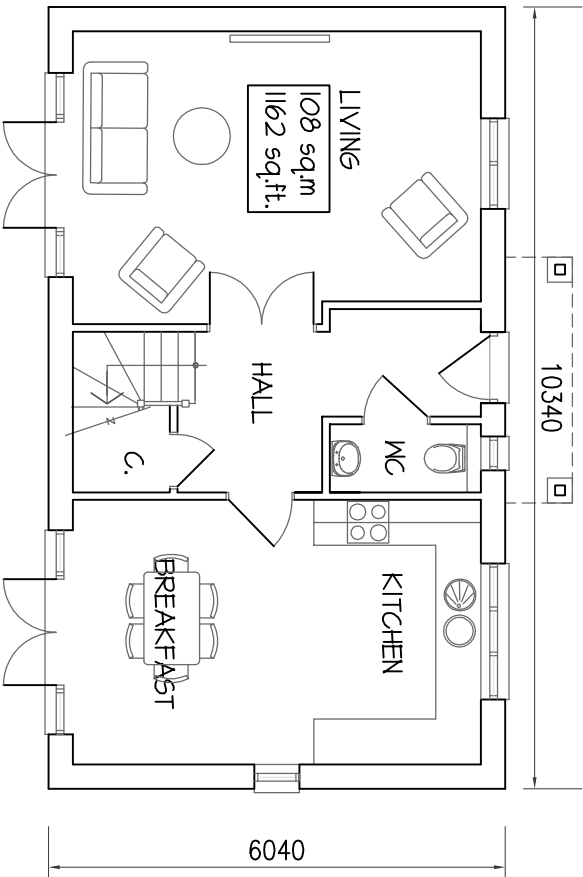


GROUND FLOOR

3 BEDROOM

PLOT 2



FIRST FLOOR

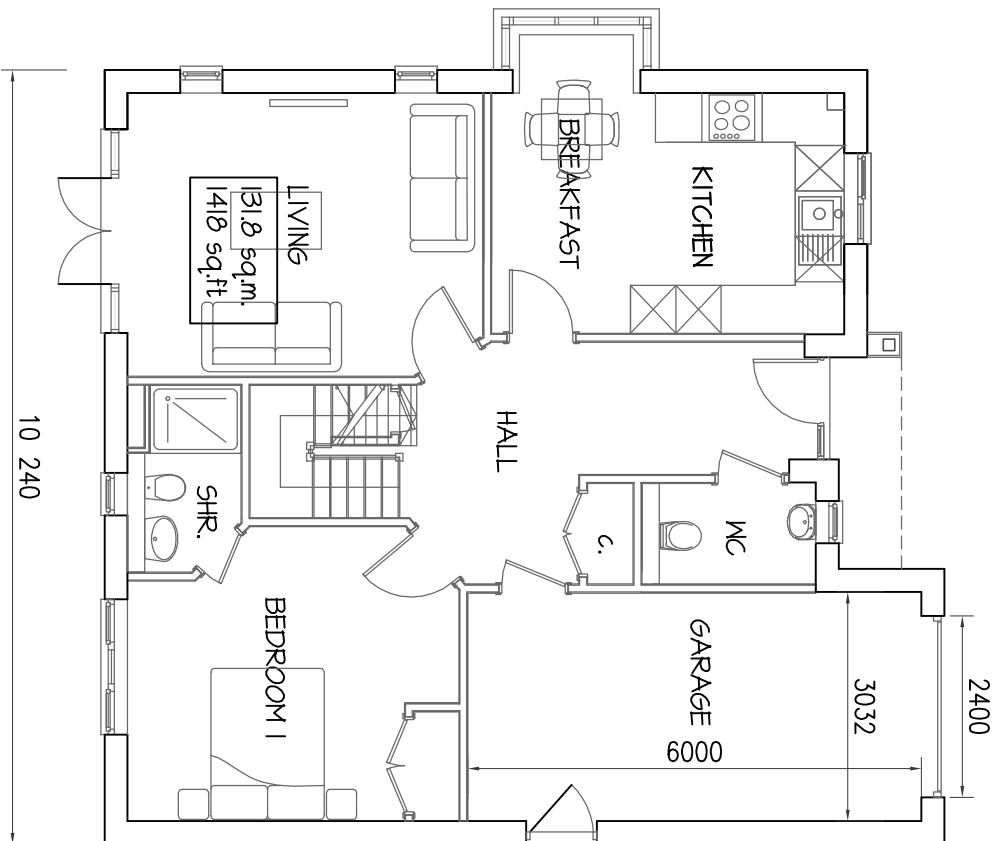


GROUND FLOOR

3 BEDROOM

PLOT 3



FIRST FLOOR

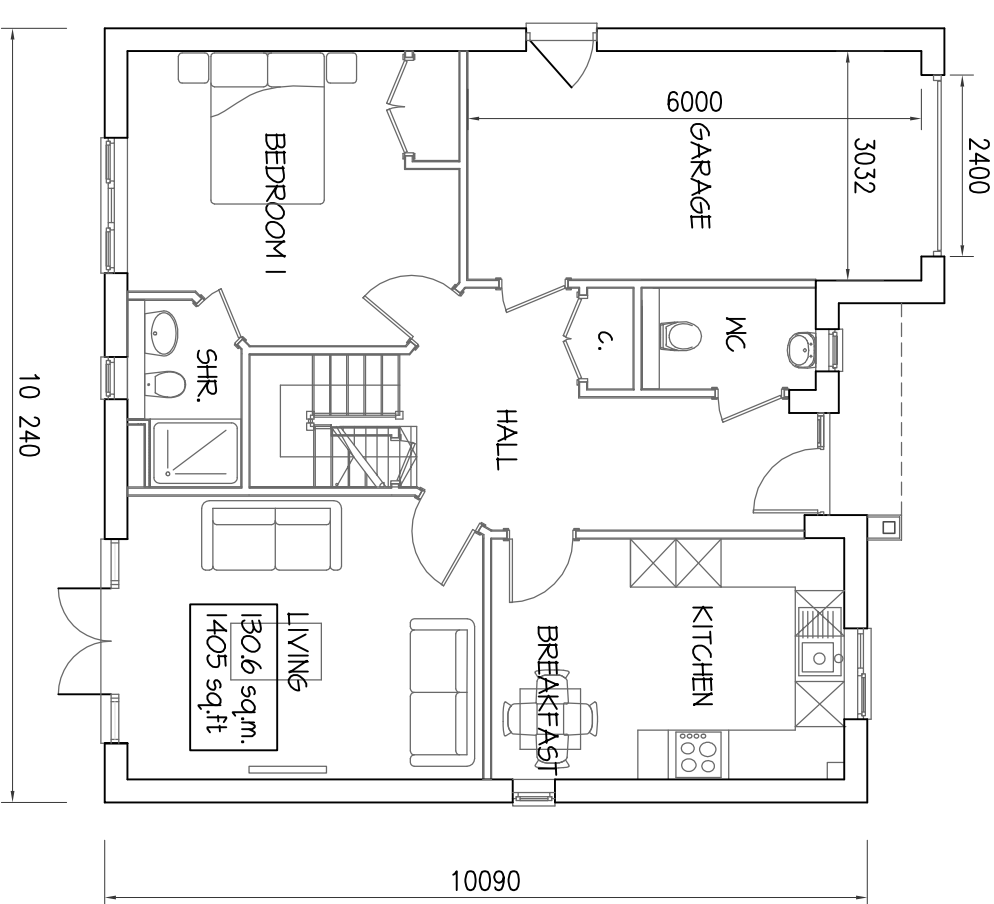

GROUND FLOOR

3 BEDROOM

PLOT 4



FIRST FLOOR



GROUND FLOOR

3 BEDROOM

PLOTS 5 & 6

CROSSLEY DESIGN
ARCHITECTURE

25 HAZELHURST CRESENT FINDON VALLEY WORTHING BN14 0HW
T. 01903 877221 E. mail@crossleydesign.co.uk W. www.crossleydesign.co.uk

client CRAFTERN HOMES

project RESIDENTIAL DEVELOPMENT
LAND SOUTH OF ORCHARD BUSINESS PARK
CHURCH LANE
TAPTON, BN18 0GA

FLOOR PLANS

scale 1:100 @ A2 date NOV. 14 job no. 1910 drawing no. 2.02 rev. -

This drawing is the copyright of Crossley Design Architecture