


NORTH

SCHEDULE OF UNITS - 6 Total

LEGEND :

- DIGITAL / ORDNANCE SURVEY APPLICATION SITE BOUNDARY
- INDICATES INDIVIDUAL BIN STORE FOR 3 BINS IN EACH PRIVATE GARDEN.
- NOTE : ALL GARAGES TO MEASURE A MINIMUM OF 6x3m INTERNALLY. CYCLE STORAGE TO REAR OF EACH GARAGE.
- c/b INDICATES 1.8m HIGH CLOSEBOARDED FENCE
- p/r INDICATES 900mm HIGH POST & TWIN RAIL FENCE
- b/w INDICATES 1.8m HIGH FACING BRICK GARDEN WALL
- G. INDICATES GARAGE
- INDICATES GATE ACCESS TO REAR GARDEN
- B.P. INDICATES BLOCK PAVED ROAD FINISH - Access road, private drives & parking spaces are Block Paved.
- GRANITE SETTS RUMBLE STRIP
- 119sq.m. GARDEN SIZE

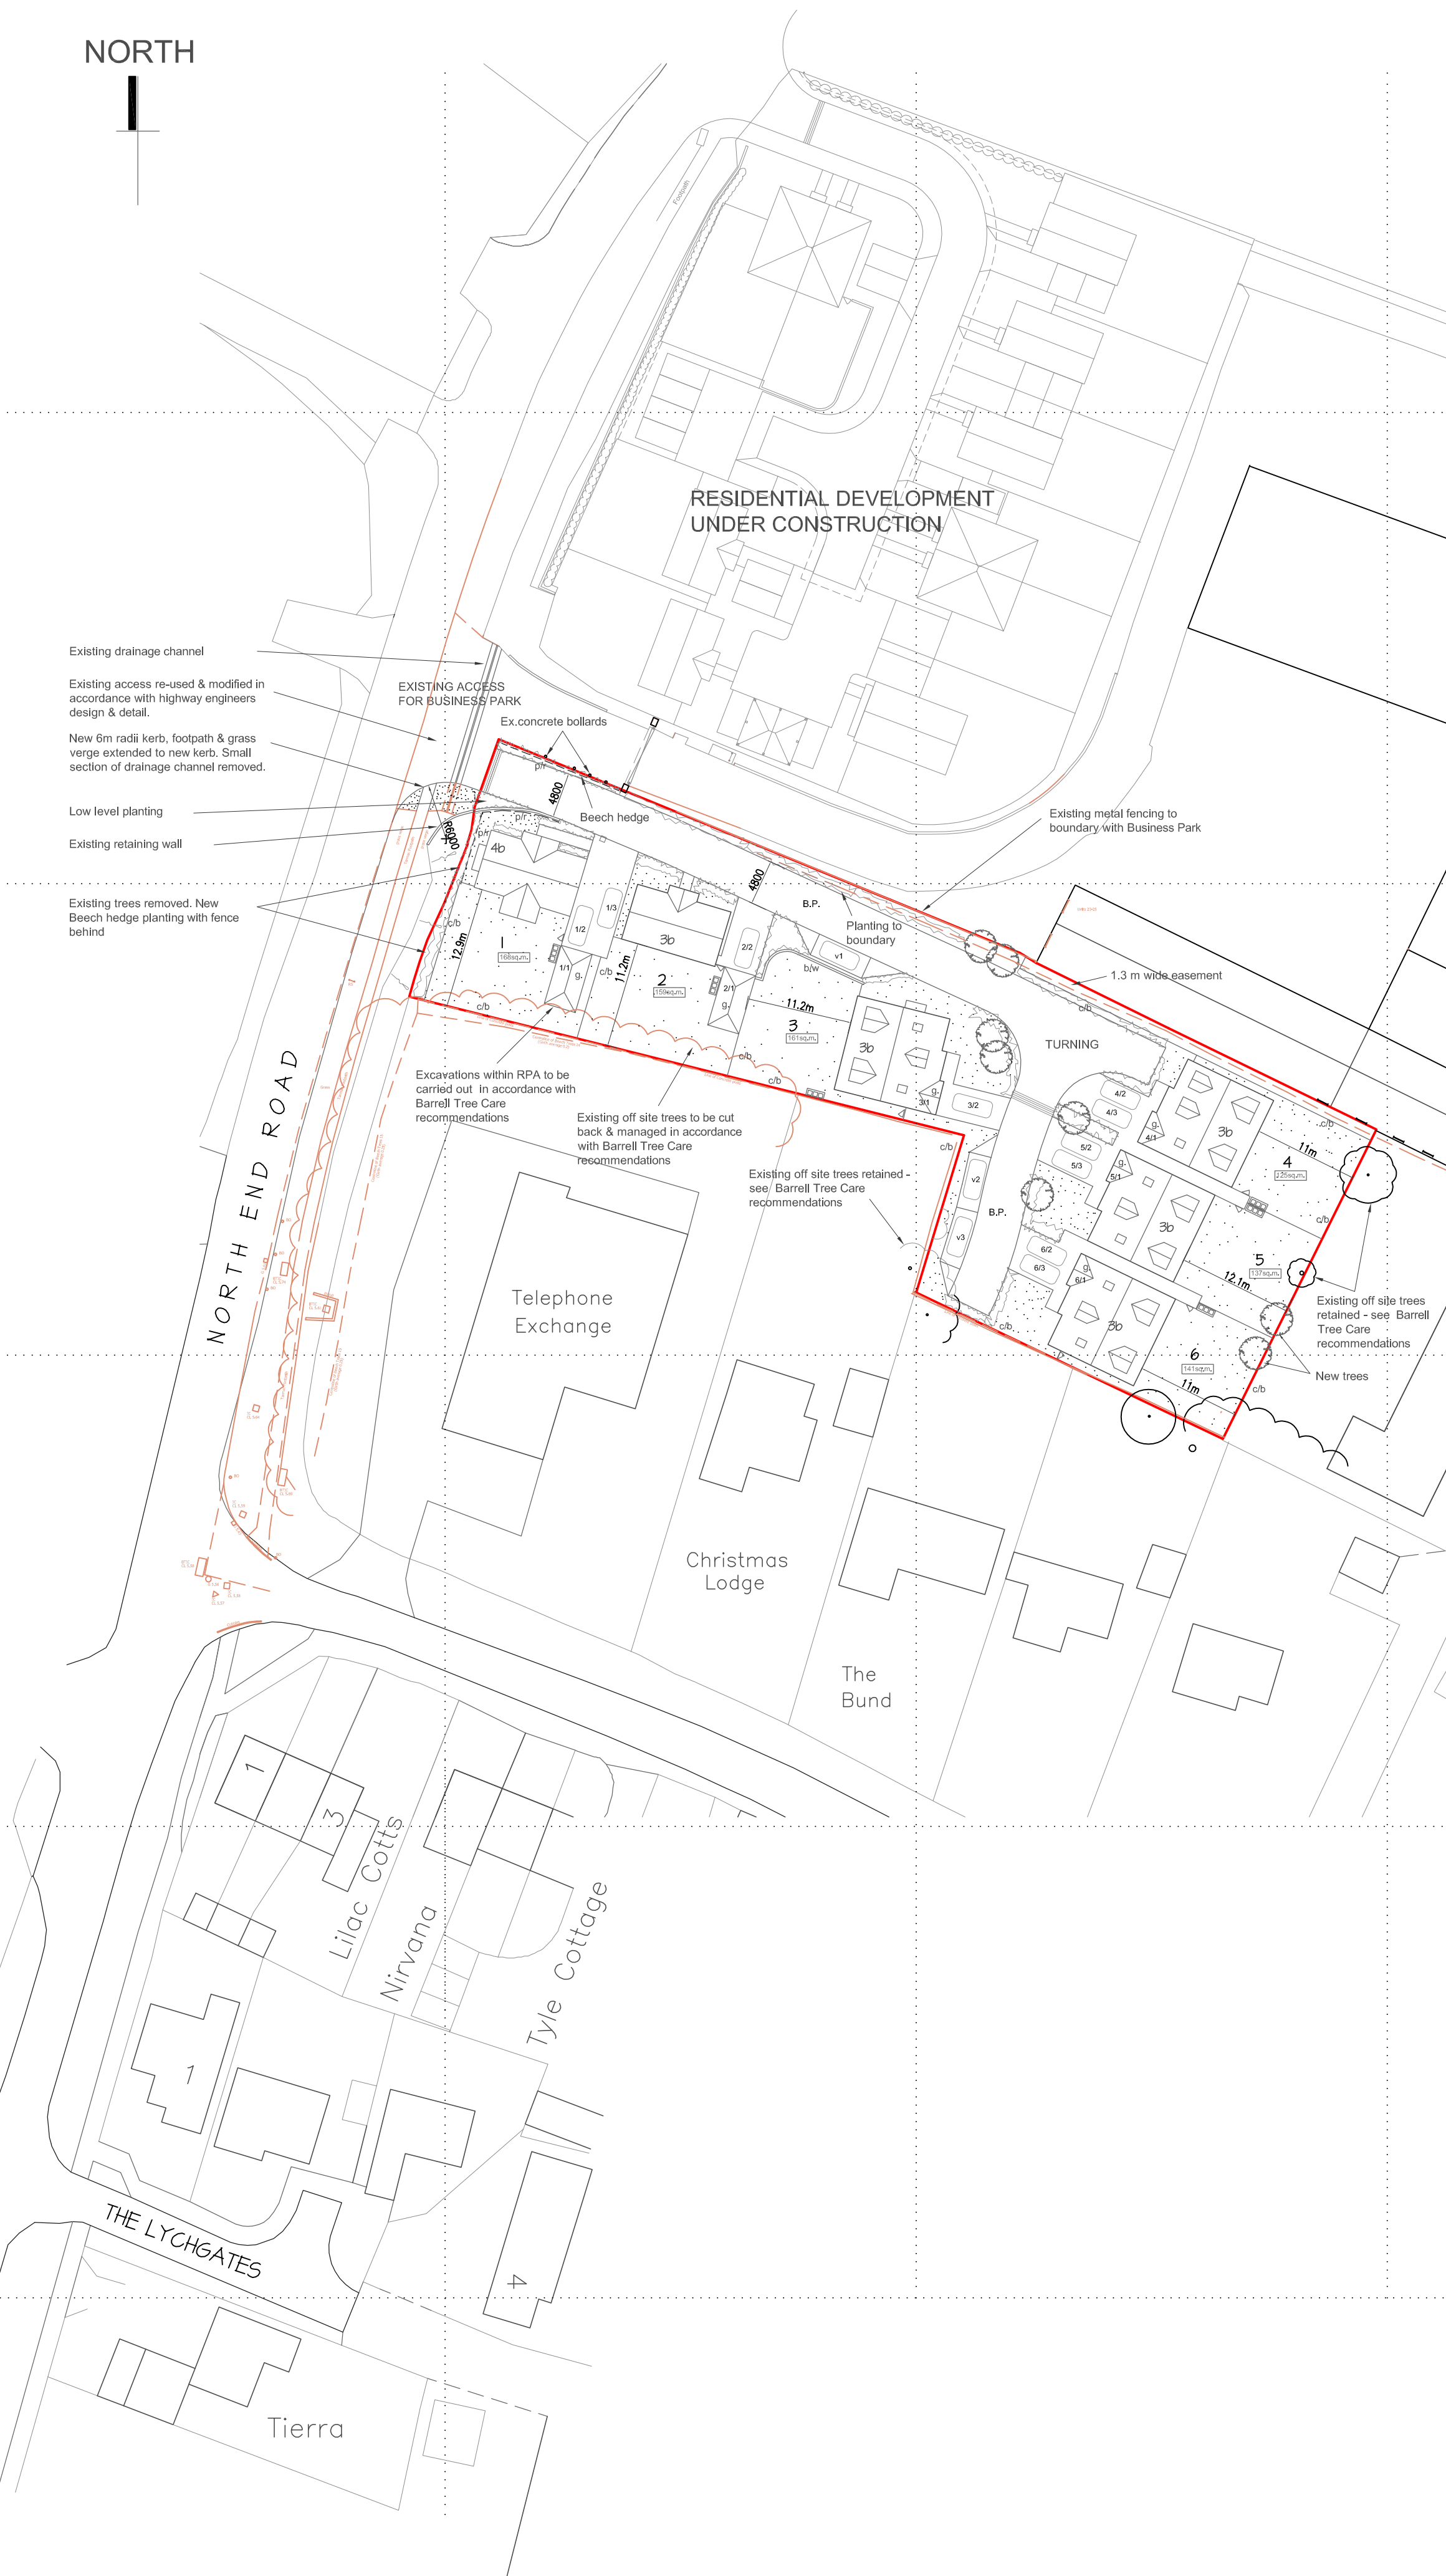

A Additional parking added Feb. 20

CROSSLEY DESIGN
ARCHITECTURE

25 HAZELHURST CRESENT FINDON VALLEY WORTHING BN14 0HW
t. 01903 877221 e. mail@crossleydesign.co.uk w. www.crossleydesign.co.uk

client
GRAYFERN HOMES

project
RESIDENTIAL DEVELOPMENT
LAND SOUTH OF ORCHARD BUSINESS PARK
CHURCH LANE
YAPTON, BN18 0GA

drawing
SITE PLAN

scale	date	job no.	dwg no.	rev.
1:500 @A2	NOV. 19	1910	2.01	A