



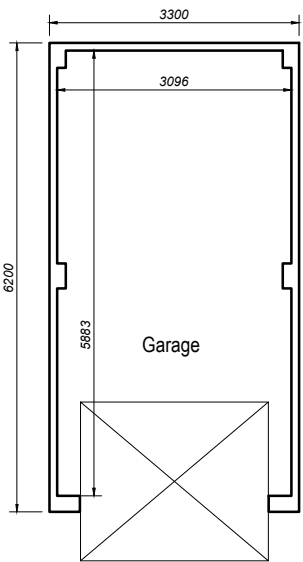

Floor Plan

PLOT No.
As Drawn - 4, 6, 7, 13, 16, 17, 30

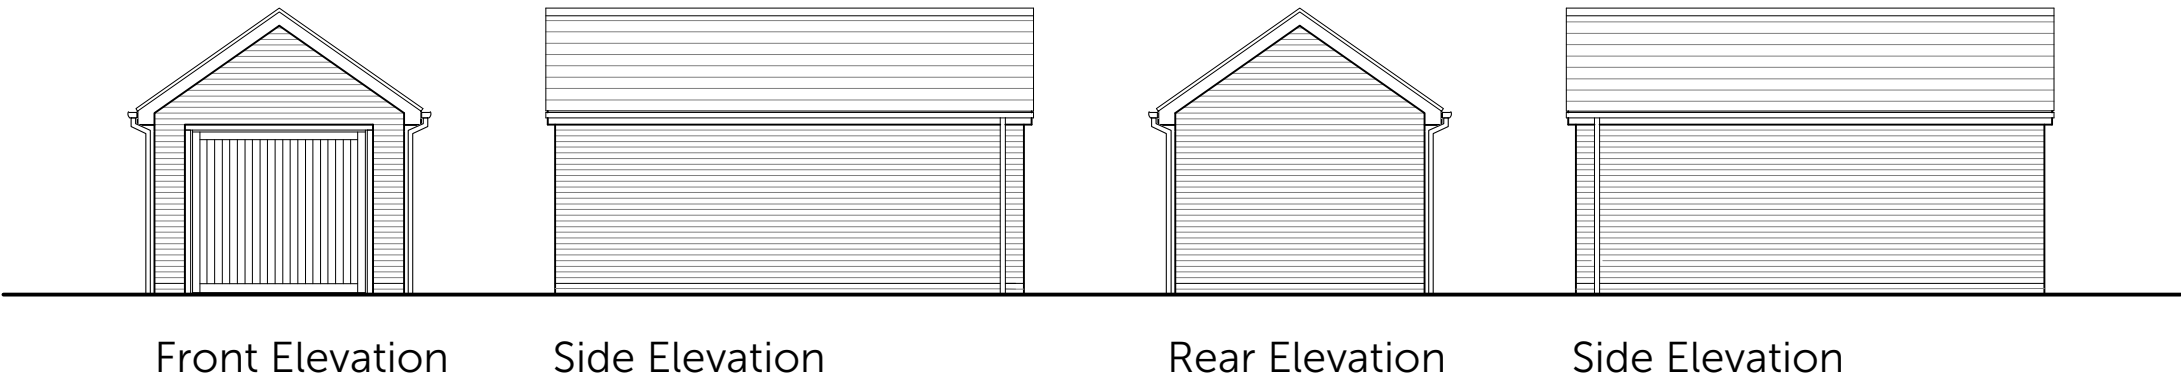

Romsey Office		Portishead Office		Rev	Description	Date	Au	Ch
Building 300, The Grange, Romsey Road, Michelmersh, Romsey, Hampshire, SO51 0AE T:01794 367703 F:01794 367276		Unit 5, Middle Bridge Business Park, Bristol Road, Portishead, Bristol, BS20 6PN T:01275 407000 F:01794 367276		A	PLANNING ISSUE	11.02.21	MS	AS

Project	Clays Farm, Yapton		
Drawing	Single Garage Floor Plans and Elevations		
Client	Aster Group		
Job no.	ASTE200629	Date	Jan'2021
Dwg no.	GAR.01.pe	Rev.	A
Author	MS	Checker	CMI
Status	PLANNING	Scale	1:100 at A3
Client ref.		Office	Romsey

