



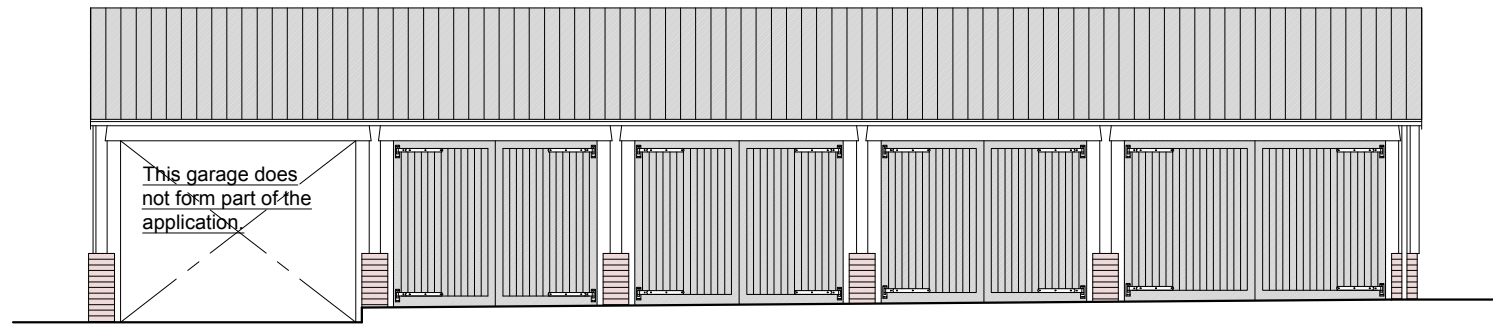

East Elevation (front)
1:100 @ A3

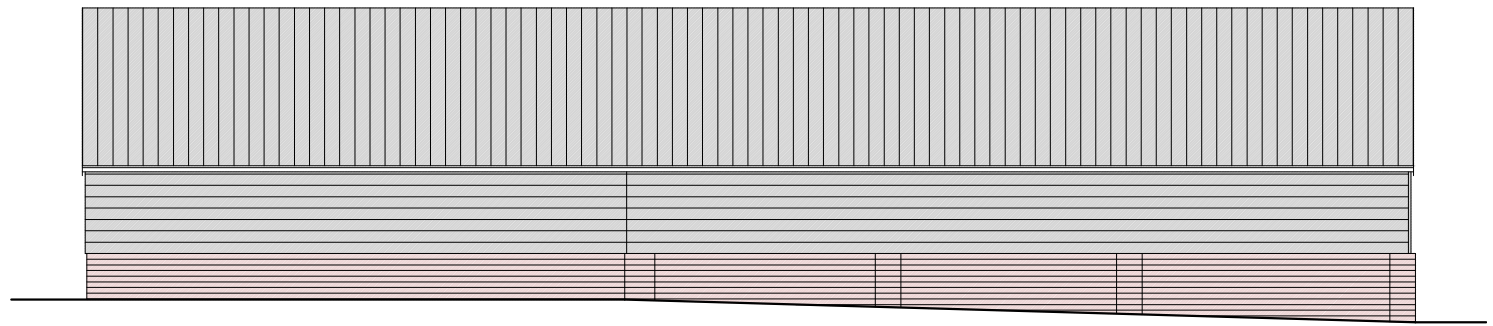



West Elevation (rear facing Bilsham Rd)
1:100 @ A3

Material Schedule:


Walls:
Black stained weatherboarding.
Stock brick plinth.

Roof:
Agricultural corrugated - black.


Vehicle Doors:
Black stained timber up & over with non functioning cranked hook & band hinges.

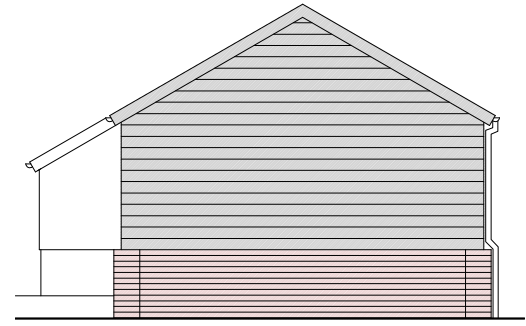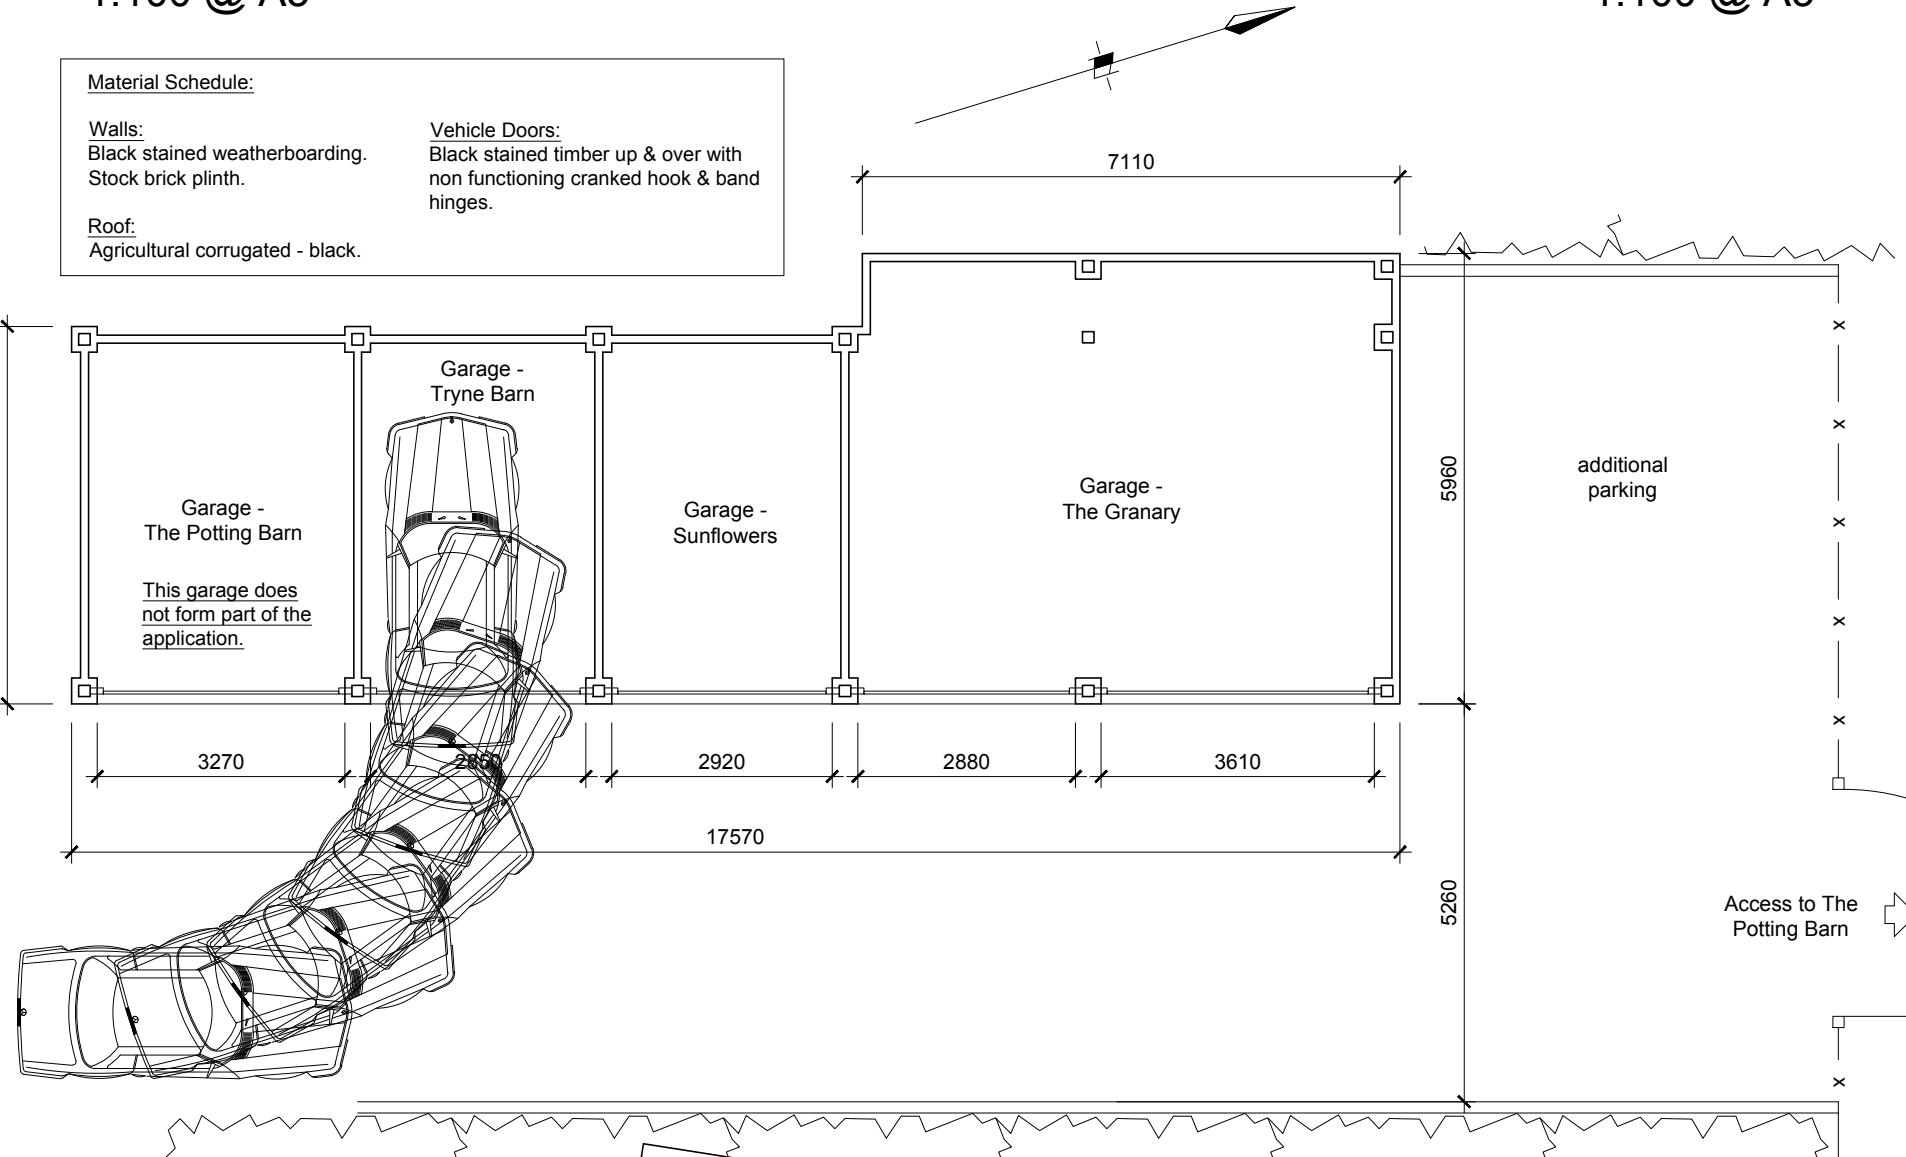


South Elevation (side)
1:100 @ A3

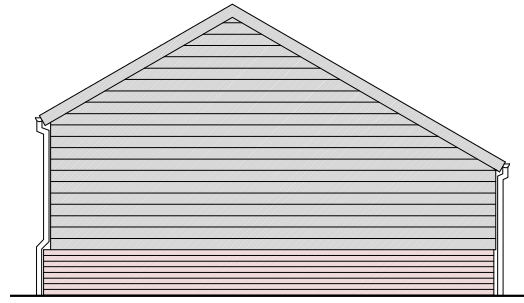

North Elevation (side)
1:100 @ A3

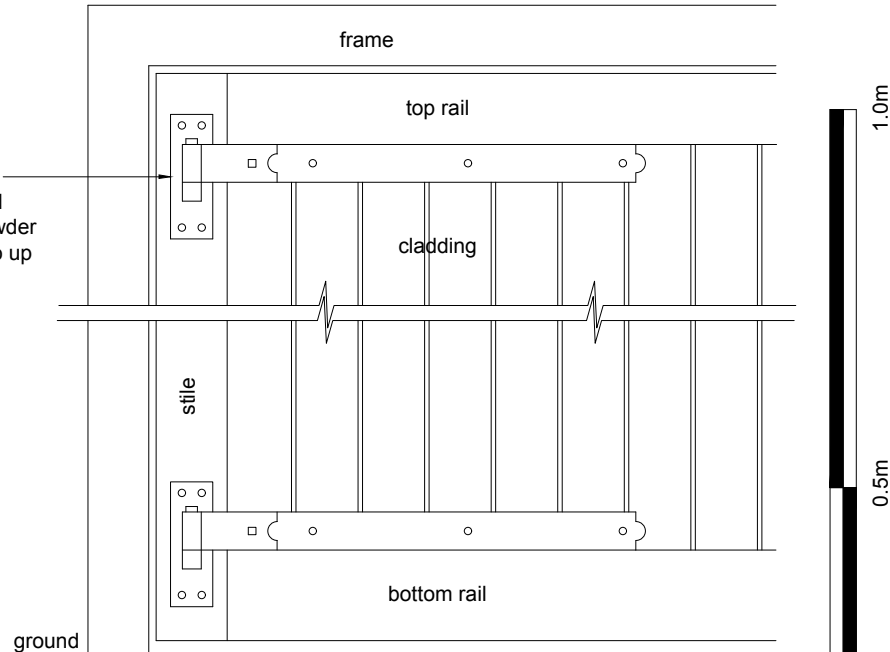


Hinge (part elevation)
1:10 @ A3

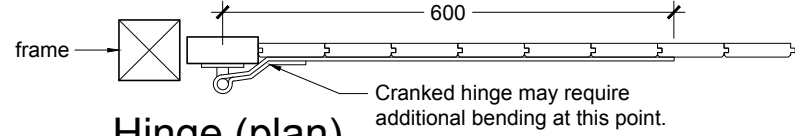

Hinge (plan)
1:10 @ A3

Garages Floor plan
1:100 @ A3

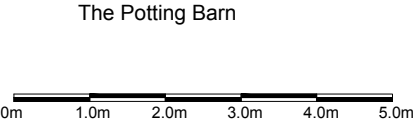

Rev B. 30.04.18 Check dims added. Note added re The Potting Barn.
Rev A. 09.03.18 Minor amendments.

client	project	drawing	date	drawn	drawing no	revision
Sue & Iain Kerr Lorna & Lee Mason Sasha Osbourne	The Granary, Tryne Barn and Sunflowers, Hobbs Court Bilsham Road, Yapton, BN18 0JY	Garage Block Floor Plans & Elevations	Jan 18	pd	0250 / 100	B
			scale 1:100, 1:10 @ A3	CAD file name:		

No dimensions to be scaled from drawing. The contractor should check all dimensions on site.

Peter Davey Ltd
construction consultants
49 Park Drive
Rustington
West Sussex BN16 3DY
Tel: 01903 773105
Mob: 07941 402217
Email: peterdavey67@btinternet.com