


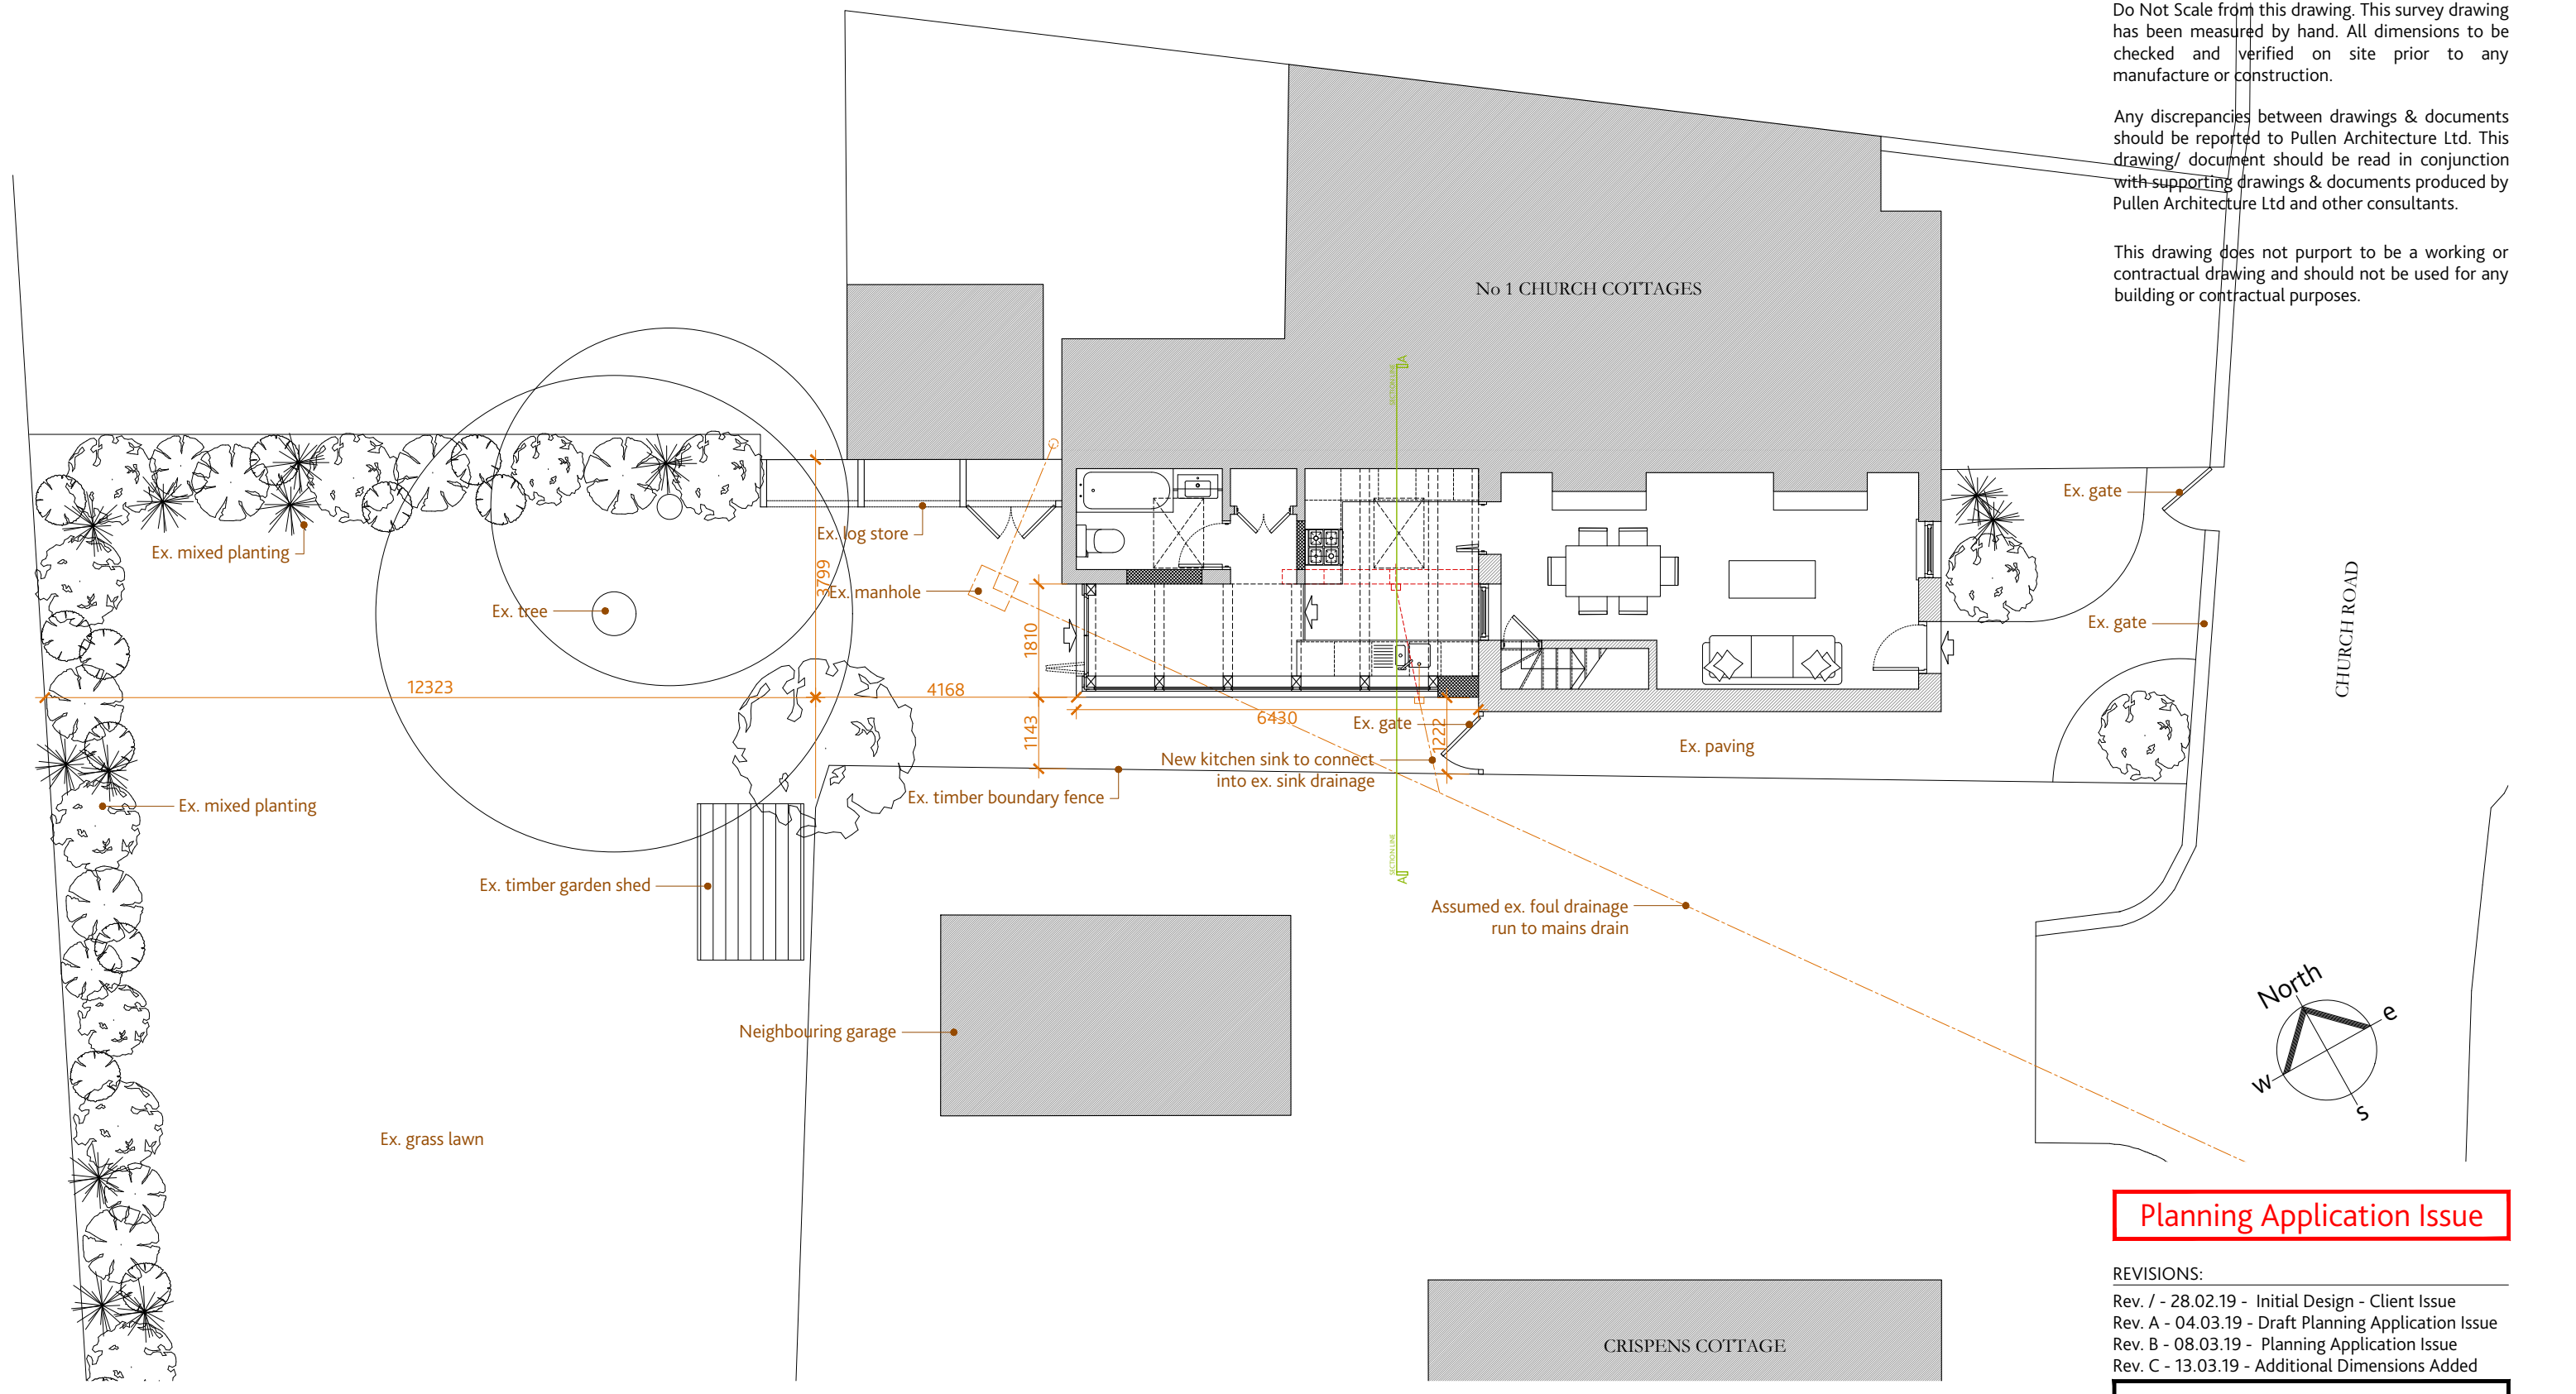

This drawing has been prepared for the sole purpose of gaining planning permission and forms part of a set of drawings & documents. This drawing does not purport to sufficient information from which to build without the provision of a comprehensive drawings, specifications and schedule of works and adequate contractual arrangements. This drawing should not be used for any contractual purpose without the prior written permission of Pullen Architecture Ltd who will require to see and approve of all supporting documentation and all contractual arrangements prior to commencement of the works on site before written permission is given.

SITE PLAN
AS PROPOSED

PROPOSED EXTENSION
2 CHURCH COTTAGES . CHURCH ROAD . YAPTON . BN18 0EJ
FOR . Mr. MANSBRIDGE & Miss. DEAN.
Job No: 609 . Scale: 1:100@A3 . Date: February 2019 . Dwg No: 609-101

Planning Application Issue

REVISIONS:
Rev. / - 28.02.19 - Initial Design - Client Issue
Rev. A - 04.03.19 - Draft Planning Application Issue
Rev. B - 08.03.19 - Planning Application Issue
Rev. C - 13.03.19 - Additional Dimensions Added

SITE PLAN
Dwg. No. 609-101

PULLEN
ARCHITECTURE

41-42 Southgate Place . Chichester
West Sussex . PO19 1ET
Tel 01243 859510
office@pullenarchitecture.co.uk
www.pullenarchitecture.co.uk