





First Floor



Front Elevation

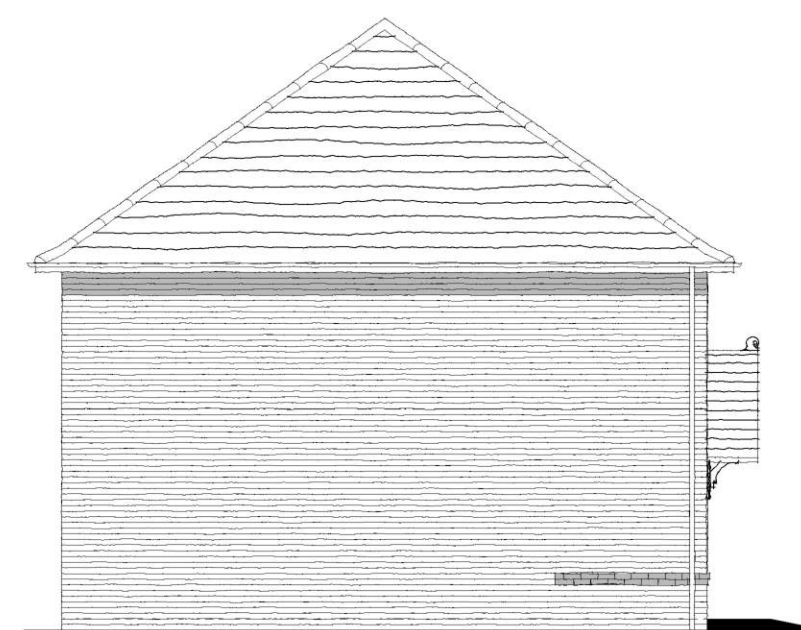


Side Elevation

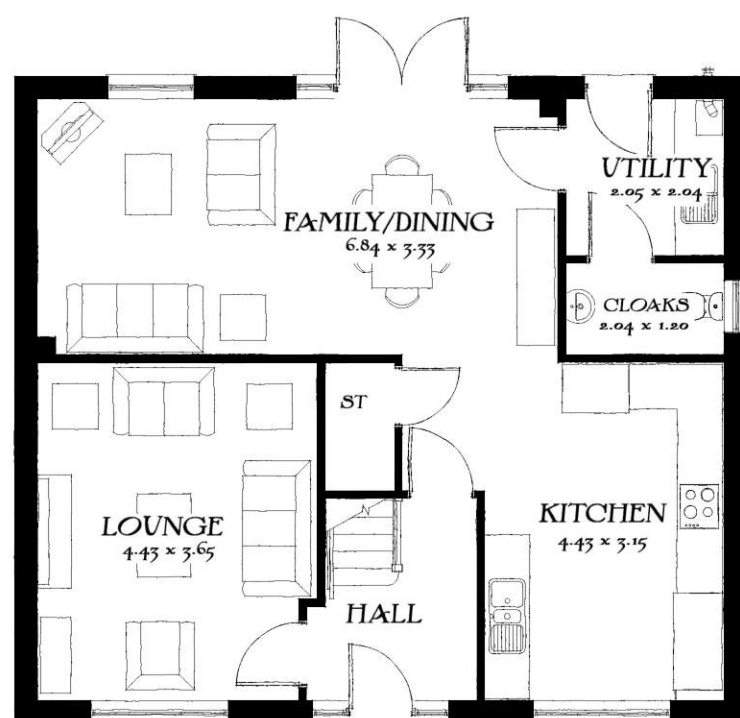

Ground Floor



Rear Elevation

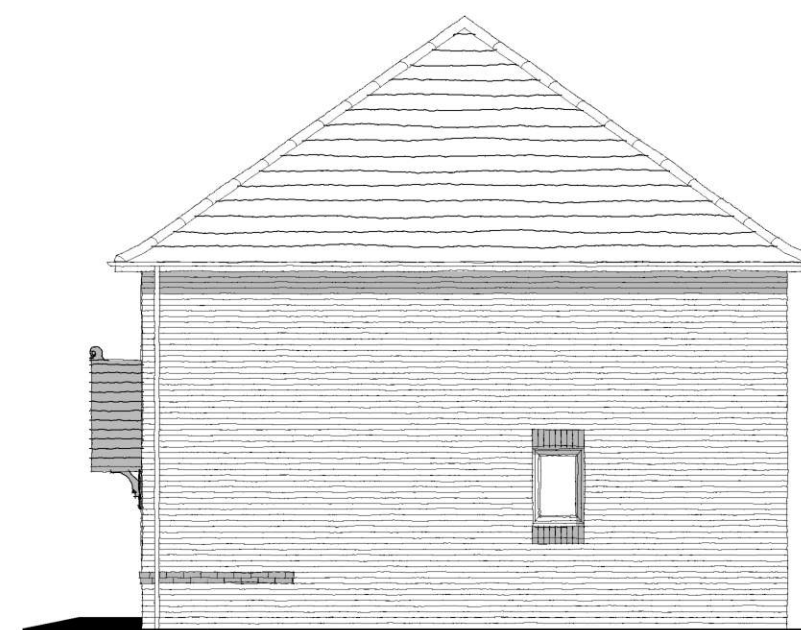

Side Elevation

The Harrogate

Heritage Collection
"2017 Edition"

EF Series Brick (B1)
1555sqft 144.46m²
DATE: October 2017
REV: -

EF_HARR_DM.6

Drawing Scale 1:100 @ A3

Job No. Drg No. Rev.
A855 22 ~

Scale 1:100
0 1 2 3 4 5 (m)

