




Front Elevation

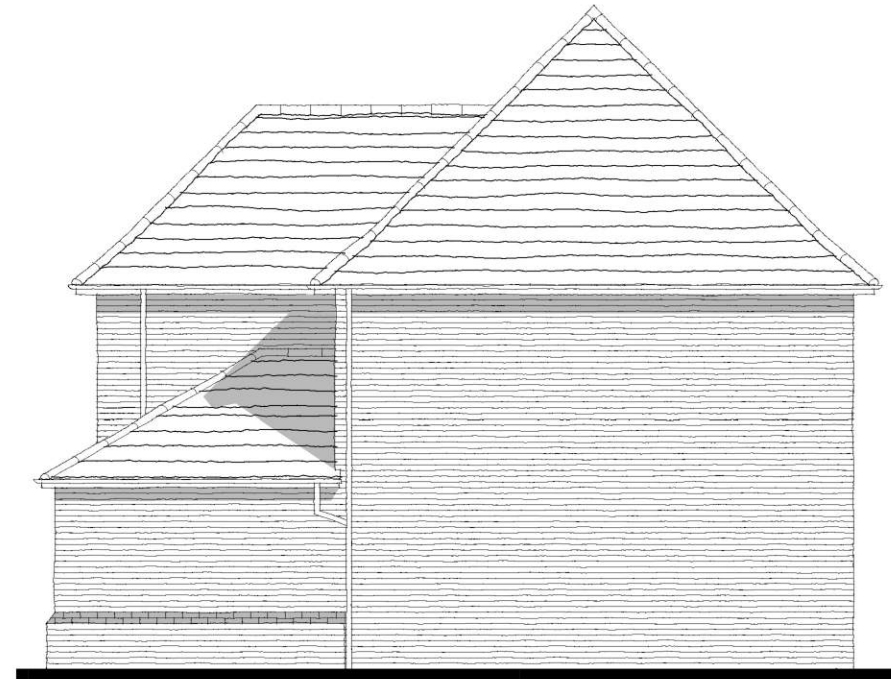

Side Elevation



Rear Elevation



Side Elevation

The Sunningdale
Heritage Collection
"2017 Edition"

EF Series Brick (B1)
1654sqft 153.70m²
DATE: December 2017
REV: -

EF_SUND_DM.6

Drawing scale 1:100 @ A3



Job No.	Dwg No.	Rev.
A855	25	~

Scale 1:100
0 1 2 3 4 5 (m)