





Front Elevation

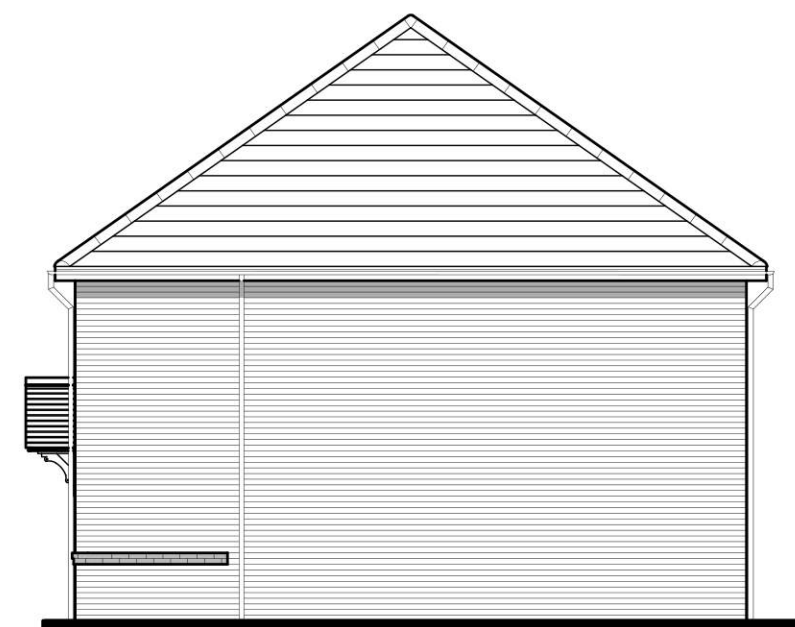


Side Elevation

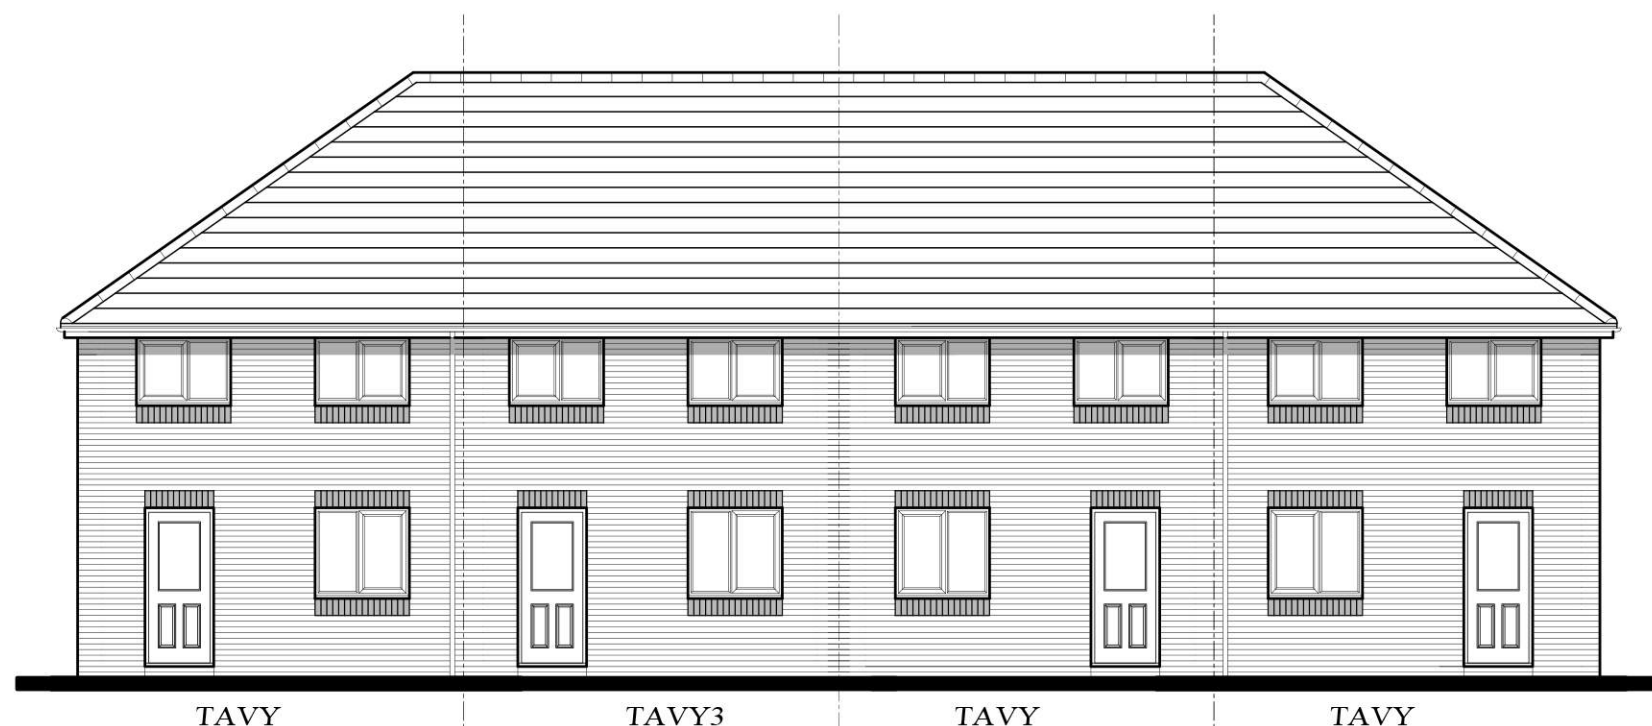

Rear Elevation

Job No. A855
 Drg No. 30
 Rev. ~
 Scale 1:100
 0 1 2 3 4 5 (m)

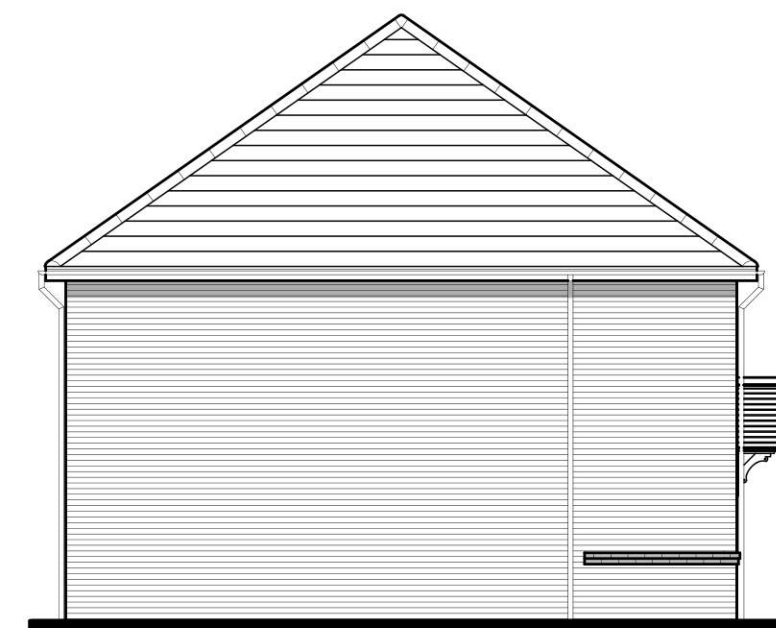

TAVY

The Tavy~

4 Block
 Heritage Collection
 "2017 Edition"

EF Series

TAVY

Structural finish: 832sqft 77.33m²
 Internal finish: 818sqft 76.02m²

DATE: Sept 2019
 REV:

Drawing Scale 1:100 @ A3

