




Front Elevation

DART

DART

DART

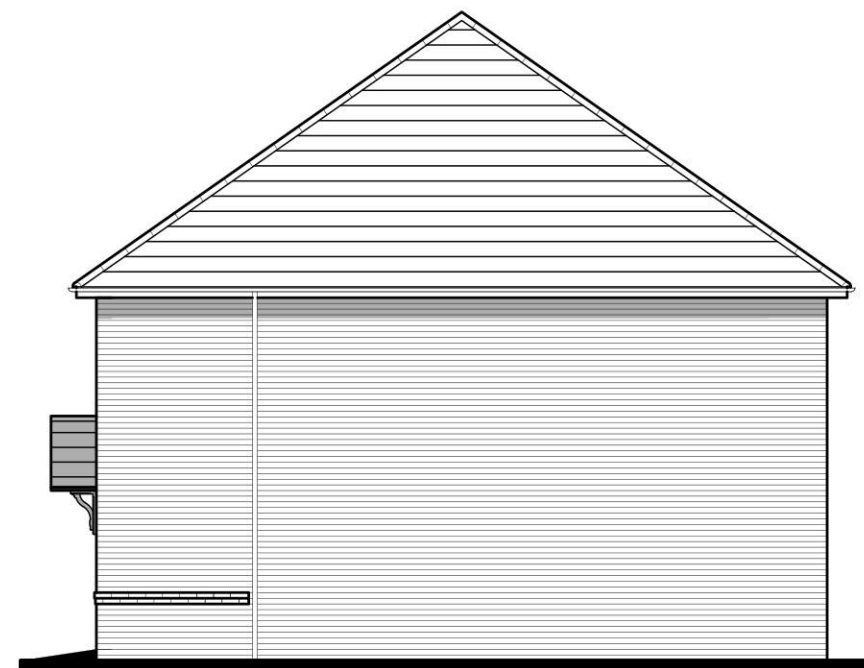

Side Elevation

DART




Rear Elevation

DART

DART

DART

DART

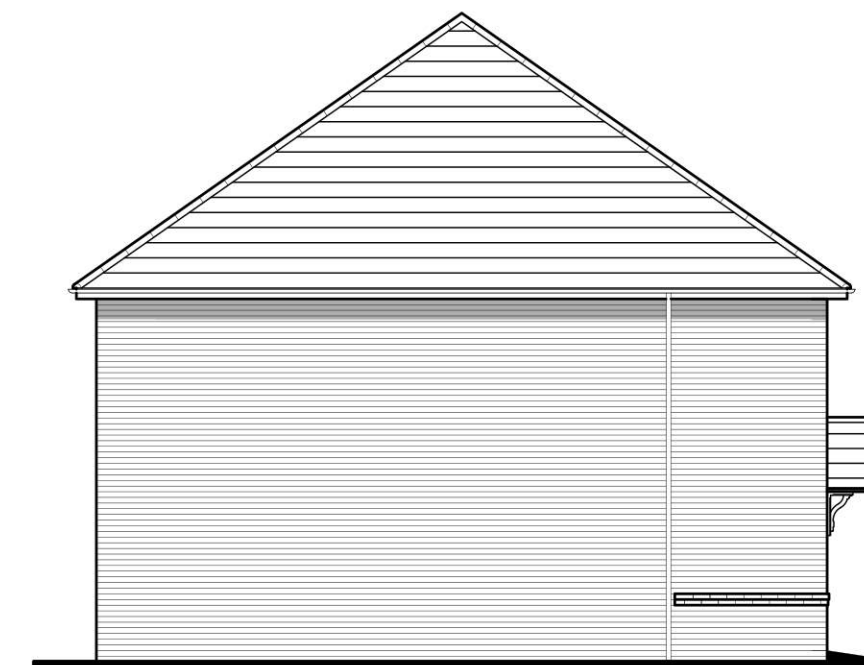

Side Elevation

DART

The Dart
Heritage Collection
"2016 Edition"

EF Series

Dart

Structural finish: 905sqft 84.09m²
Internal finish: 890sqft 82.72m²

DATE:

REV:

EF_DART_EM.1
EF_DART_MM.2

Drawing Scale 1:100 @ A3

Job No. A855
Drg No. 32
Rev. ~

Scale 1:100
0 1 2 3 4 5 (m)

REDROW
GROUP SERVICES LTD
www.redrow.co.uk