





Front Elevation

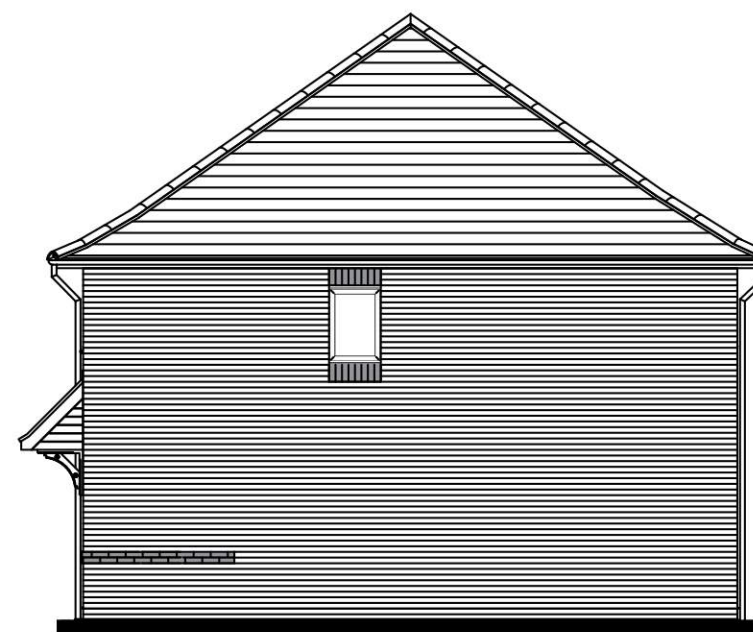

Side Elevation



Rear Elevation

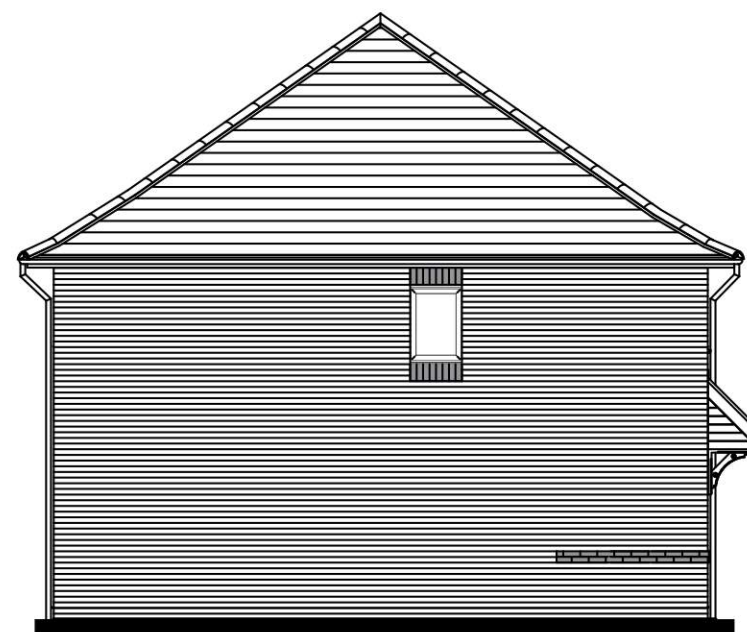

Side Elevation

Job No. Dwg No. Rev.
A855 15 ~

Scale 1:100 @_A3
0m 1m 2m 3m 4m 5m

Bakewell
Semi
Heritage Collection
F Series

844 ft² 78.43 m²

