


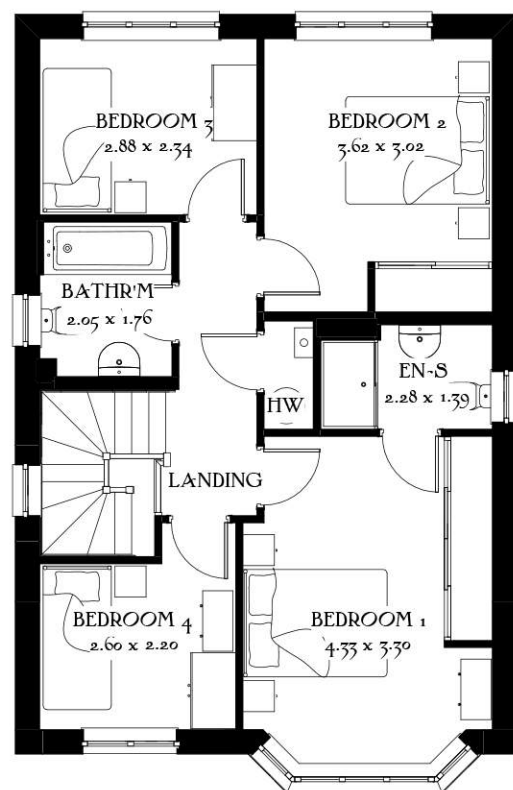


First Floor



Front Elevation



Side Elevation

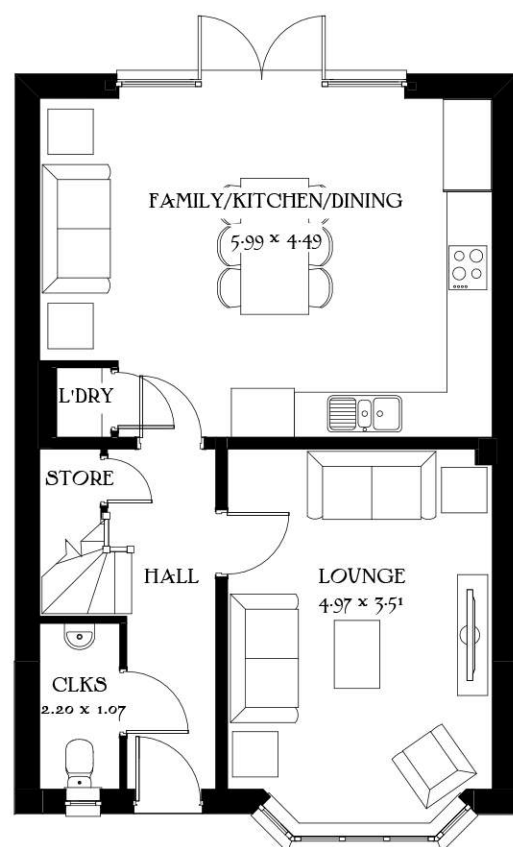

Ground Floor



Rear Elevation



Side Elevation

Job No. Drg No. Rev.
A855 46 ~

Scale 1:100 @_A3
0m 1m 2m 3m 4m 5m