


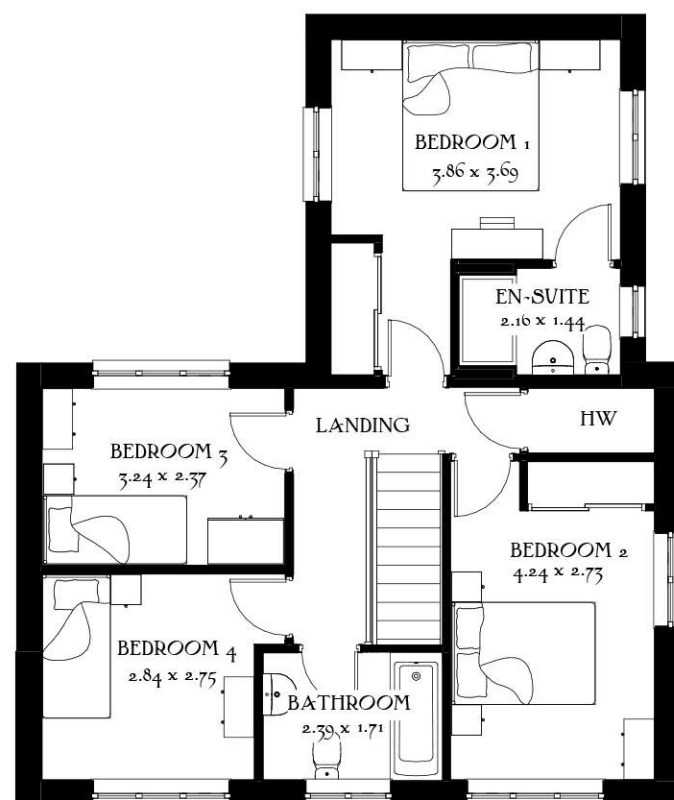


First Floor



Front Elevation



Side Elevation

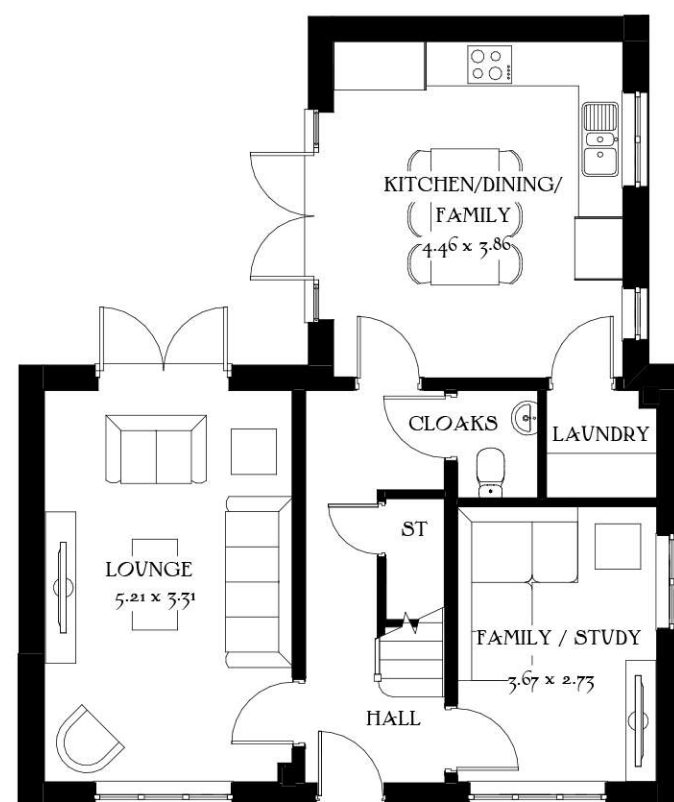

Ground Floor



Rear Elevation



Side Elevation

Job No. Drg No. Rev.
A855 45 ~

Scale 1:100 @ A3
0m 1m 2m 3m 4m 5m

Hartech
Heritage Collection
F Series

1312 ft² 121.87 m²
Elevation Code: A1
Date: May 2019
EF_HARL_DM.1

