


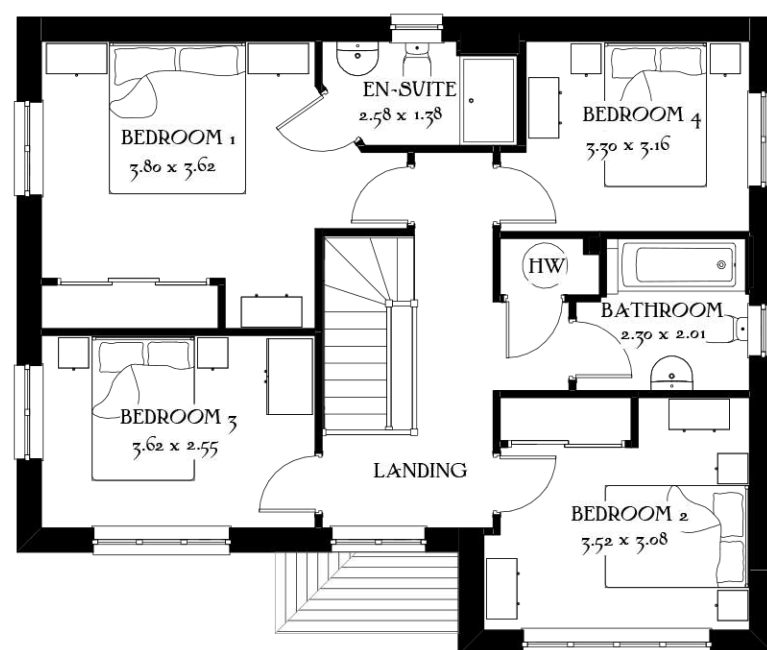


First Floor



Front Elevation



Side Elevation

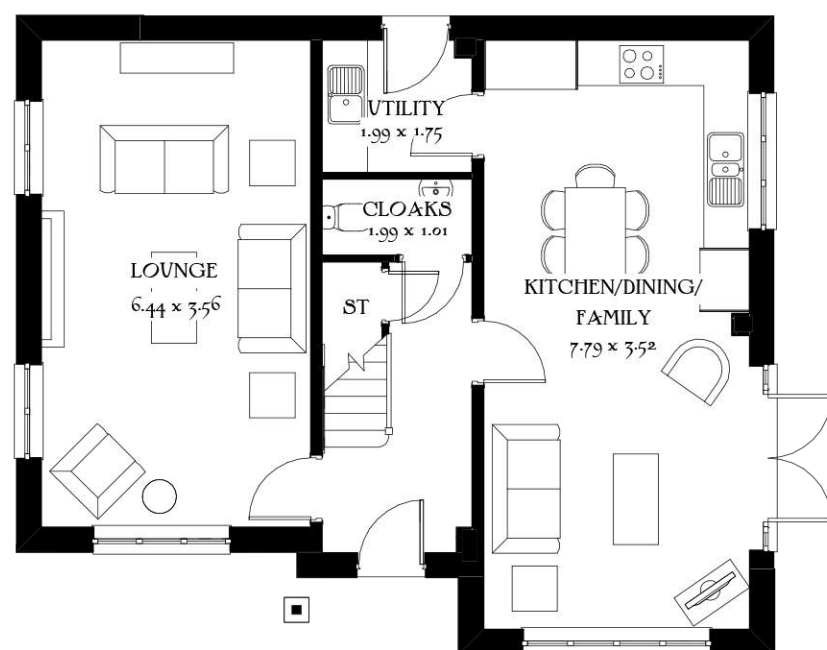

Ground Floor



Rear Elevation



Side Elevation

Job No. A856
 Dwg No. 26
 Rev. ~
 Scale 1:100 @ A3
 0m 1m 2m 3m 4m 5m

Shafesbury

**Heritage Collection
F Series**

1427 ft² 132.55 m²
 Elevation Code: B1
 Date: May 2019
 EF_SHAF_DM.7
 Rev: C