


SCALE 1 : 50 @ A3 PAPER SIZE

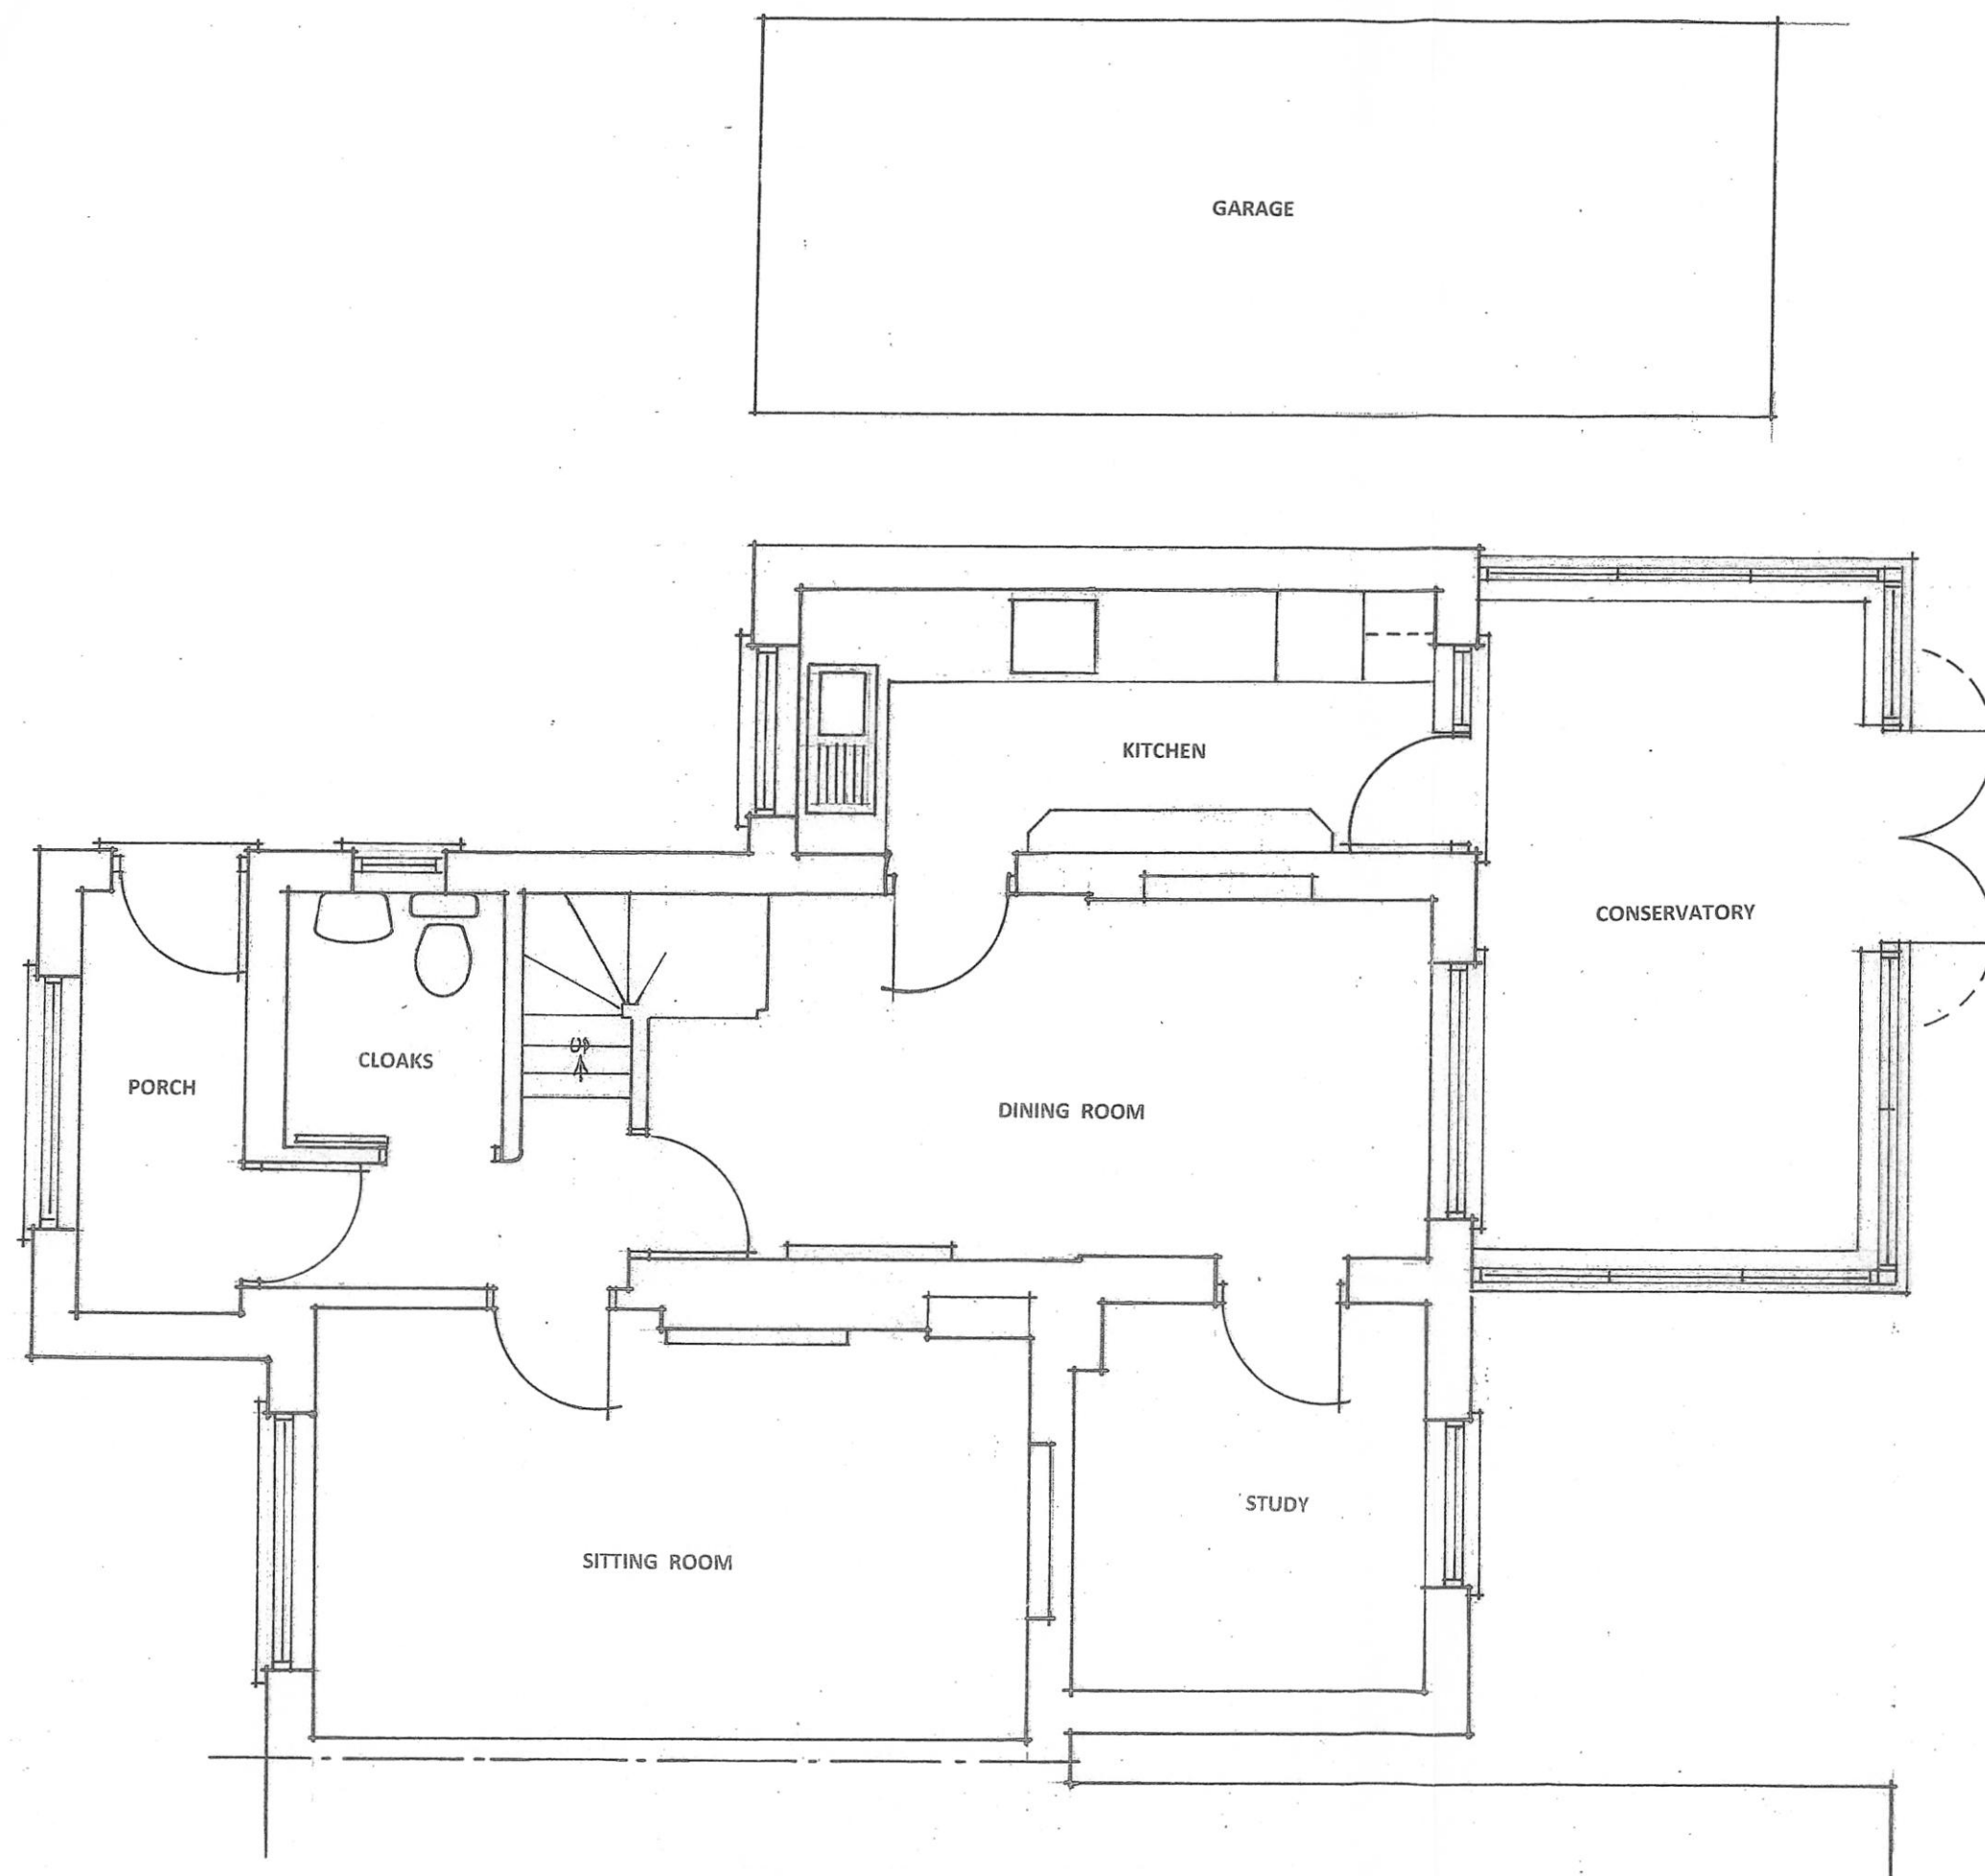

GROUND FLOOR PLAN ~ AS EXISTING


7, GLADSTONE ROAD, YAPTON, NR. ARUNDEL

SCALE 1 : 50 MARCH 2026 No. 30/26/01

Clive Fish ~ Building & Design Consultant

Tel ; (01903) 732942

SCALE 1:50 @ A3 PAPER SIZE

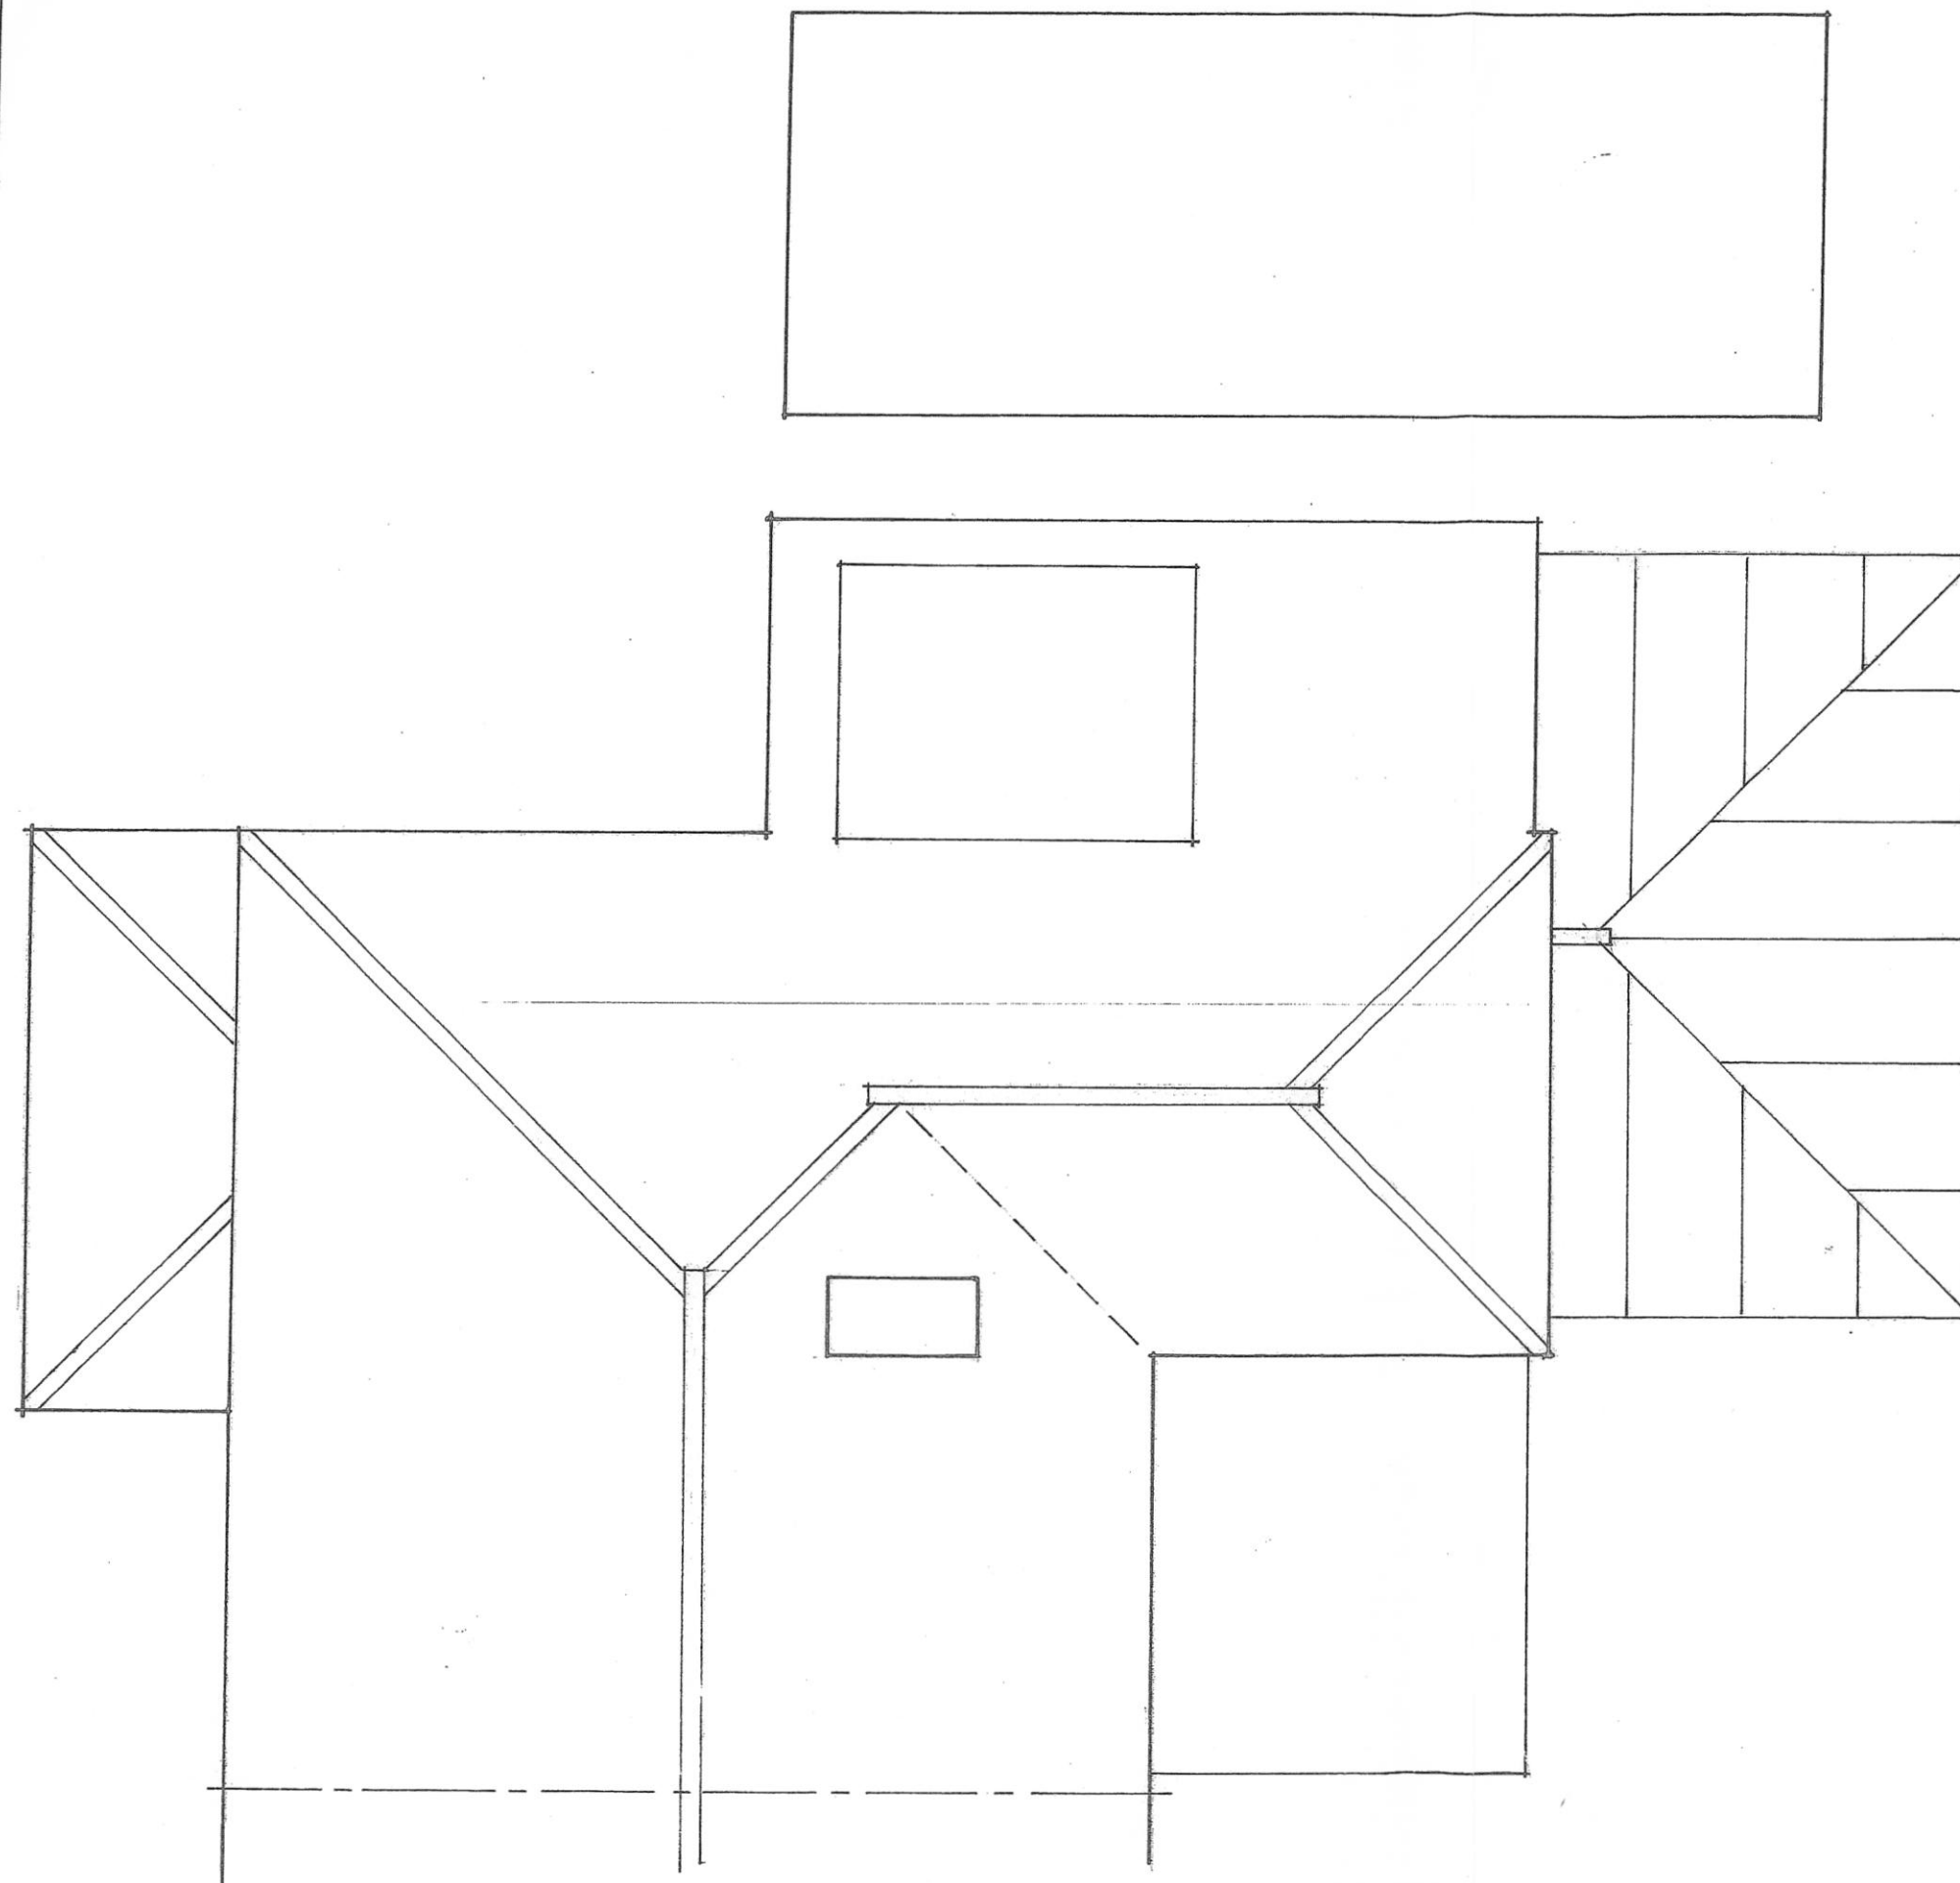

ROOF PLAN ~ AS EXISTING

7, GLADSTONE ROAD, YAPTON, NR. ARUNDEL

SCALE 1:50 MARCH 2026 No. 30/26/02

Clive Fish ~ Building & Design Consultant

Tel ; (01903) 732942