
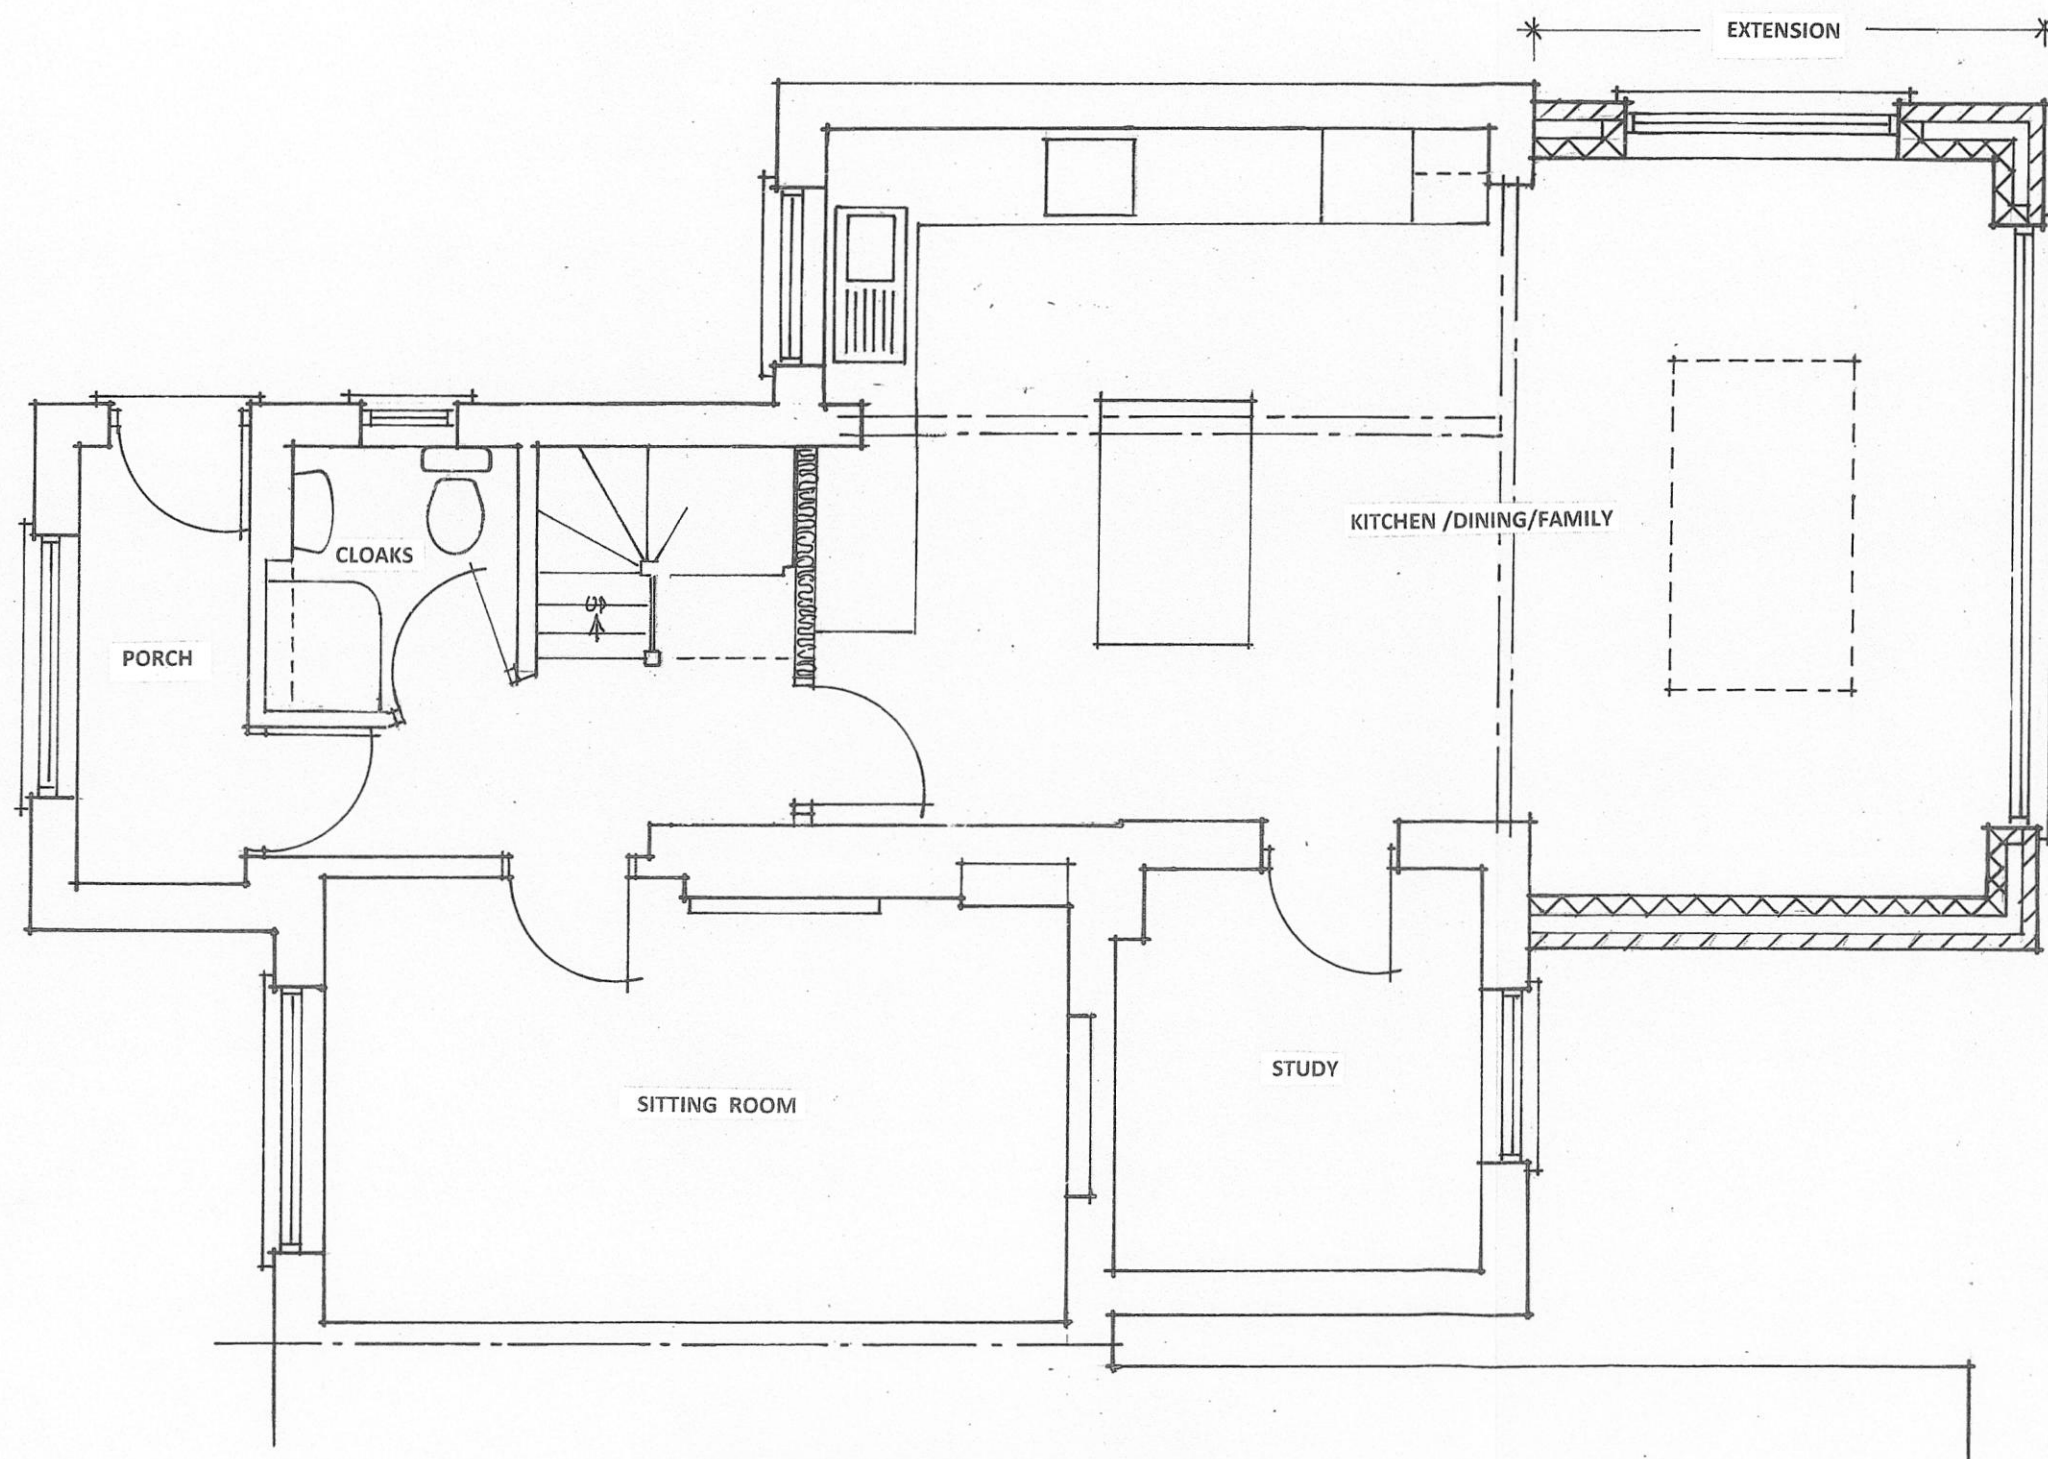


SCALE 1 : 50 @ A3 PAPER SIZE

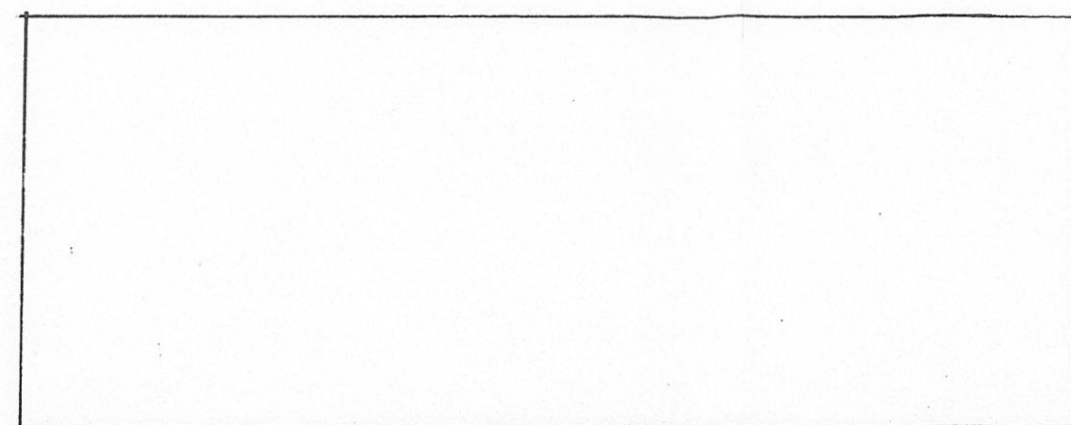

GROUND FLOOR PLAN ~ AS PROPOSED


7, GLADSTONE ROAD, YAPTON, NR. ARUNDEL

SCALE 1 : 50 MARCH 2026 No. 30/26/06

Clive Fish ~ Building & Design Consultant

Tel ; (01903) 732942

SCALE 1:50 @ A3 PAPER SIZE

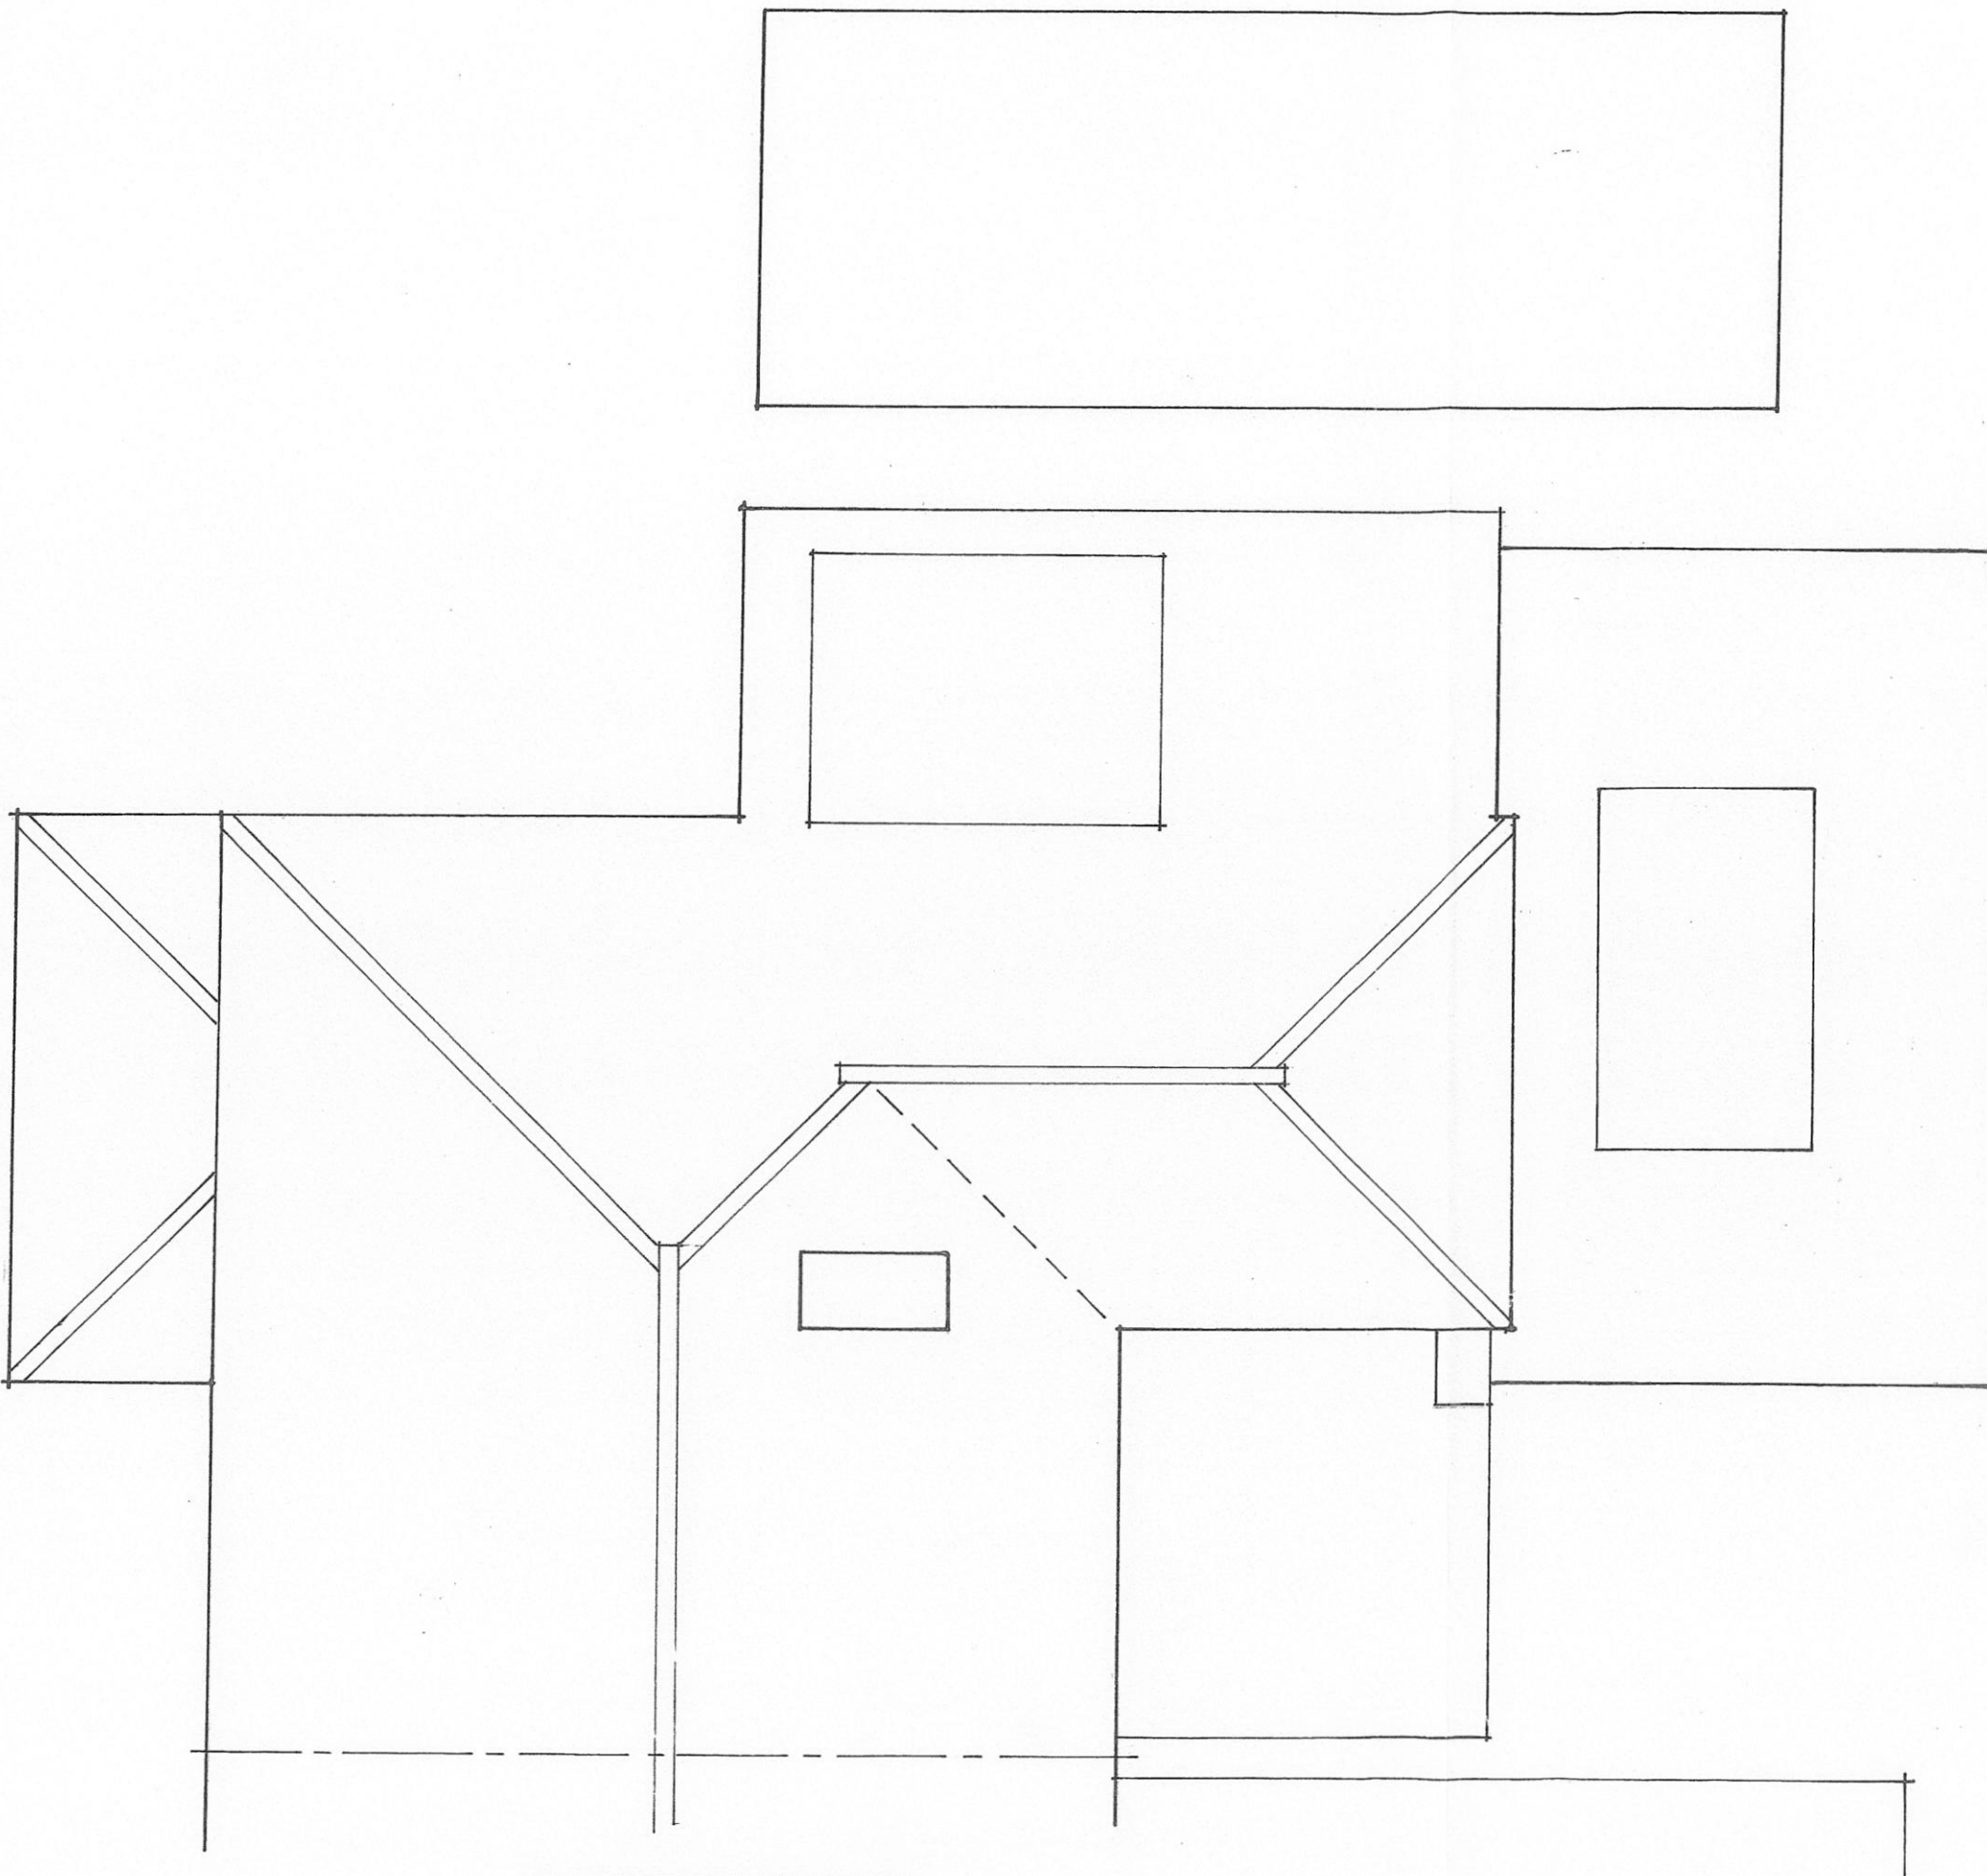

ROOF PLAN ~ AS PROPOSED

7, GLADSTONE ROAD, YAPTON, NR. ARUNDEL

SCALE 1:50 MARCH 2026 No. 30/26/07

Clive Fish ~ Building & Design Consultant

Tel; (01903) 732942