


Notes

1. This drawing is the copyright of MH Architects Ltd
2. Do not scale this drawing except for Local Authority planning purposes
3. All dimensions must be checked on site by the contractor prior to commencement of the works.

Rev.	Revision	By	Date	Check	Date
A	Planning Issue	HG	Mar 18	CJP	Mar 18
B	Plot number added	HG	Apr 18	CJP	Apr 18

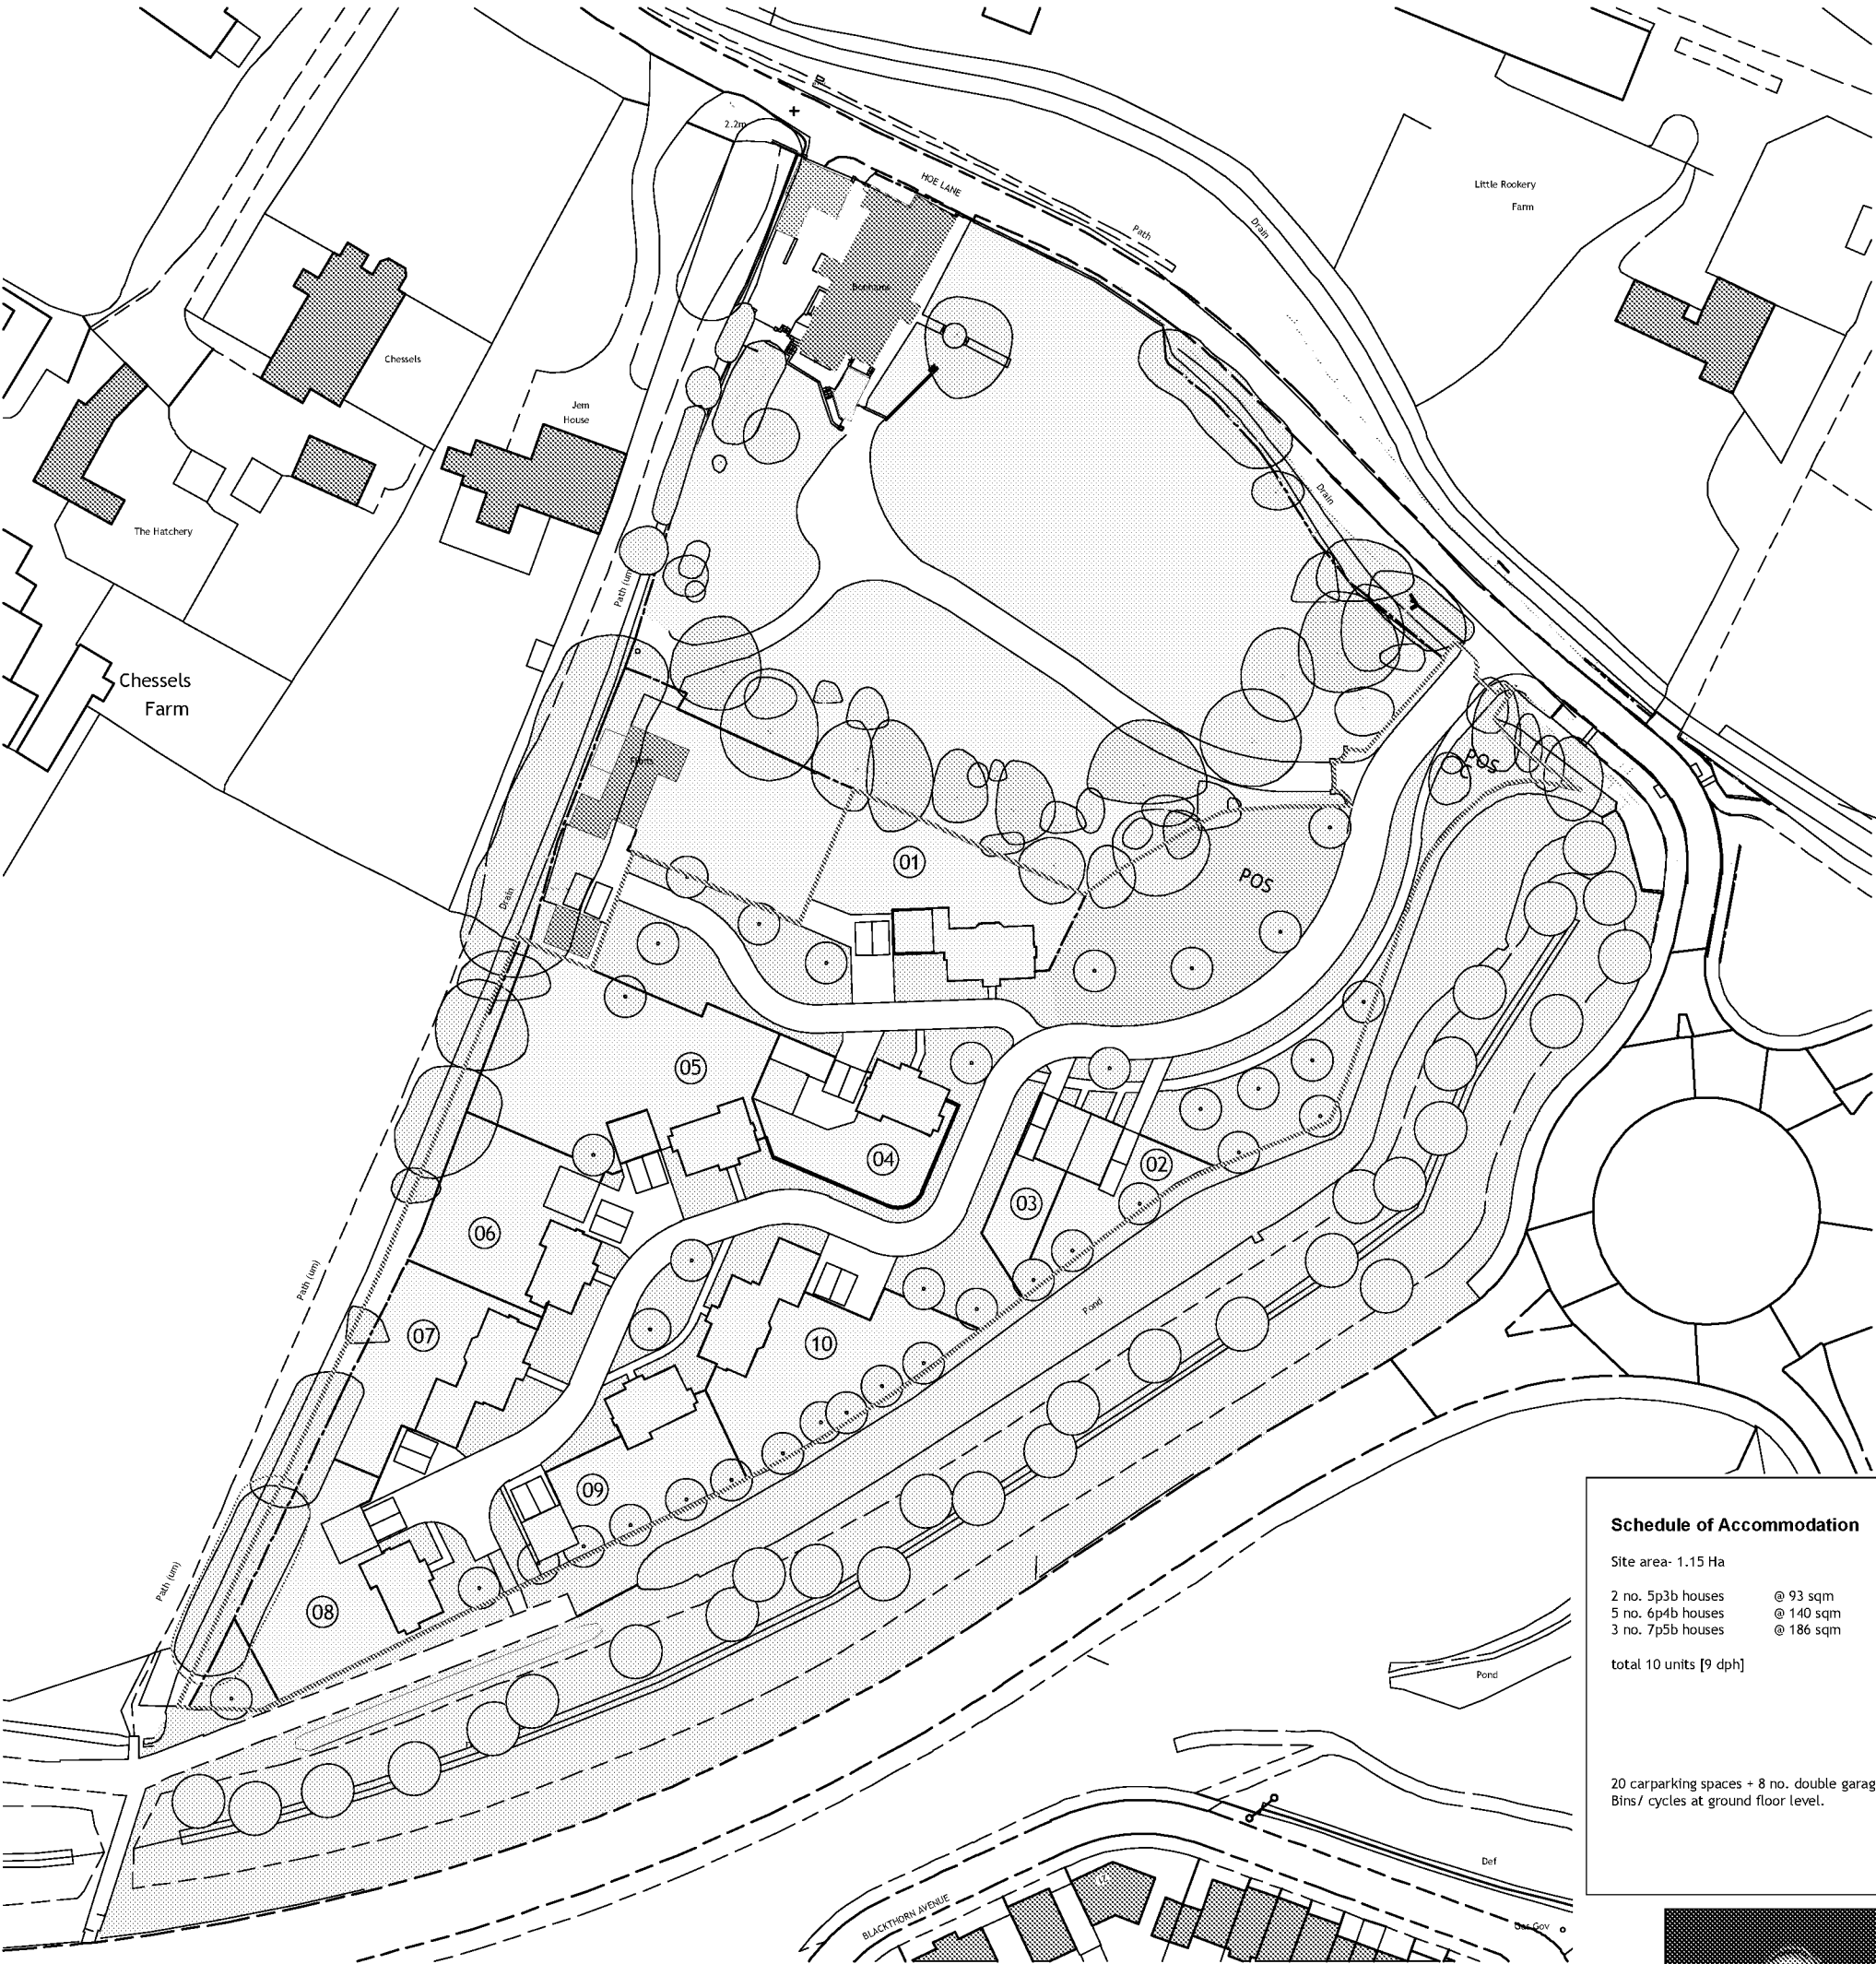

Schedule of Accommodation	
Site area- 1.15 Ha	
2 no. 5p3b houses	@ 93 sqm
5 no. 6p4b houses	@ 140 sqm
3 no. 7p5b houses	@ 186 sqm
total 10 units [9 dph]	
20 carparking spaces + 8 no. double garages	
Bins/ cycles at ground floor level.	

Ordnance Survey (c) Crown Copyright 2017. All rights reserved. Licence number 100022432

01

Land at Bonhams

Hoe Lane
Flansham, Felpham
Pallant Homes

ARUN DISTRICT COUNCIL Y/20/18/OUT

Project & Drawing title


Proposed Site plan

Drawn	Date	Checked	Date	Scale at A3
HG	Mar 18	CJP	Mar 18	1:1000
Job N°	17-071	Drawing N°	003	Rev.
Status	PLANNING APPLICATION			

Ground Floor - Bicentennial Building
Southern Gate 1 Chichester
West Sussex - PO19 8EZ

T: 01243 774748
E: admin@mharchitects.co.uk
www.mharchitects.co.uk

limited company
Registered in England No.2064334

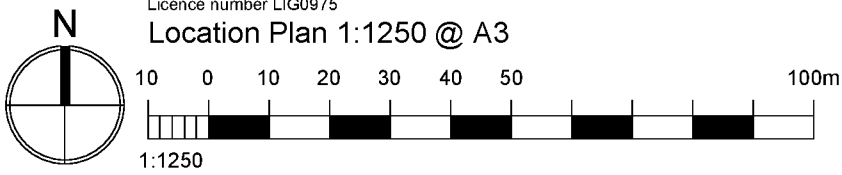

- Notes
1. This drawing is the copyright of MH Architects Ltd

2. Do not scale this drawing except for Local Authority planning purposes

3. All dimensions must be checked on site by the contractor prior to commencement of the works.



Rev.	Revision	By	Date	Check	Date
------	----------	----	------	-------	------



Ordnance Survey (c) Crown Copyright 2017. All rights reserved. Licence number 100022432

Land at Bonhams

Hoe Lane
Flansham, Felpham
Pallant Homes

ARUN DISTRICT COUNCIL Y/20/18/OUT

Project & Drawing title

S106 Plan

Drawn	Date	Checked	Date	Scale at A3
HG	June 18			1:1250
Job N°	Drawing N°	Rev.		
17-071	005	C		

Status PLANNING APPLICATION

Ground Floor - Bicentennial Building
Southern Gate - Chichester
West Sussex - PO19 8EZ

T: 01243 774798
E: admin@mharchitects.co.uk
www.mharchitects.co.uk

United Companies
Registered in England No. 1994235

pallant
HOMES

mh
ARCHITECTS