

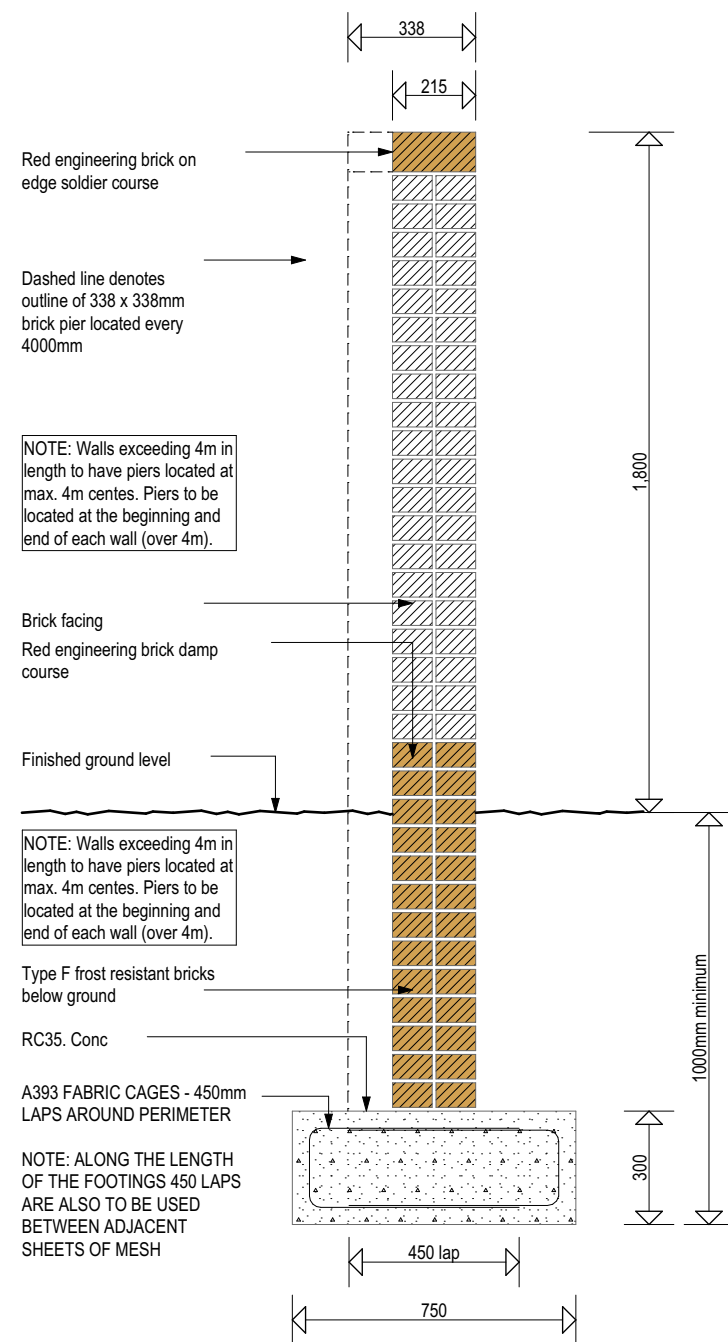


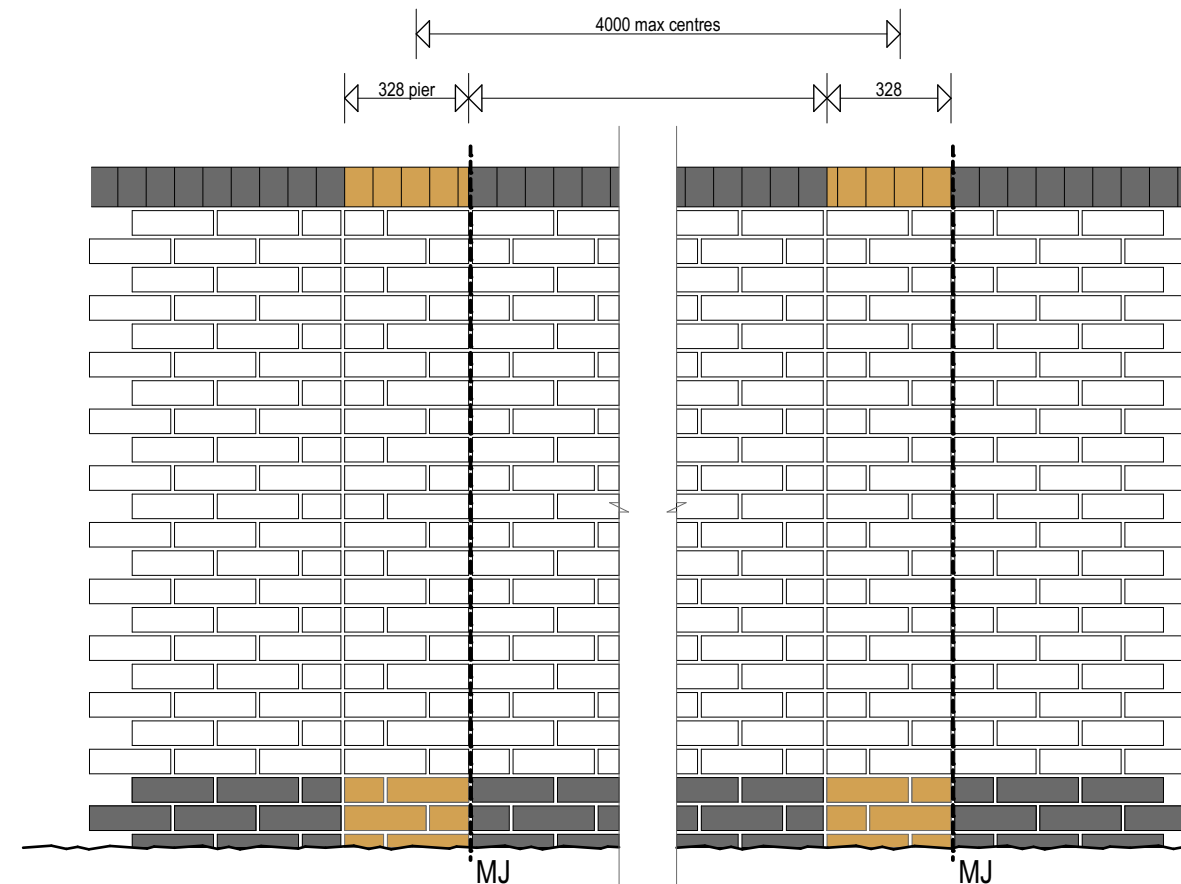


Typical garden wall elevation 1:20

NOTE: Walls to be built in accordance with BRE Good Building Guide. Movement joints to be located at max. 4m centres.


Typical 1.8m high garden wall section 1:20
(see site plan for locations)

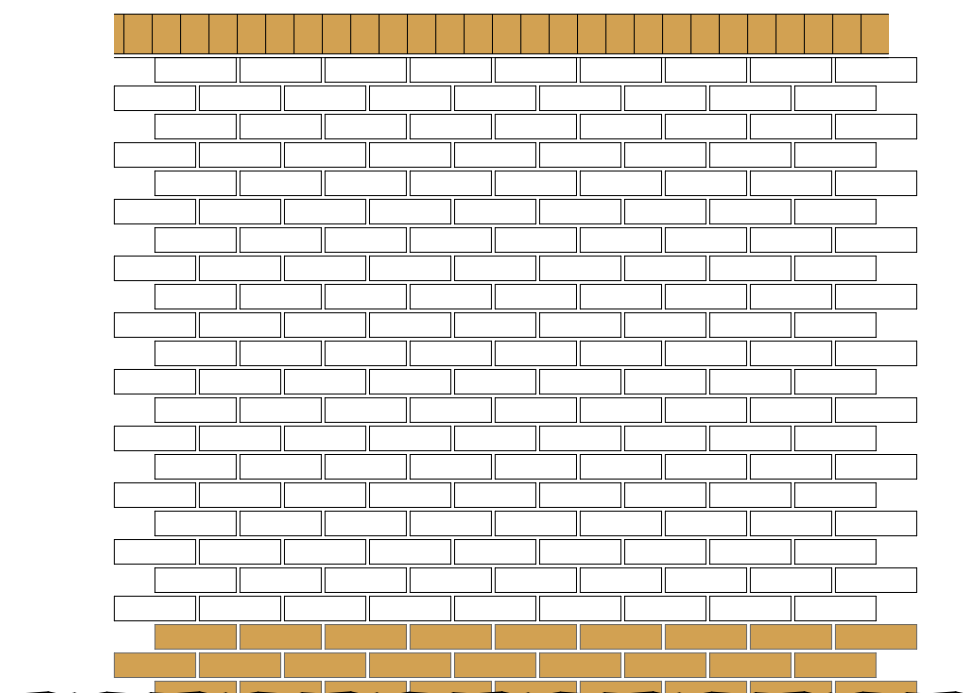

Typical garden wall elevation & piers 1:20

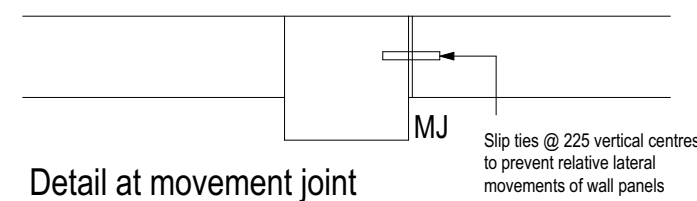



Detail at movement joint

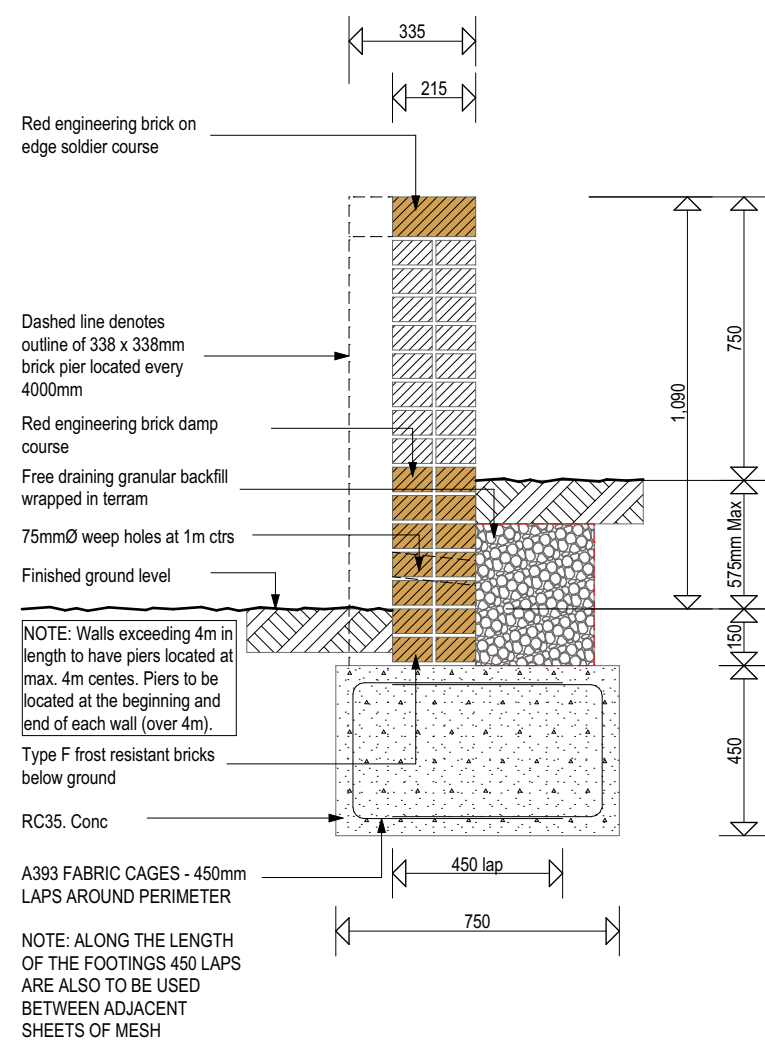


Typical garden wall elevation 1:20

NOTE: Walls to be built in accordance with BRE Good Building Guide. Movement joints to be located at max. 4m centres.

Typical 575mm (max) high retaining wall section 1:20
(see site plan for locations)

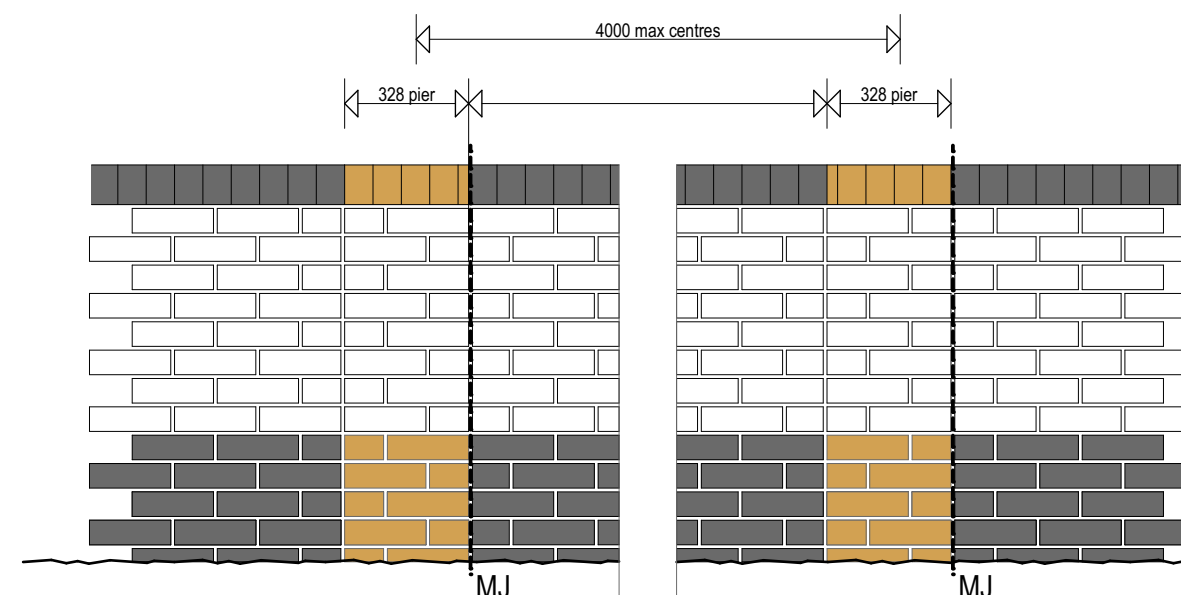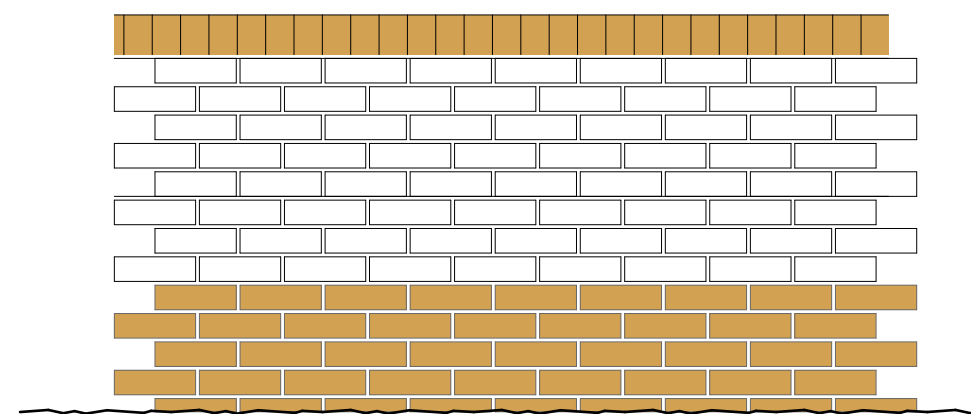

Typical garden wall elevation & piers 1:20

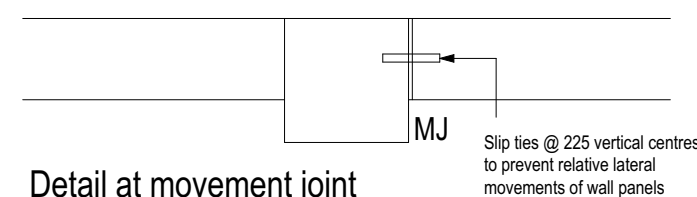

Detail at movement joint



Victoria House 14 St Johns Road Hedge End Southampton Hampshire SO30 4AB
Tel 01489 773577 * Fax 01489 797111 * E mail sales@crayfernhomes.co.uk

Do not scale this drawing. Use written dimensions only. All dimensions are to be checked on site prior to commencement of work. This drawing is the copyright of Crayfern Homes Limited and may not be copied altered or reproduced in any way without their written authority

EXTERNAL WALL DETAILS

DEVELOPMENT AT:

ORCHARD BUSINESS PARK

NORTH END ROAD

YAPTON, BN18 0GA

FOR

CRAYFERN HOMES LIMITED

Scale : 1:20 @ A2 Date : NOV 18

Drawing No : 14.16_505