


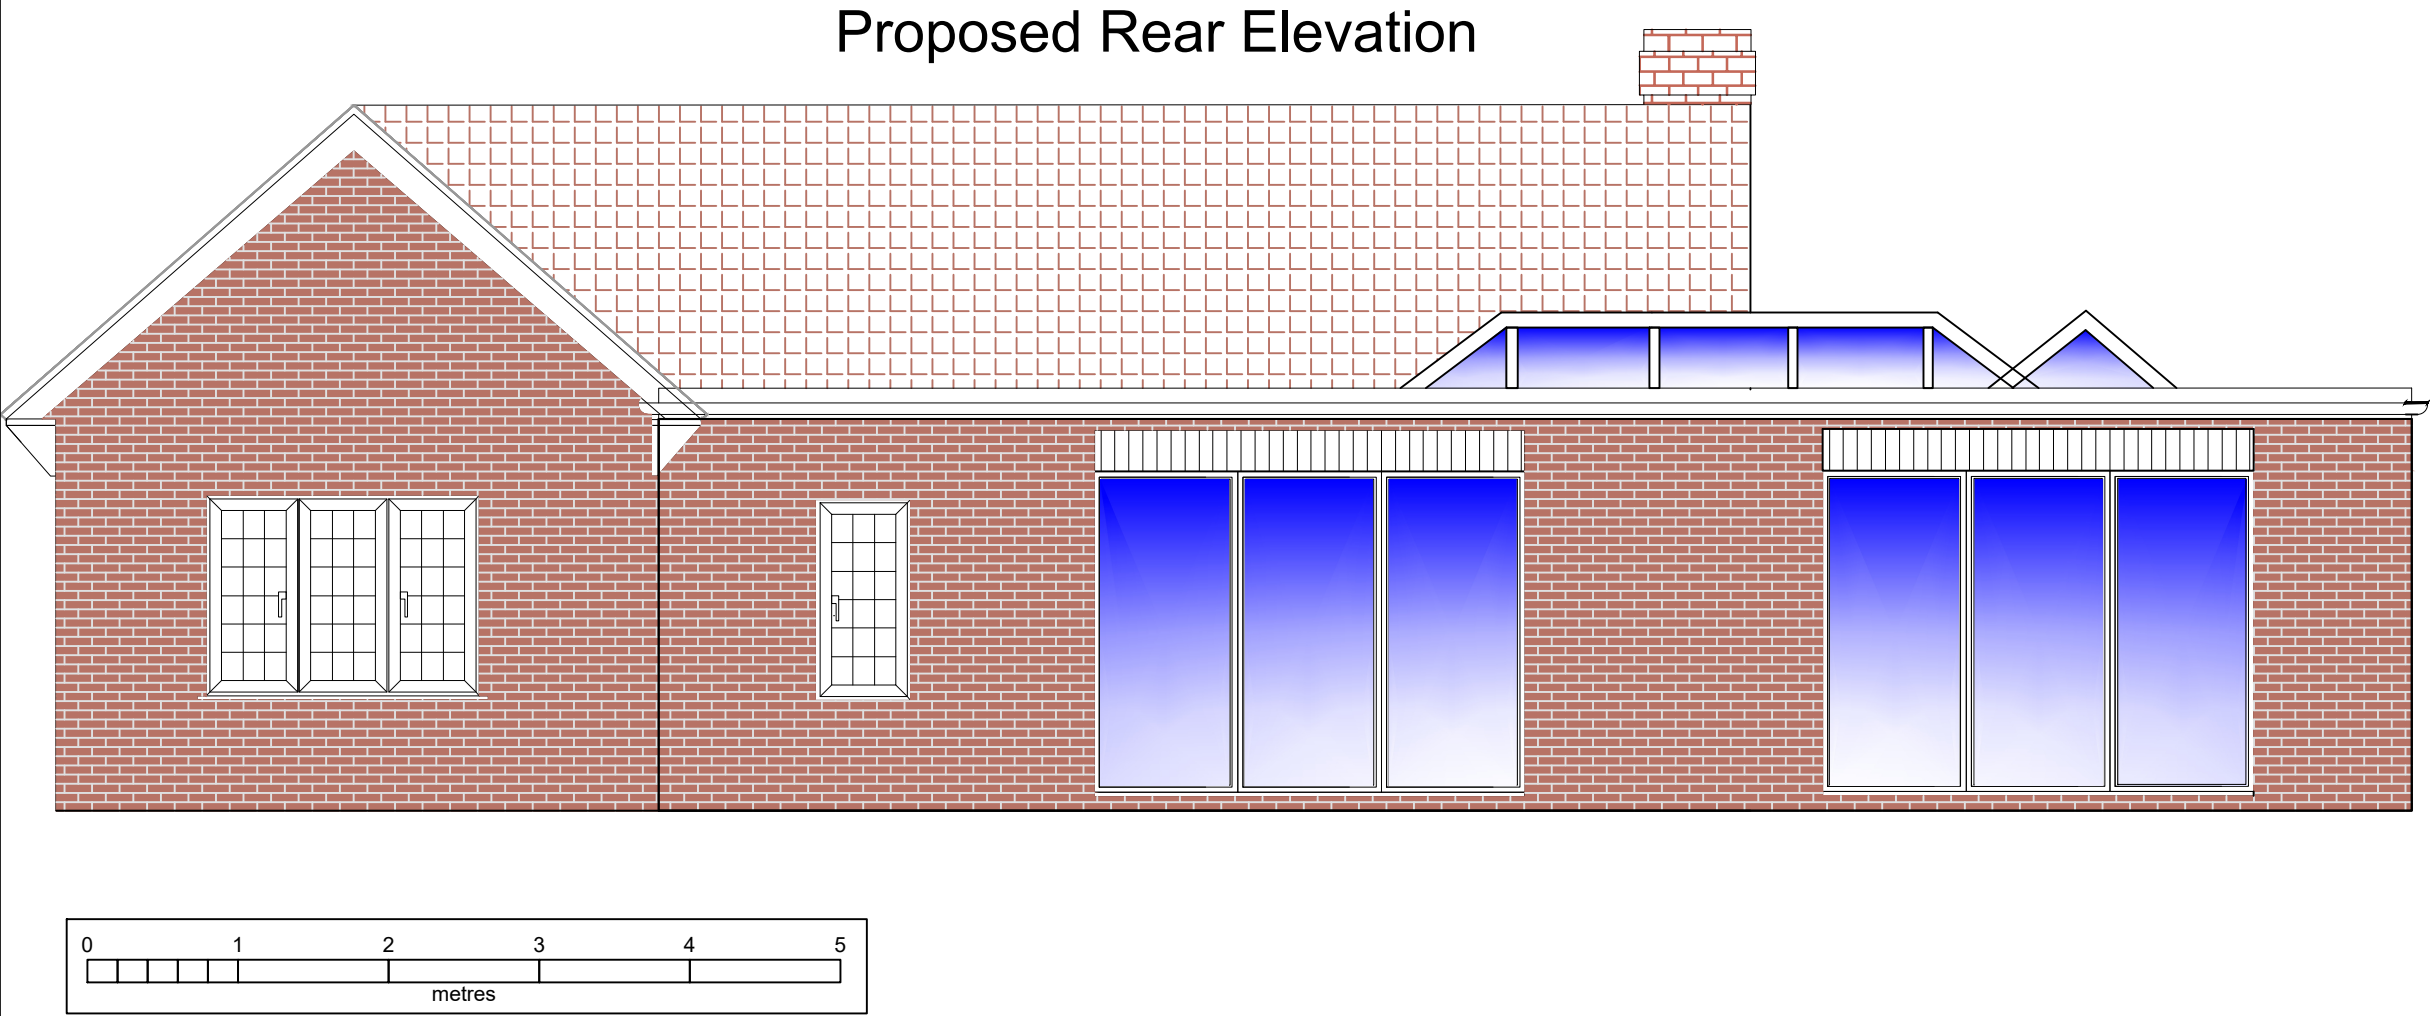

Proposed Rear Elevation

Project
37_BRIARS_CLOSE
BN18_OES
Description
PRROPOSED_REAR_ELEVATION

Rev	Description	Date
Please note scale below		

Notes

Scale
1:50_@A3
Drawing No.
37BC_005

Drawn
TF
Rev
3