


Project
37_BRIARS_CLOSE
BN18_OES
Description
EXISTING_FRONT_ELEVATION

Rev	Description	Date
-----	-------------	------

Please note scale below

Notes

Existing Front Elevation

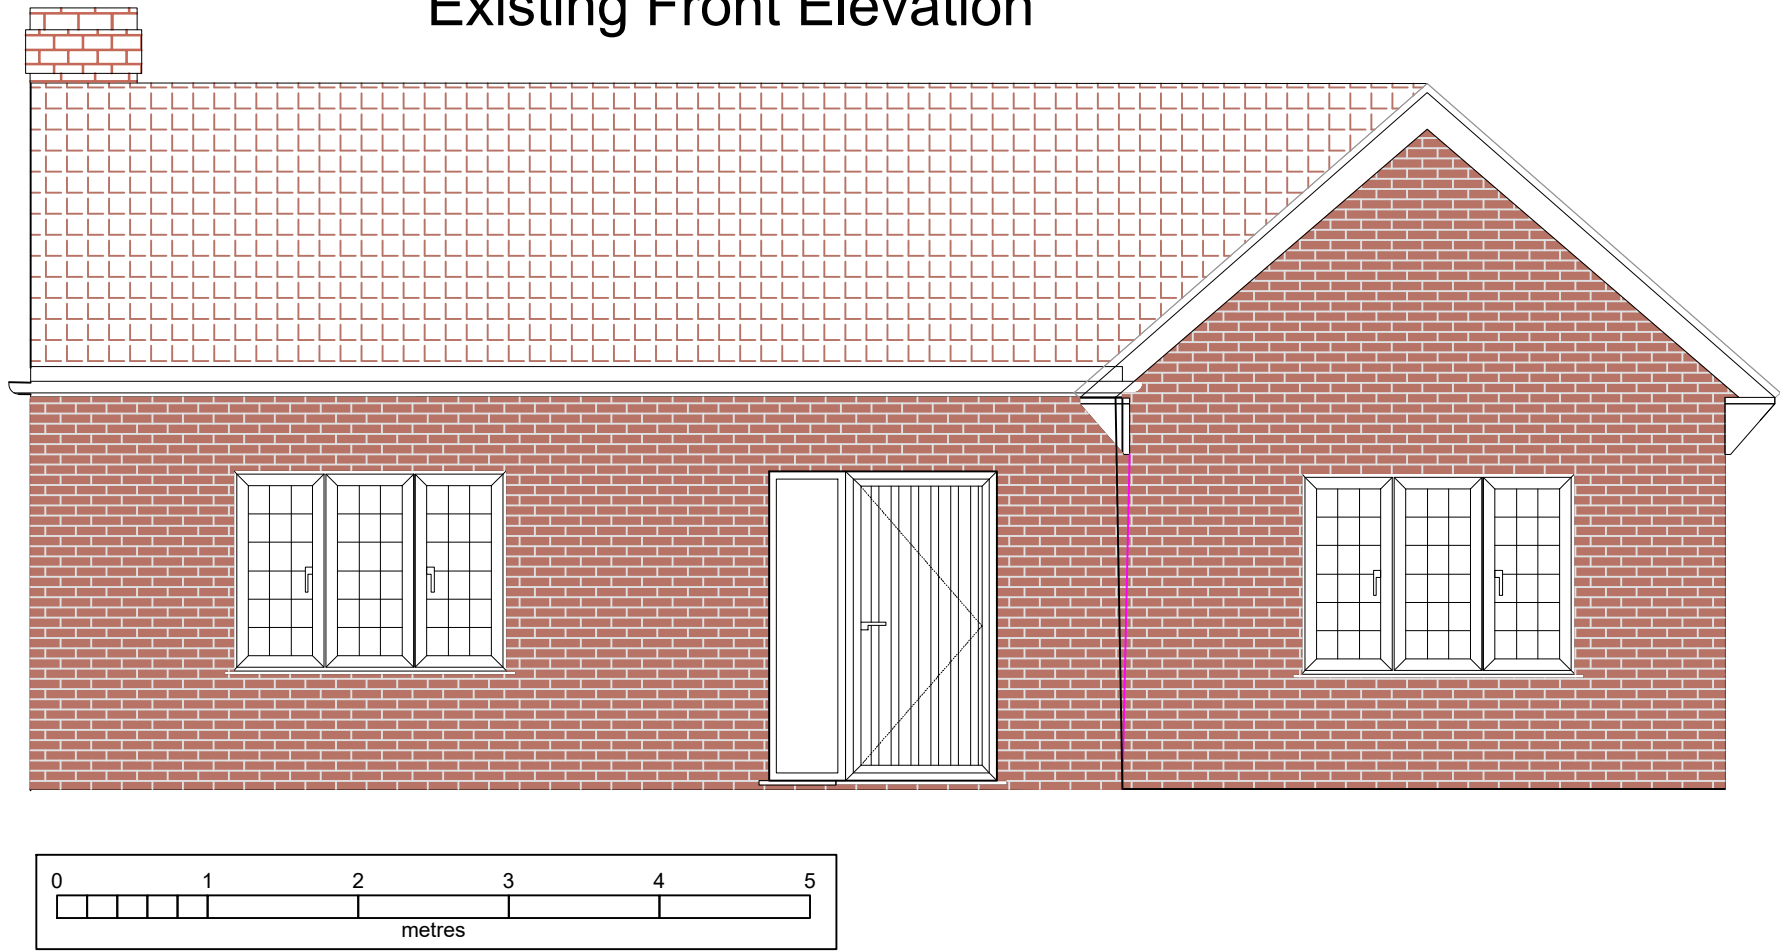

Existing Front Elevation

Scale Drawn
1:50_@A3 TF
Drawing No. Rev
37BC_006 3