
 


Existing Rear Elevation

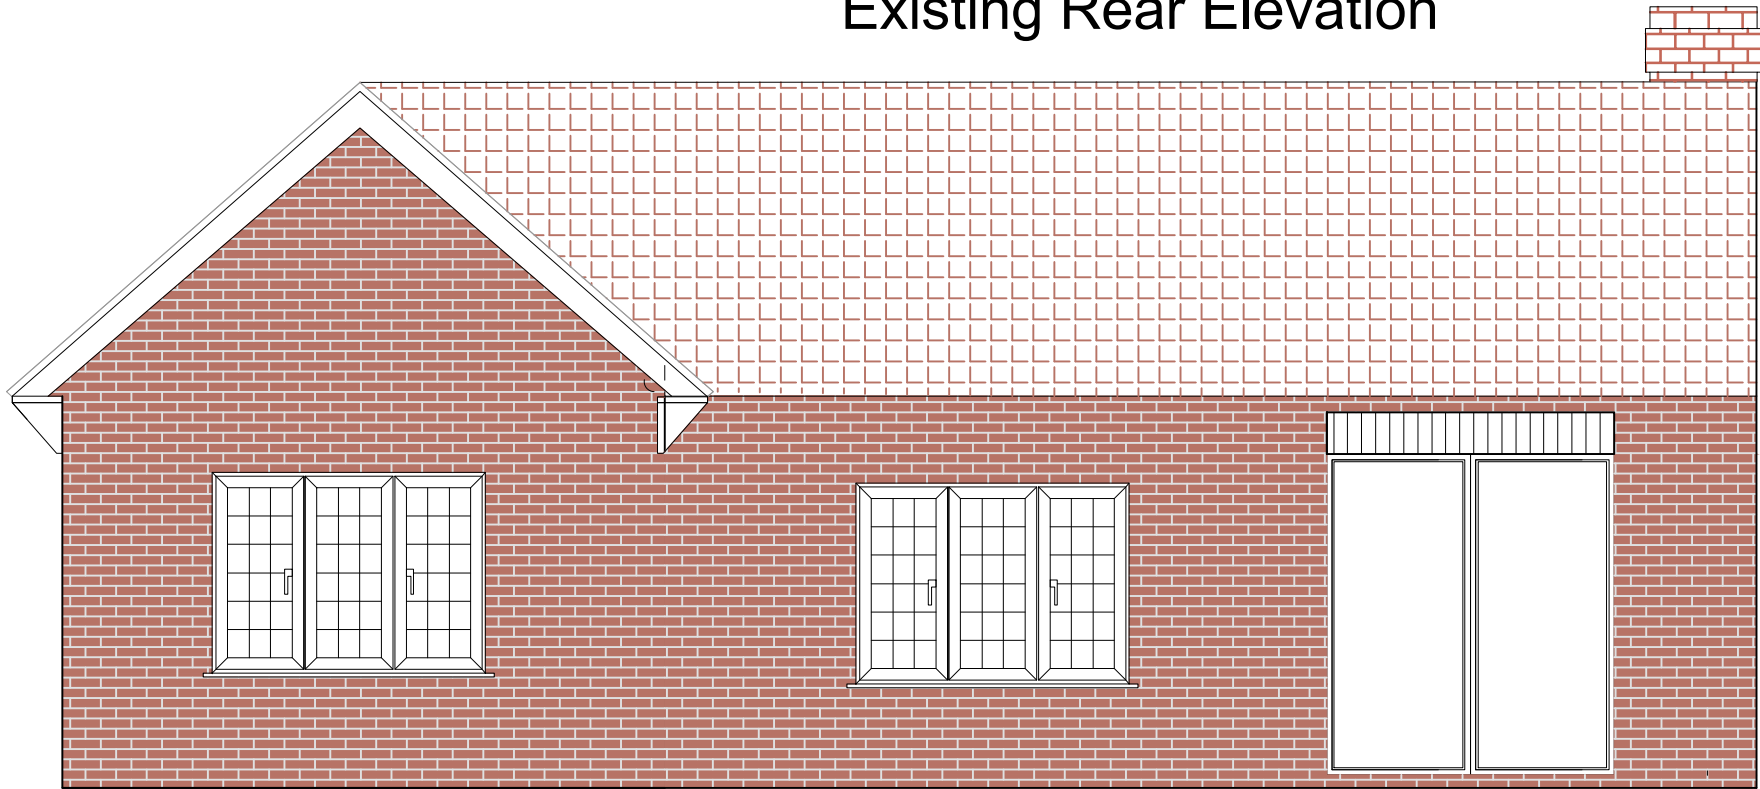

Existing Rear Elevation

Project
37_BRIARS_CLOSE
BN18_OES
Description
EXISTING_REAR_ELEVATION

Rev	Description	Date
-----	-------------	------

Please note scale below

Notes

Scale
1:50_@A3
Drawing No.
37BC_007

Drawn
TF
Rev
3