


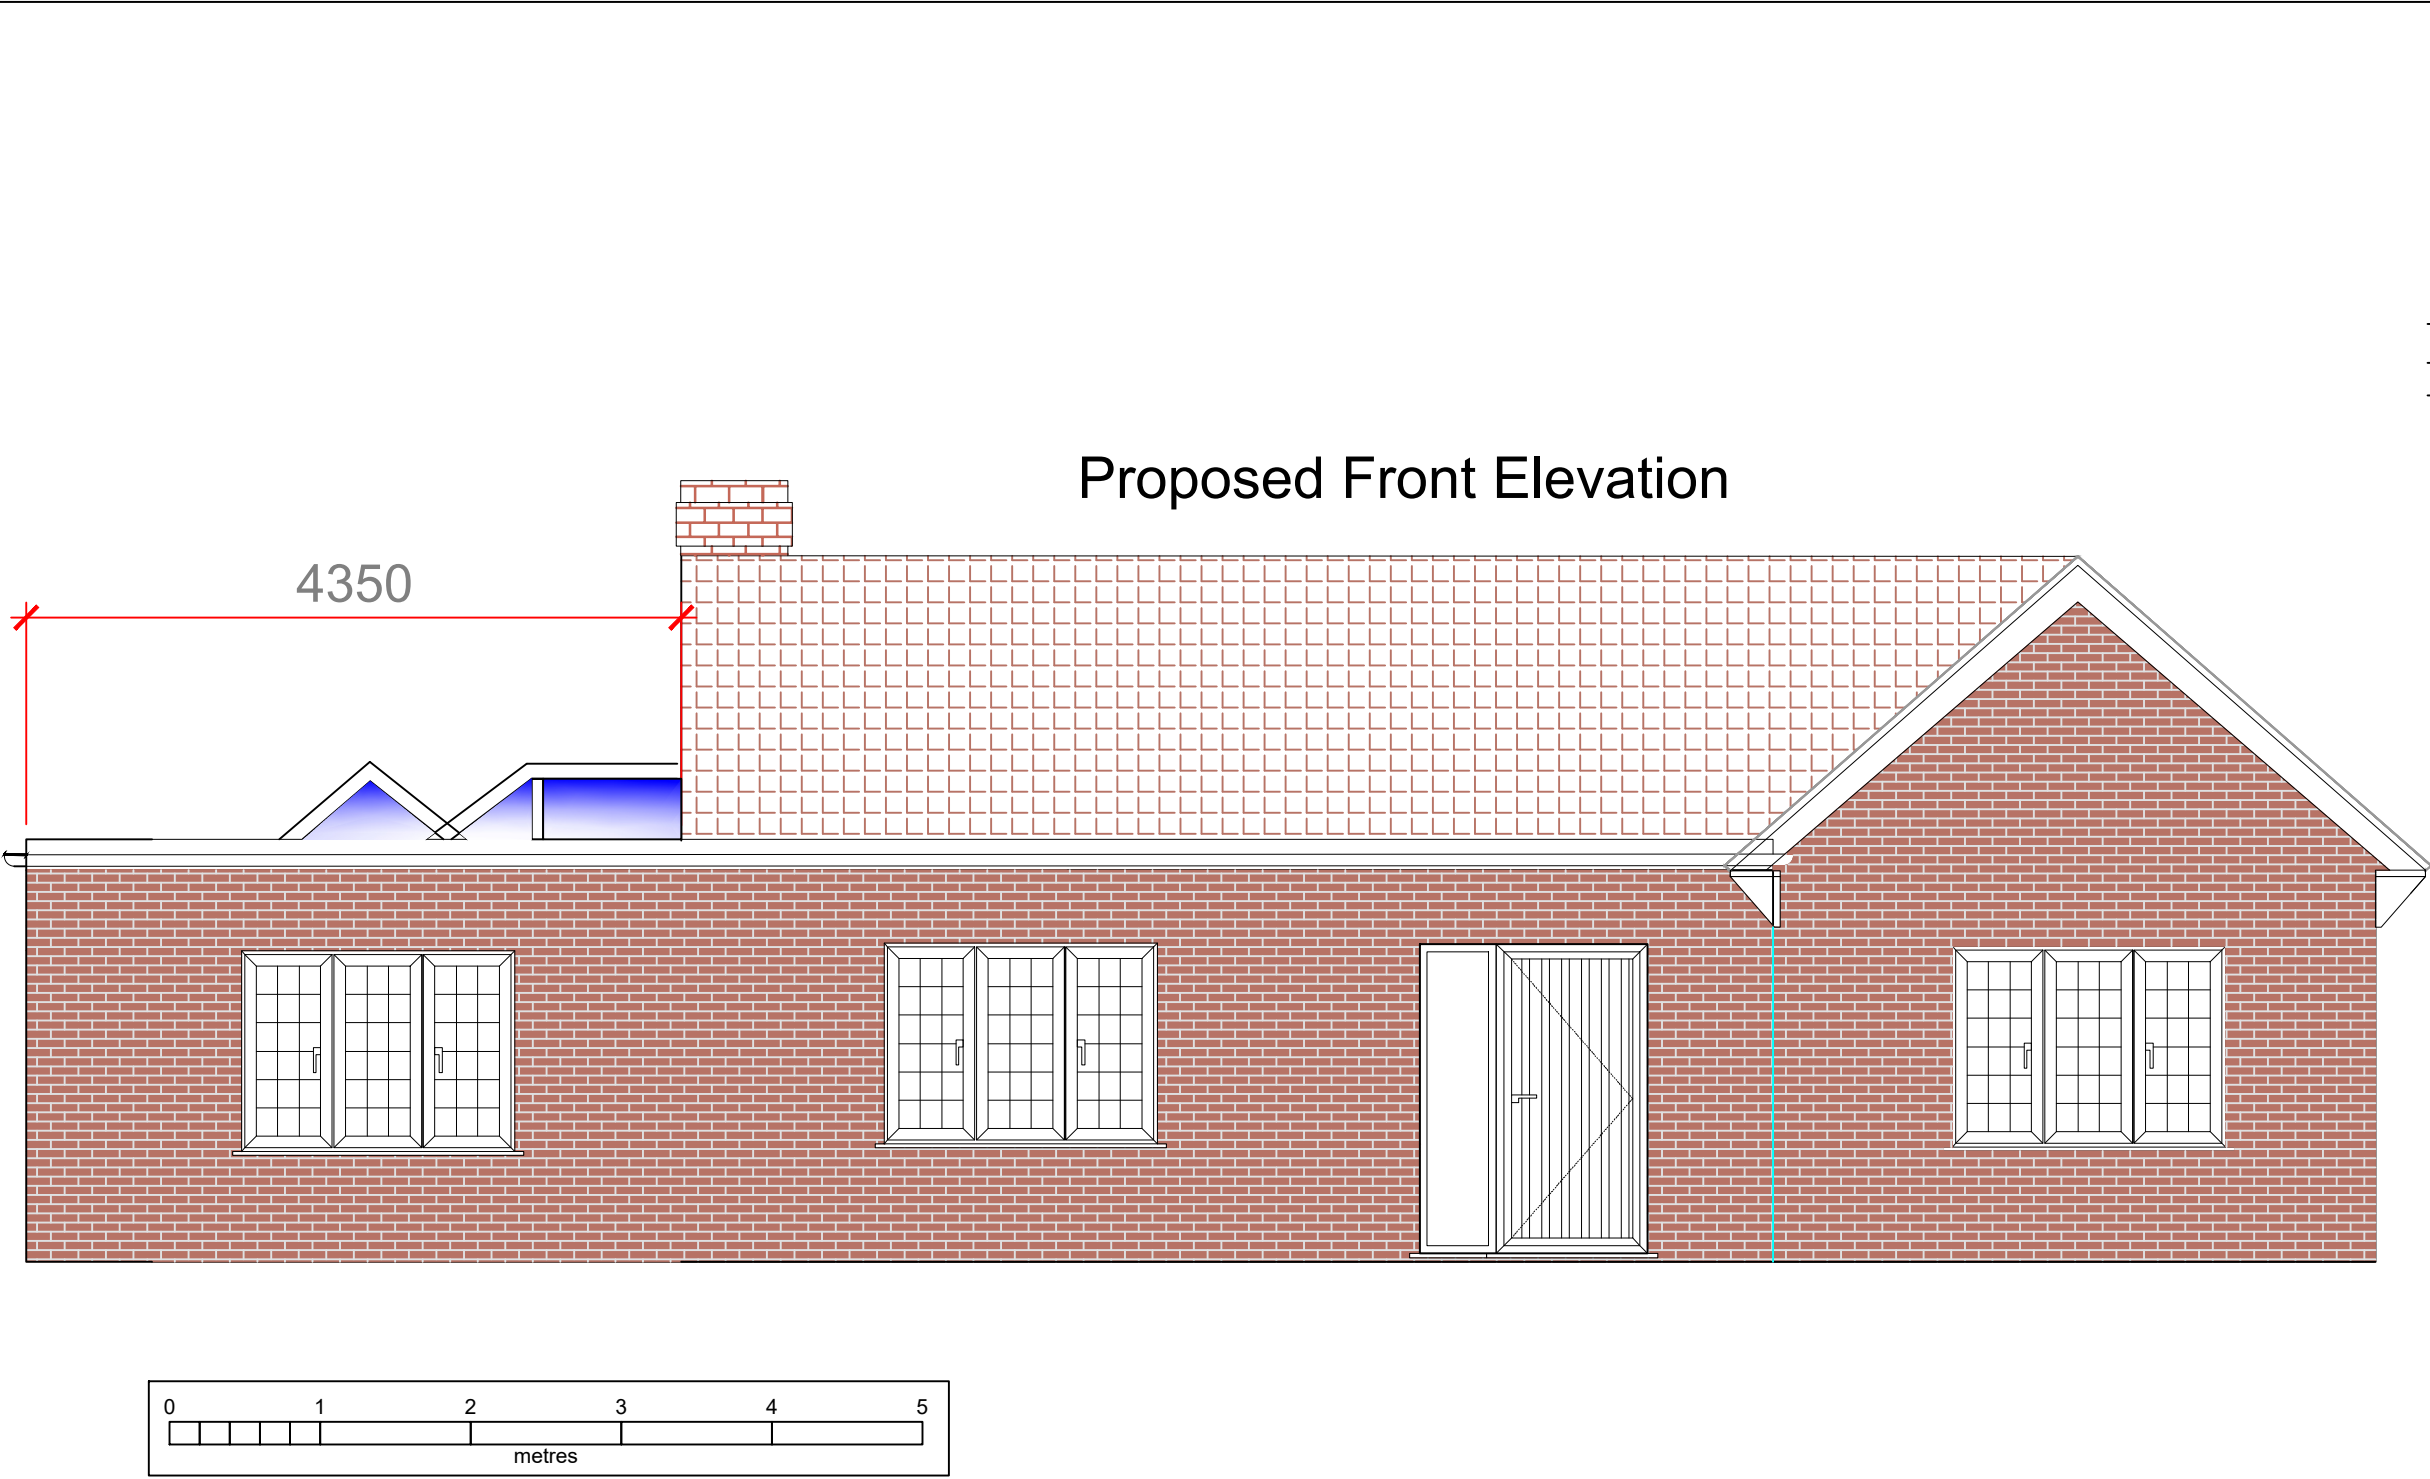

Proposed Front Elevation

Project	
37_BRIARS_CLOSE	
BN18_OES	
Description	
PRROPOSED_FRONT_ELEVATION	

Rev	Description	Date
Please note scale below		

Notes

Scale	Drawn
1:50_@A3	TF
Drawing No.	Rev
37BC_008	3