


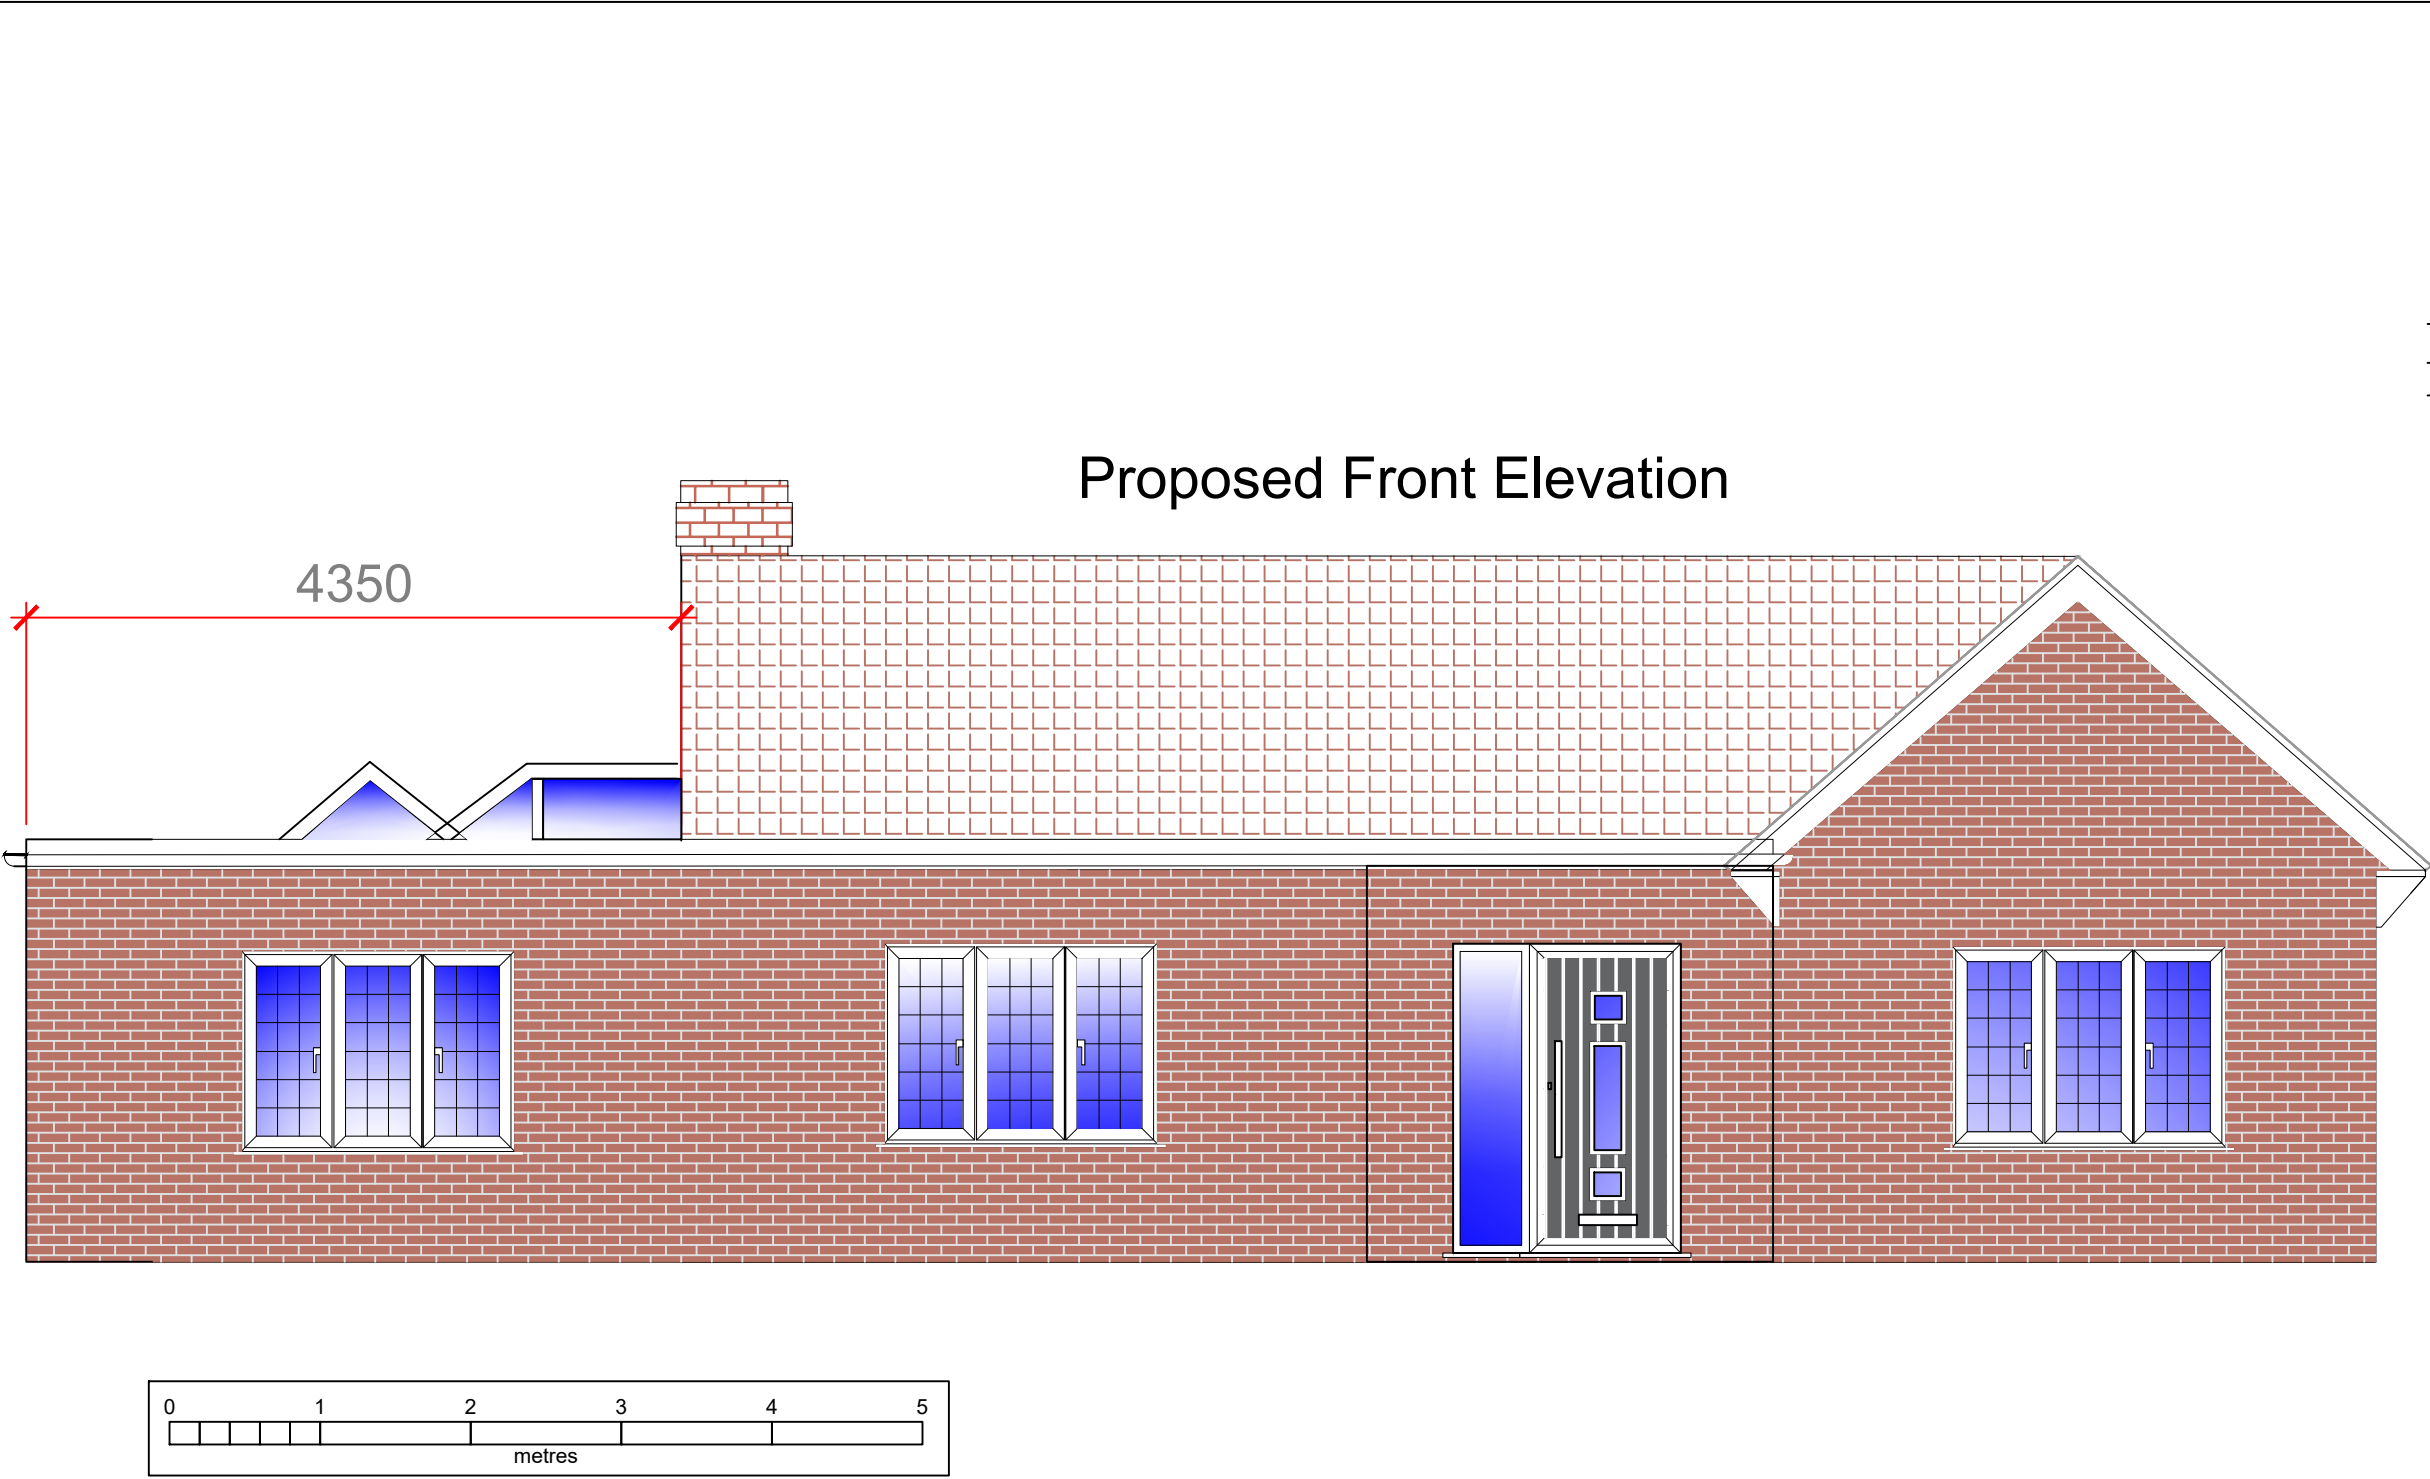

Proposed Front Elevation

Project
37_BRIARS_CLOSE
BN18_OES
Description
PRROPOSED_FRONT_ELEVATION

Rev	Description	Date
-----	-------------	------

Please note scale below

Notes

Scale
1:50_@A3
Drawing No.
37BC_008

Drawn
TF
Rev
3