
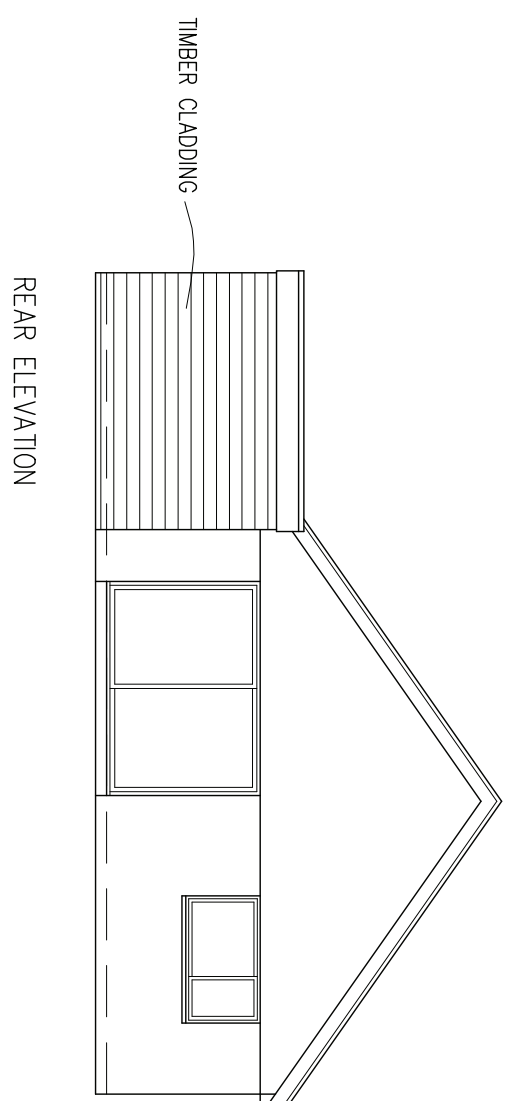



THIS DRAWING SHOULD BE READ IN CONJUNCTION WITH ANY OTHER RELEVANT DRAWINGS AND THE CONSTRUCTION MANUAL. THE BUILDER SHOULD CHECK ALL LEVELS AND SITE DIMENSIONS BEFORE WORK STARTS AND NOTIFY SCANDIA OF ANY DISCREPANCY.

[illegible]


REAR ELEVATION

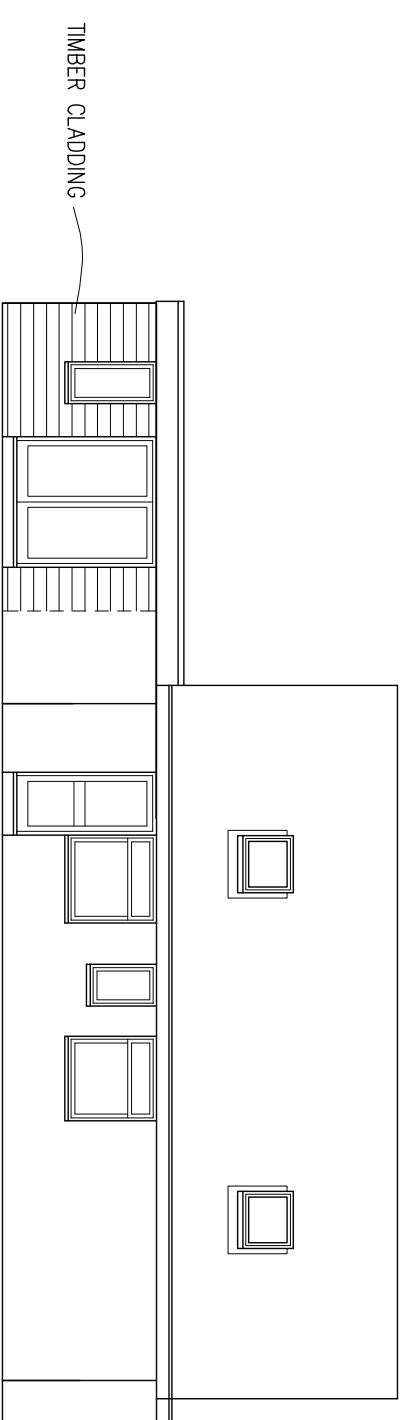

SIDE ELEVATION

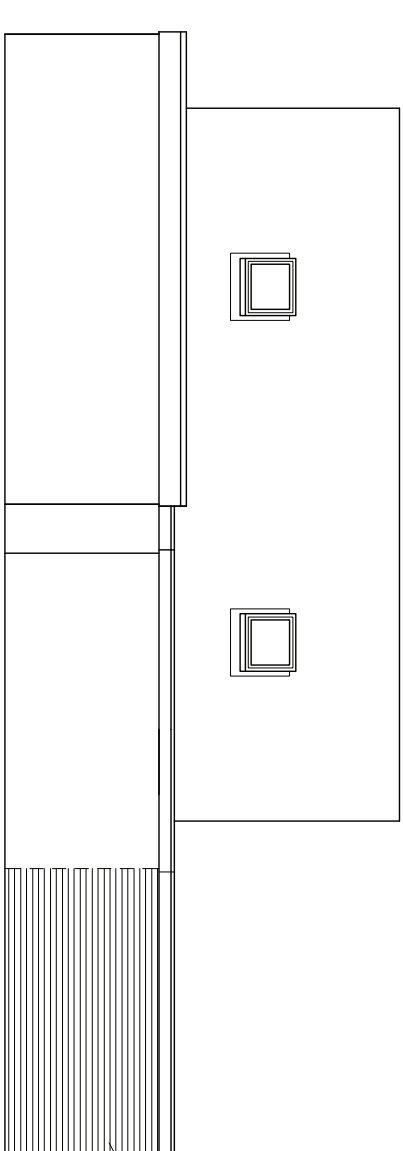


SIDE ELEVATION

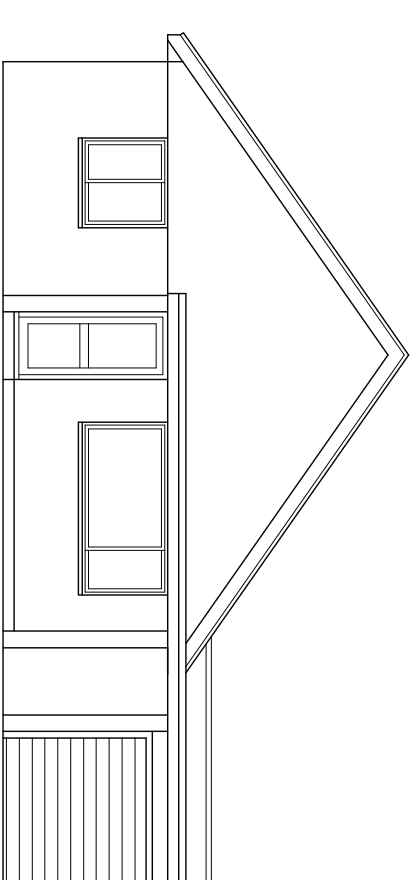

FRONT ELEVATION

ELEVATIONS - SCALE 1:100

PROPOSED EXTENSION SHOWN DETAILED

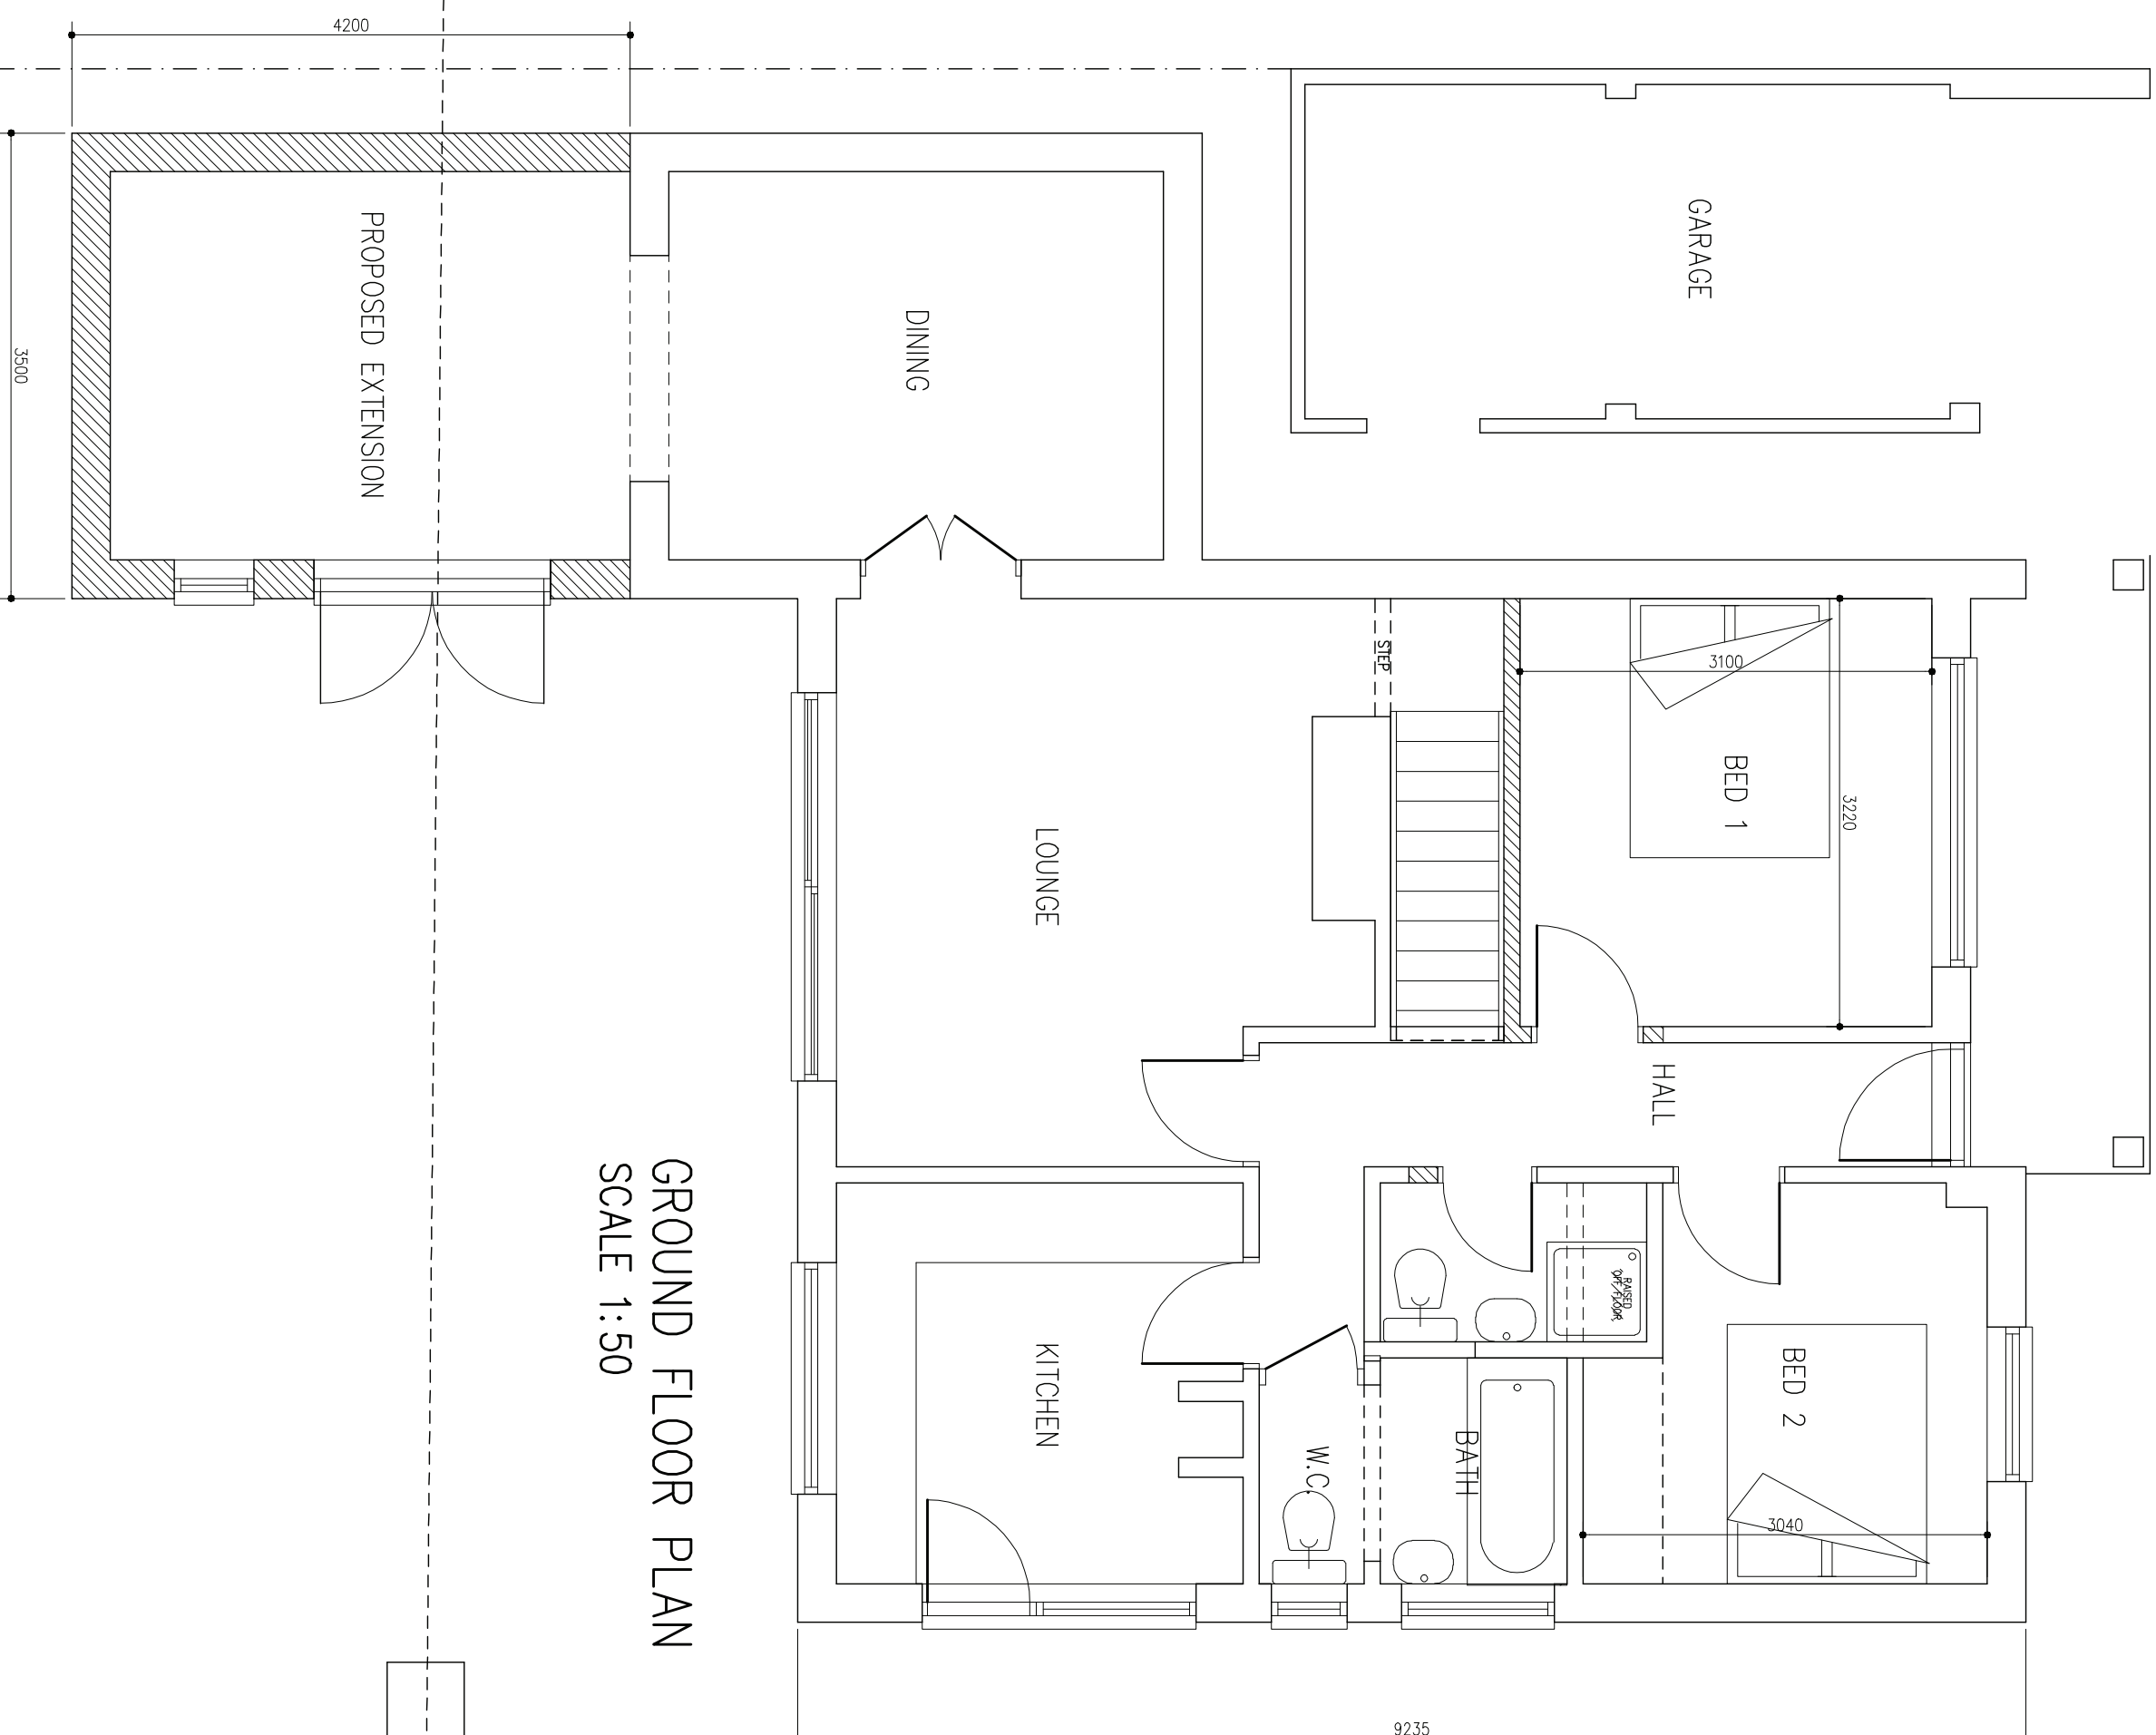

GROUND FLOOR PLAN
SCALE 1:50

 scandiahus SCANDIA-HUS BUSINESS PARK FELICOURT ROAD, FELICOURT - EAST GRIMSTAD WEST SUSSEX, RH19 2LP : TEL. 01342 839060	
MR & MRS D.HARVEY	
SITE 35 BRIAR CLOSE, CHURCH ROAD, YAPTON WEST SUSSEX	
TITLE PROPOSED EXTENSION FLOOR PLAN & ELEVATIONS	
C.No.	O.No.
DRAWN AH	SCALE AS SHOWN
DATE 5/12	DRAWING NUMBER 02
REV	