
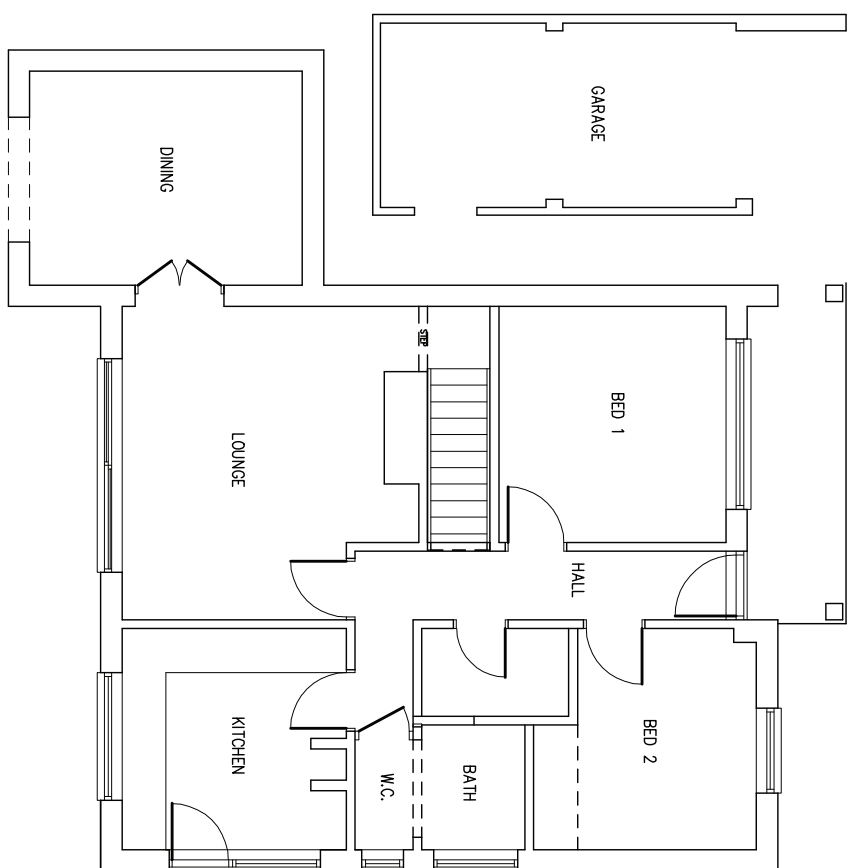


THIS DRAWING SHOULD BE READ IN CONJUNCTION WITH ANY OTHER RELEVANT DRAWINGS AND THE CONSTRUCTION MANUAL. THE BUILDER SHOULD CHECK ALL LEVELS AND SITE DIMENSIONS BEFORE WORK STARTS AND NOTIFY SCANDIA OF ANY DISCREPANCY.


IF IN DOUBT PLEASE ASK

[illegible]


GROUND FLOOR PLAN

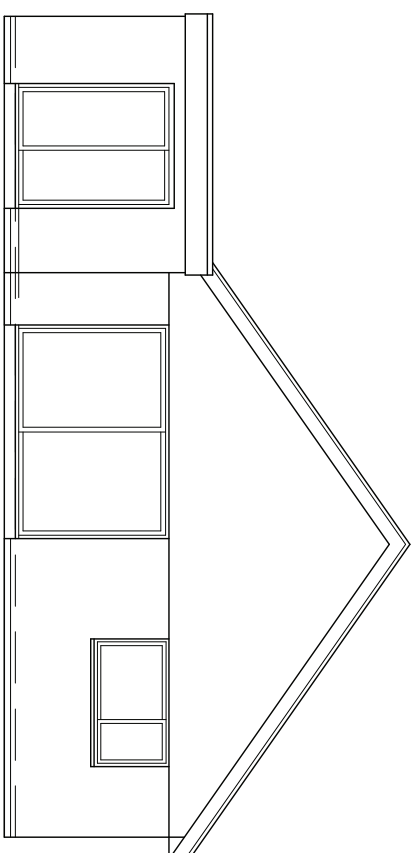


REAR ELEVATION

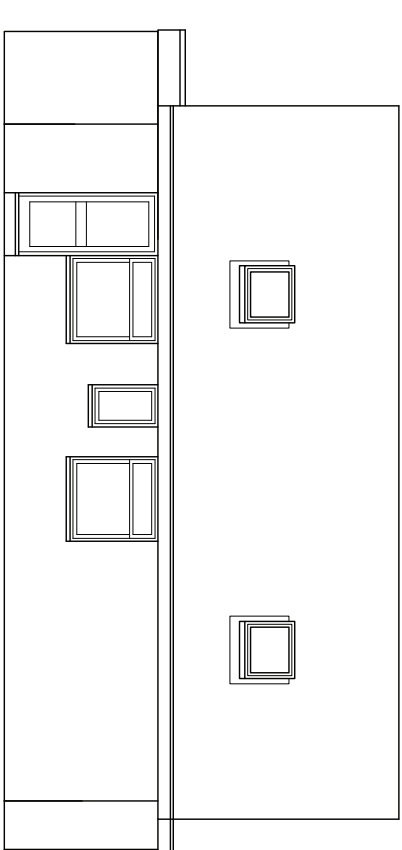


SIDE ELEVATION

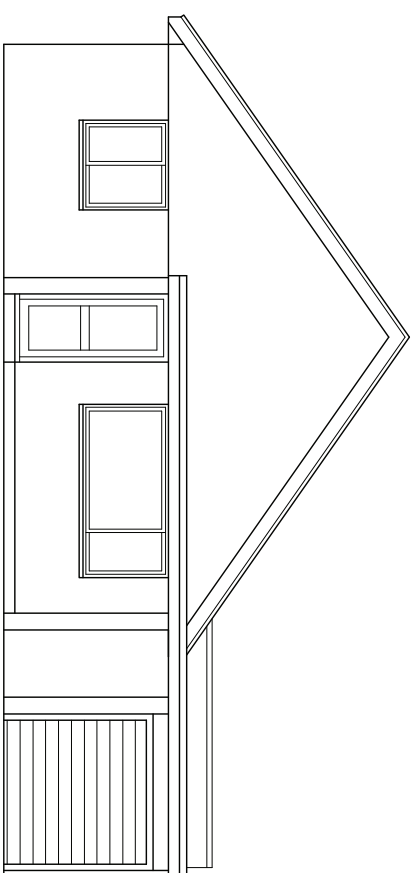

FRONT ELEVATION

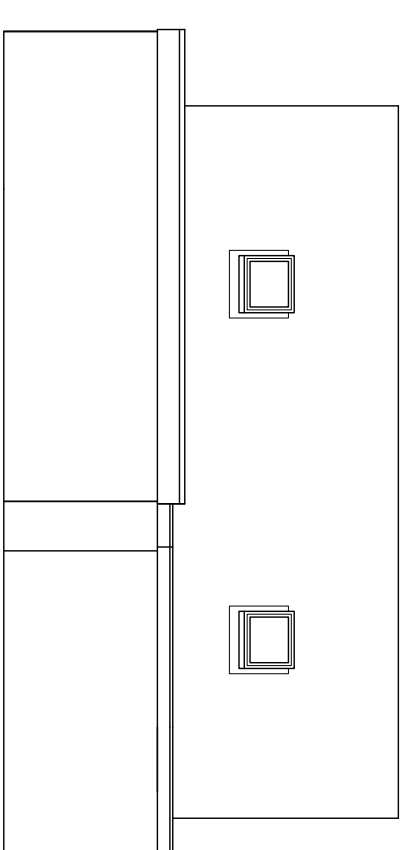

SIDE ELEVATION

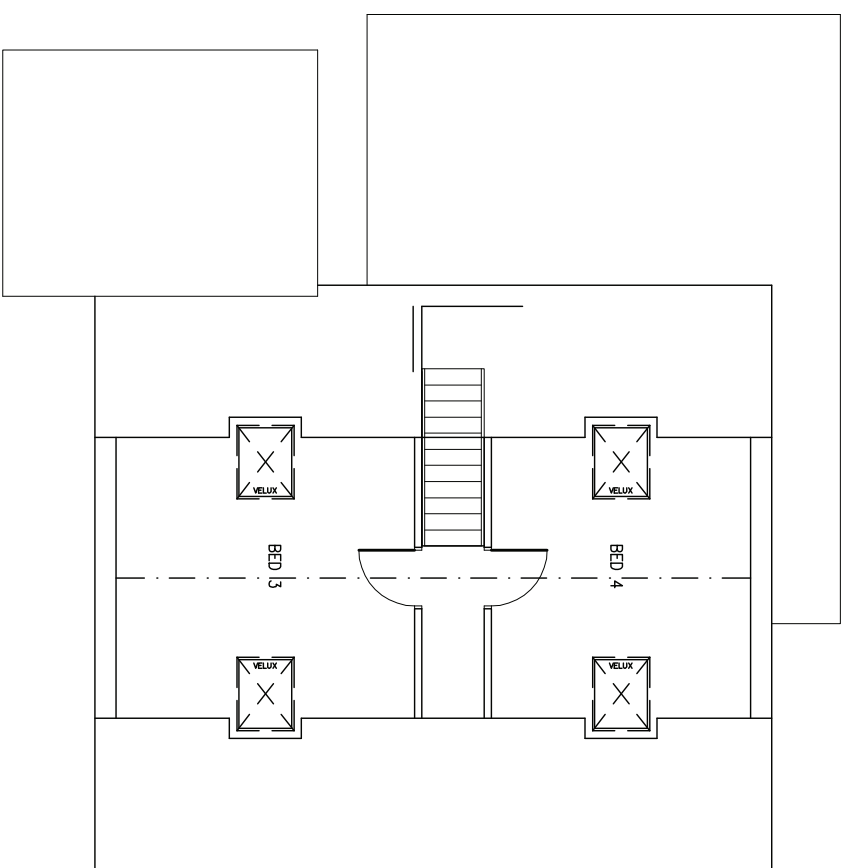

FIRST FLOOR PLAN

EXISTING FLOOR PLANS – SCALE 1:100

EXISTING ELEVATIONS - SCALE 1:100

scandiahus

SCANDIA-HUS BUSINESS PARK,
FELCOURT ROAD, FELCOURT, EAST GRINSTEAD,
WEST SUSSEX, RH19 2LP : TEL 01342 838060

FOR
MR & MRS D.HARVEY

35 BRIAR CLOSE,
CHURCH ROAD, YAPTON
WEST SUSSEX

III

DETAILS OF
EXISTING
PLANS &
ELEVATIONS

C/No.	O/No.	SCALE
DRAWN		1:100
AH		DRAWING NUMBER
DATE		02E
5/12		REV