


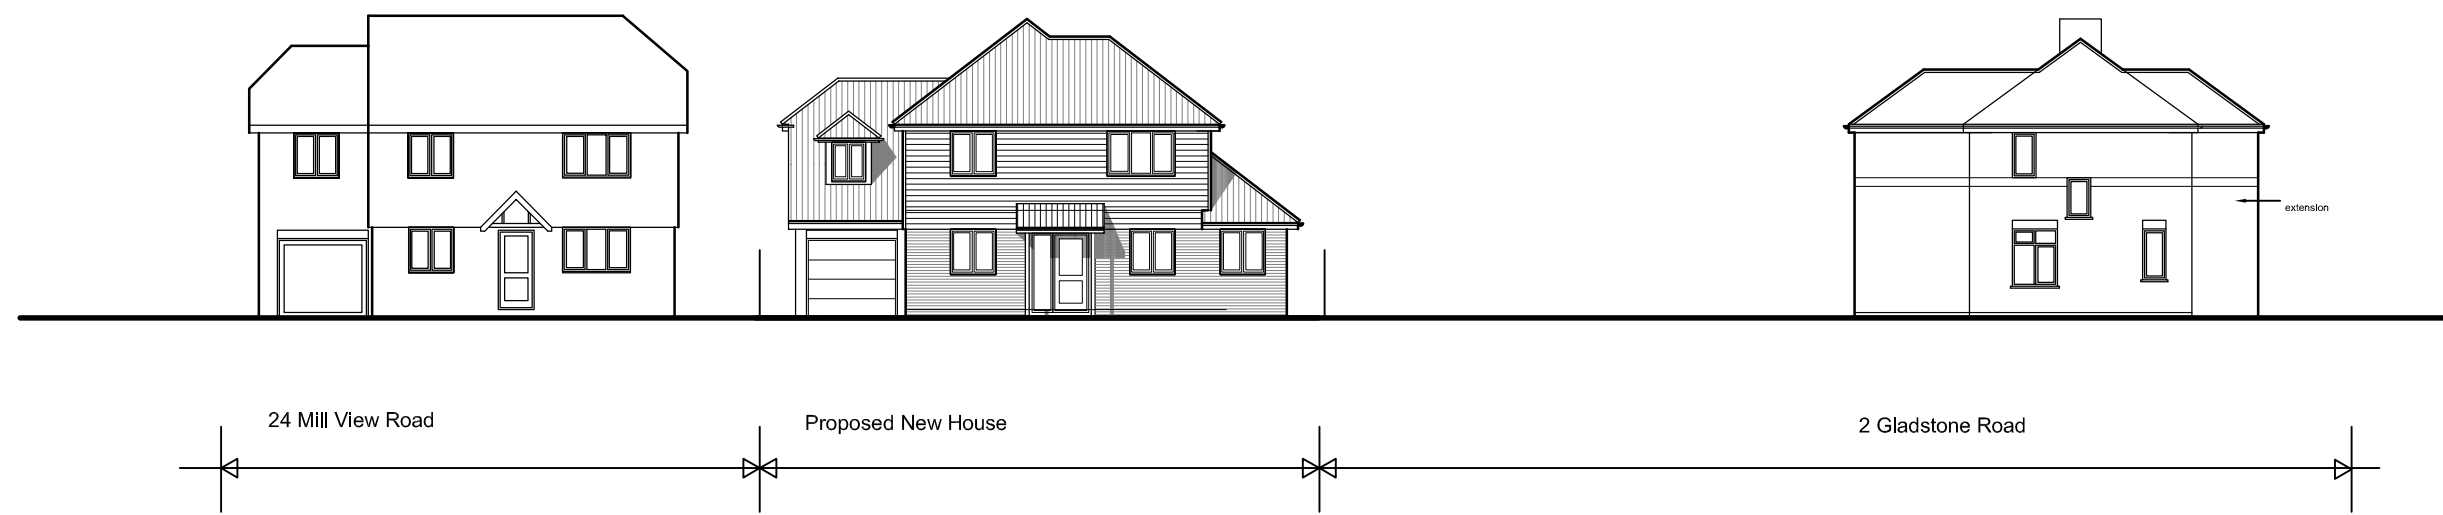


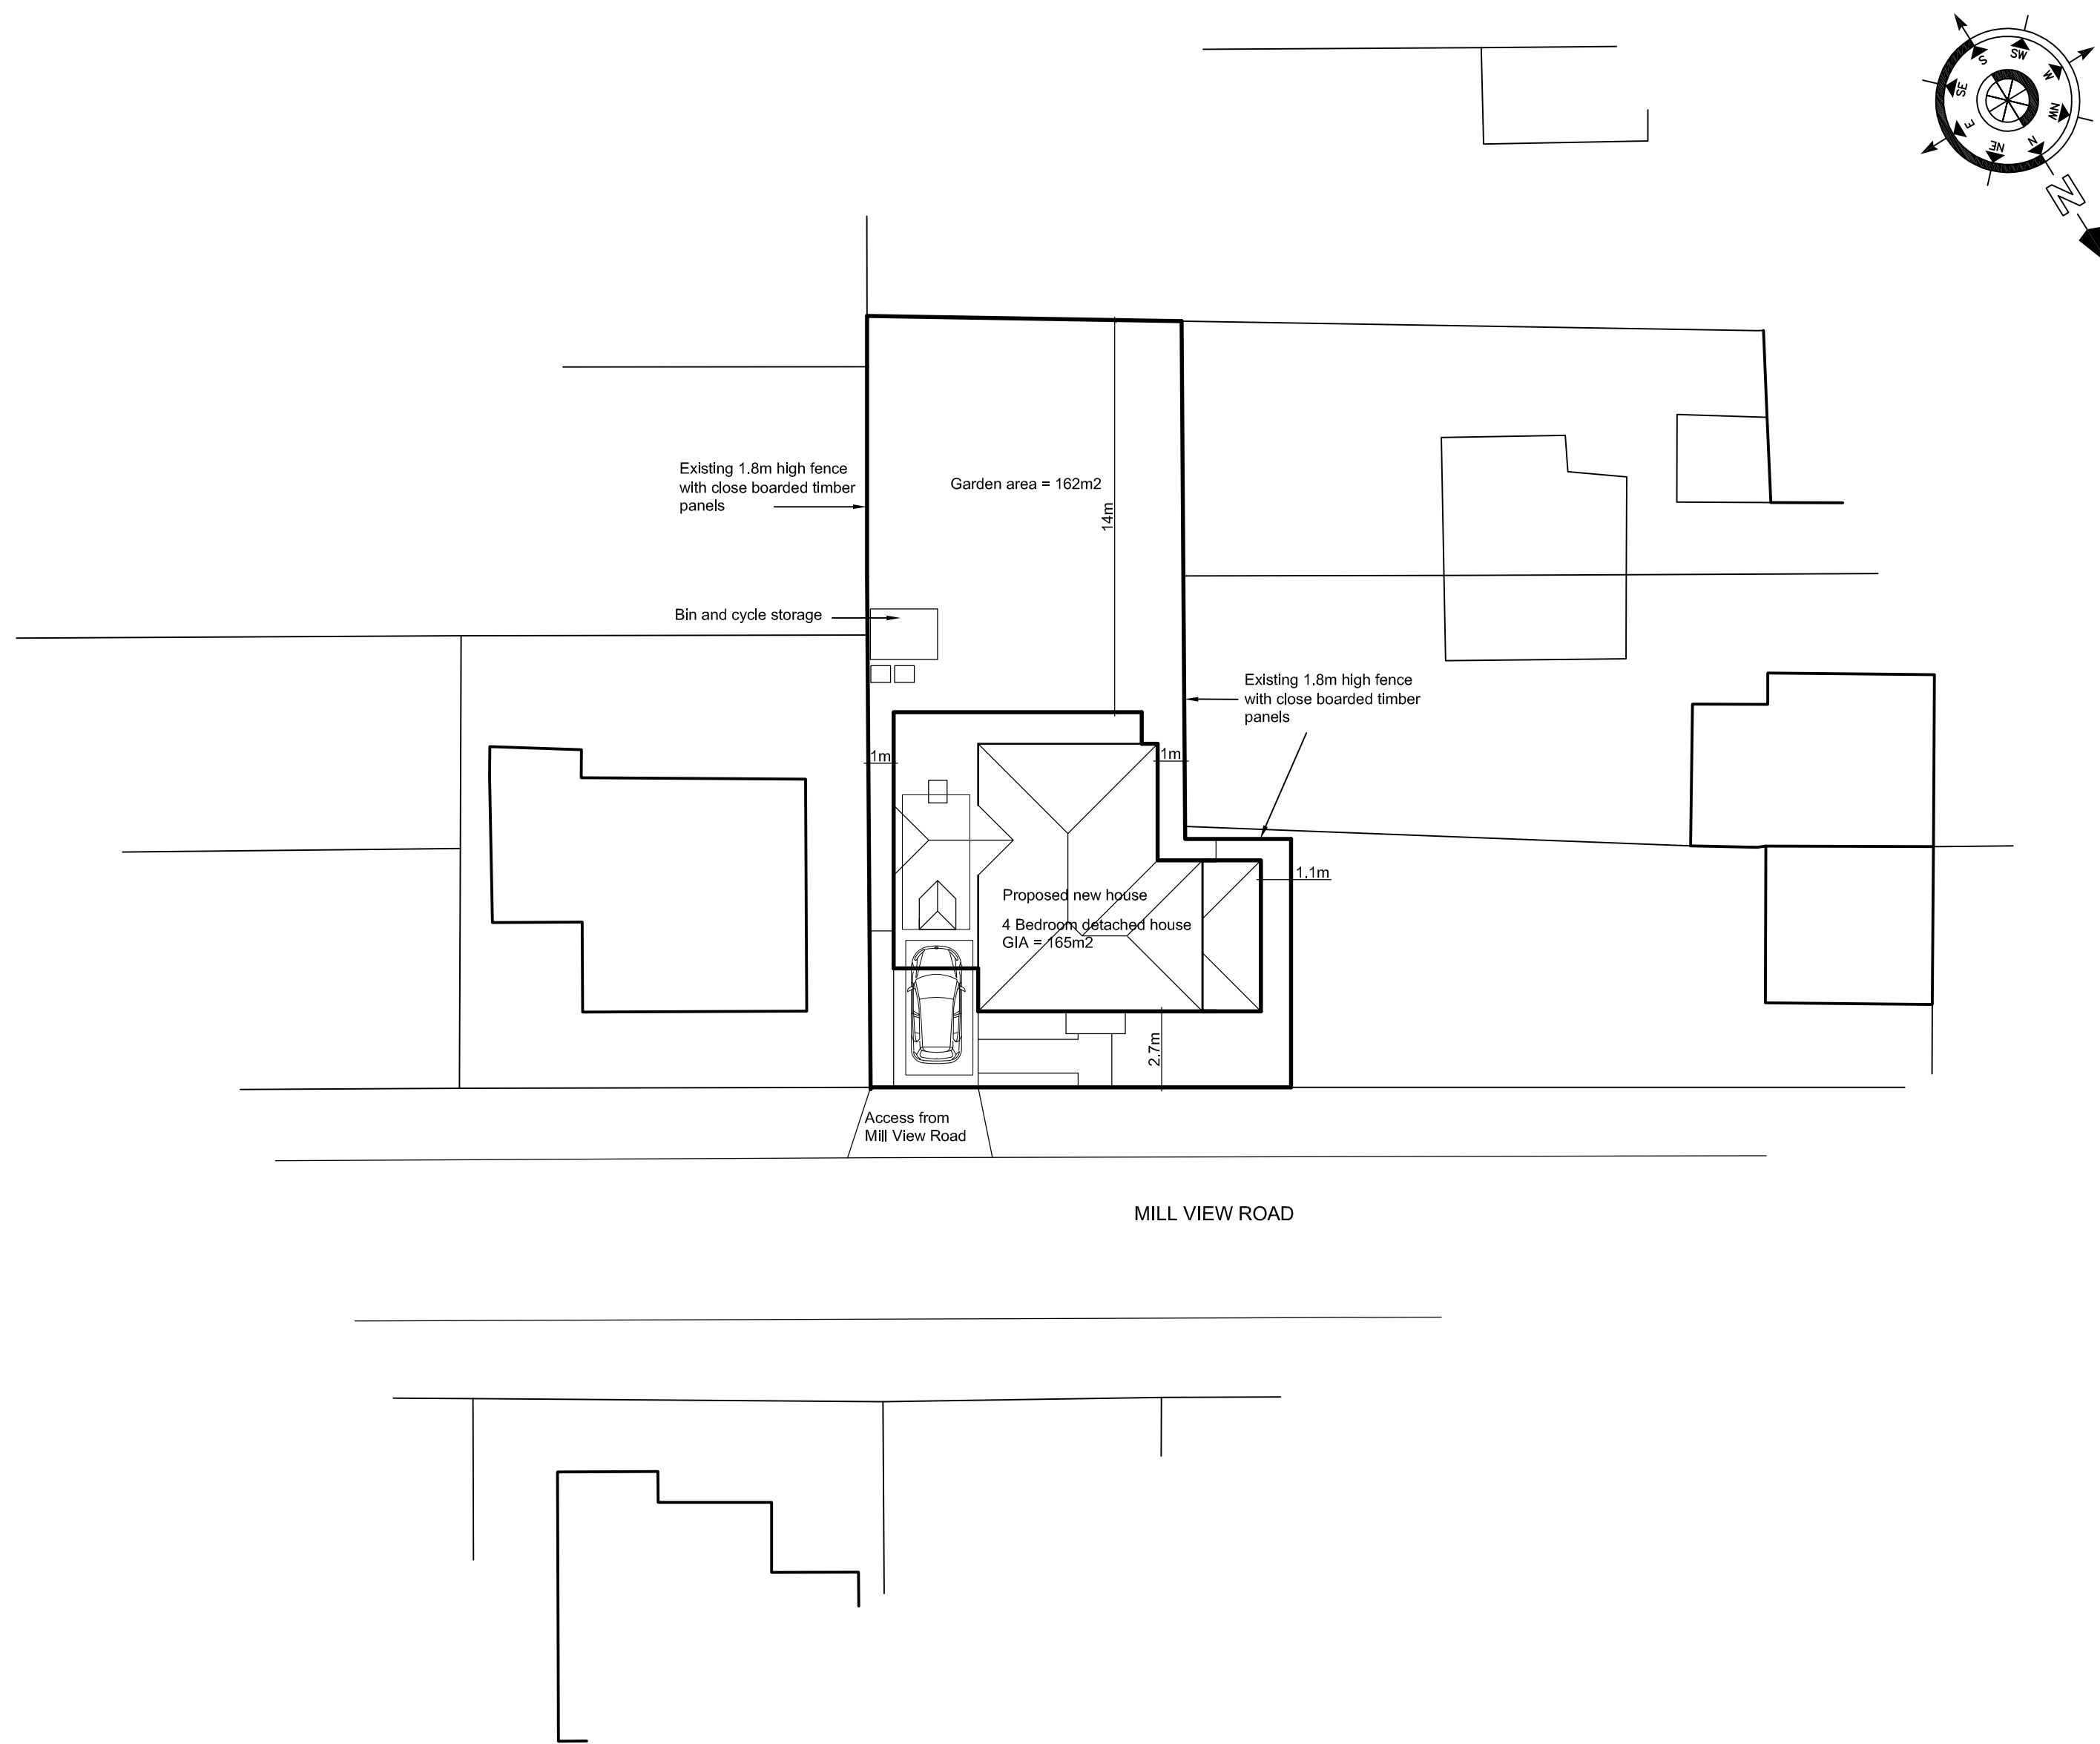


Street Elevation

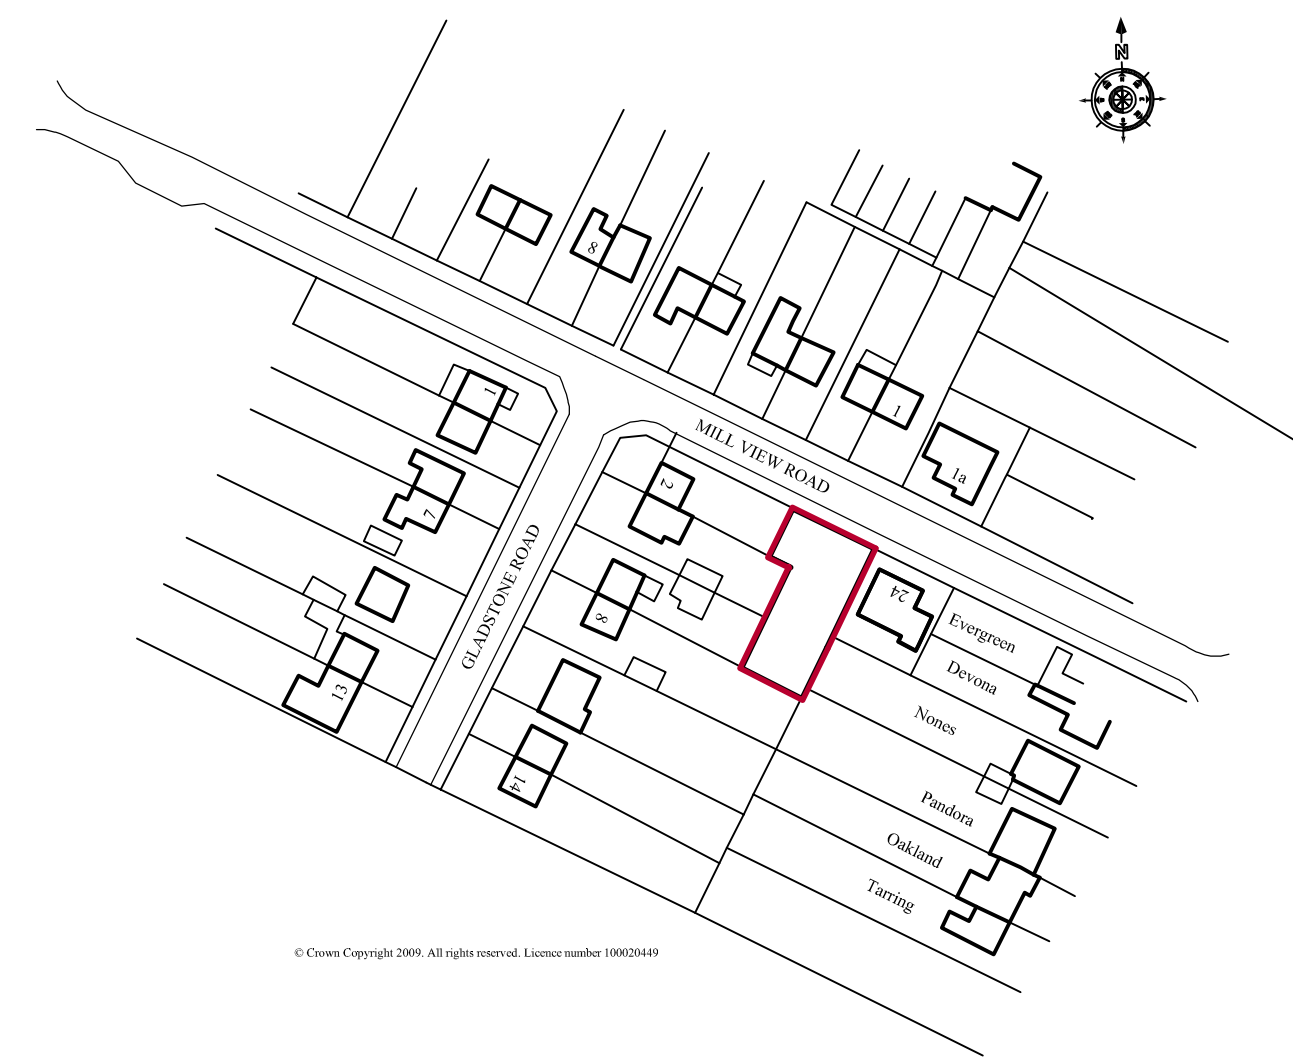

Site Plan

 

Location Plan scale 1:1250 @ A1

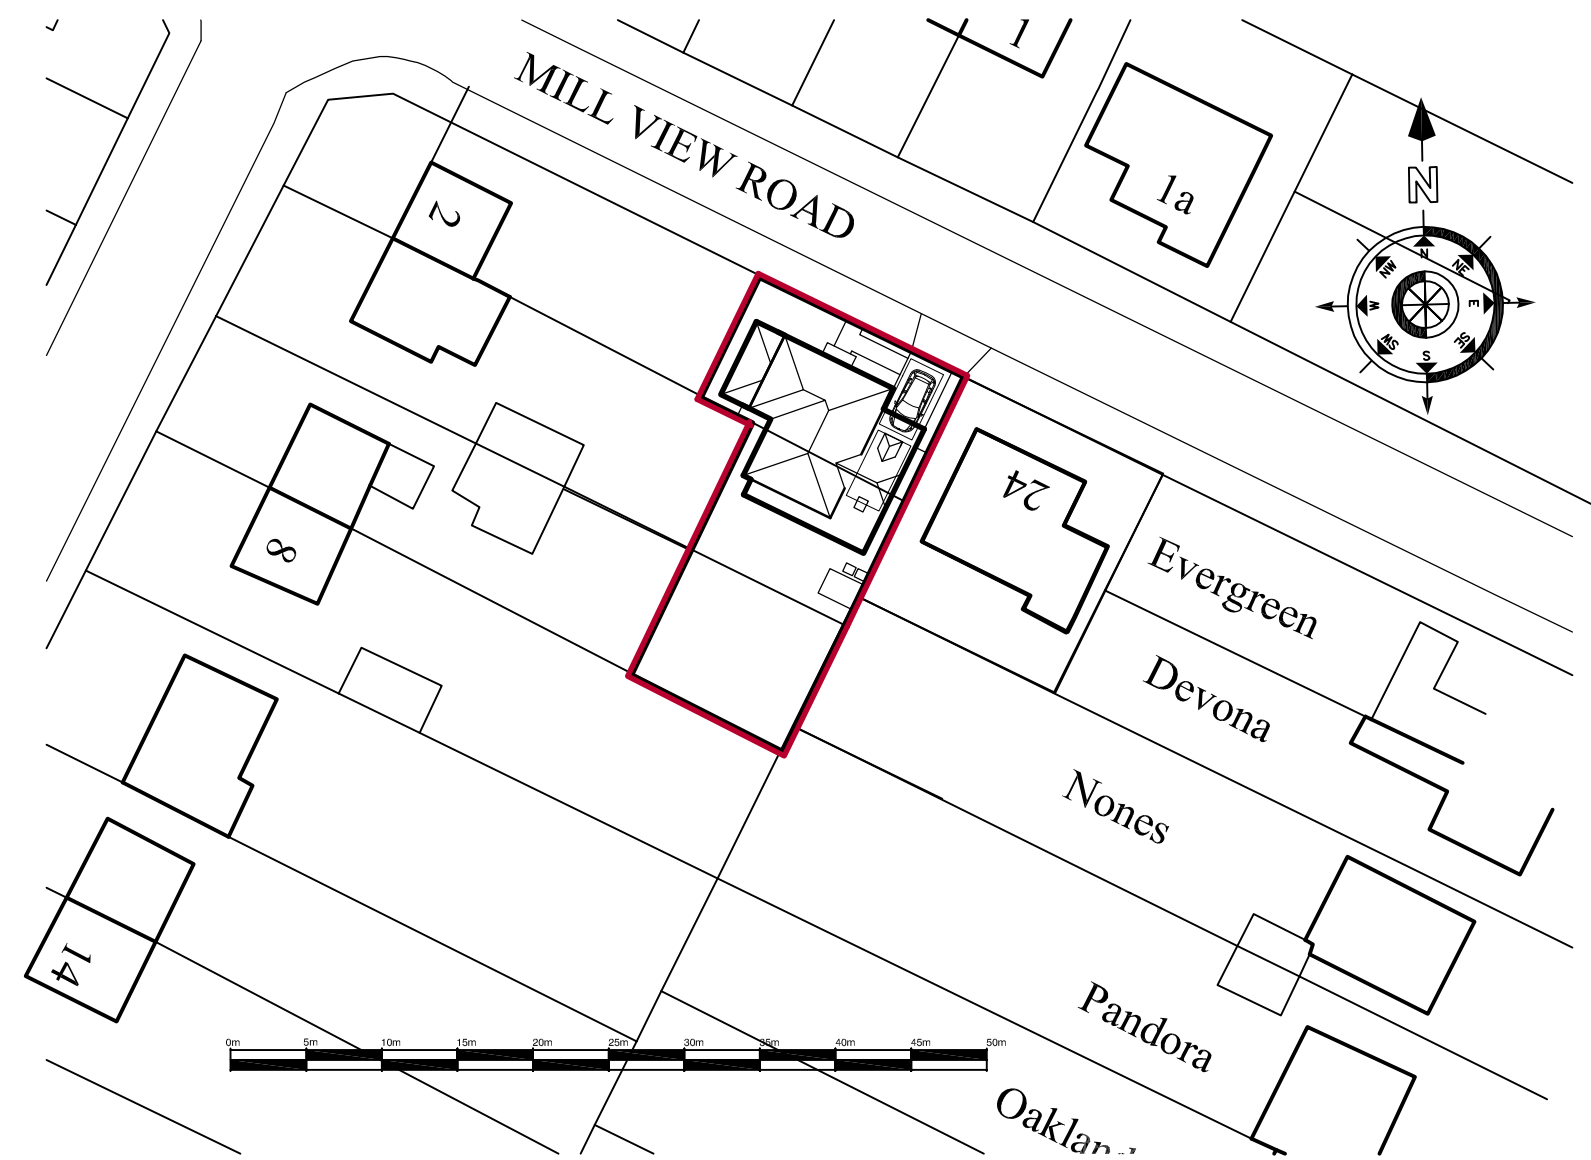

Block Plan scale 1:500 @ A1

REVISION		
CLIENT		
Mr M Hopkins		
PROJECT		
Proposed new house at Mill View Road, Yapton		
DRAWING		
Proposed Site Plan Block Plan & Location Plan		
SCALE	DATE	DRAWING No
	mar 2017	10 / 75 / 101 Rev
DRAWN	CHECKED	