





North Elevation (front)

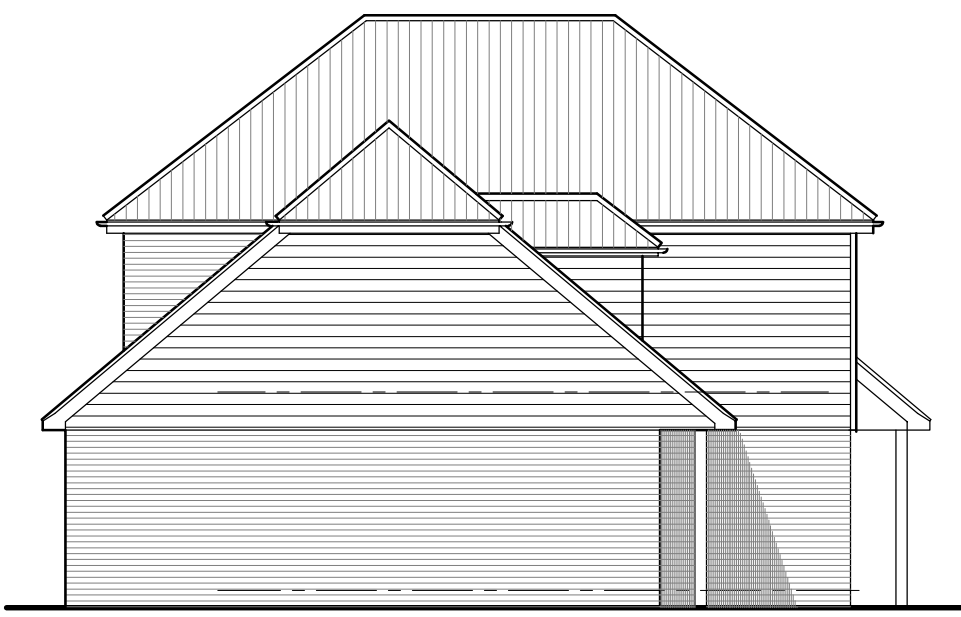

East Elevation



South Elevation

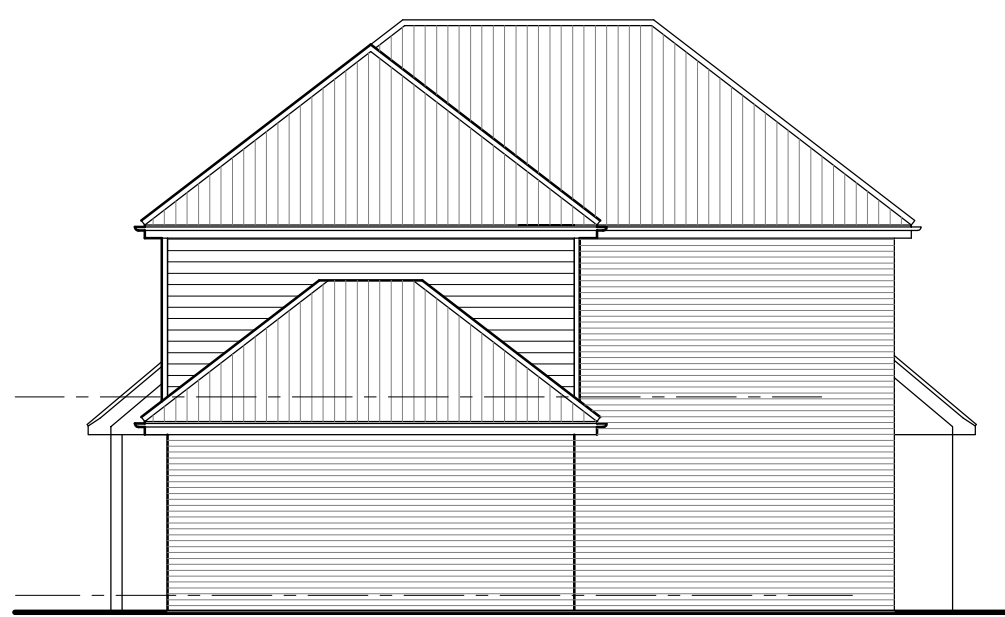

West Elevation

External Finishes:
Roof



Roof clad with concrete plain tiles
Dormer window clad with plain tile hanging

Walls


Wall constructed with Red/ Brown multi stock brick work. Where indicated at first floor level walls clad with plain tile hanging

Doors and windows


Doors, windows and conservatory to be white UPVC
Fascias and soffits to be white UPVC

 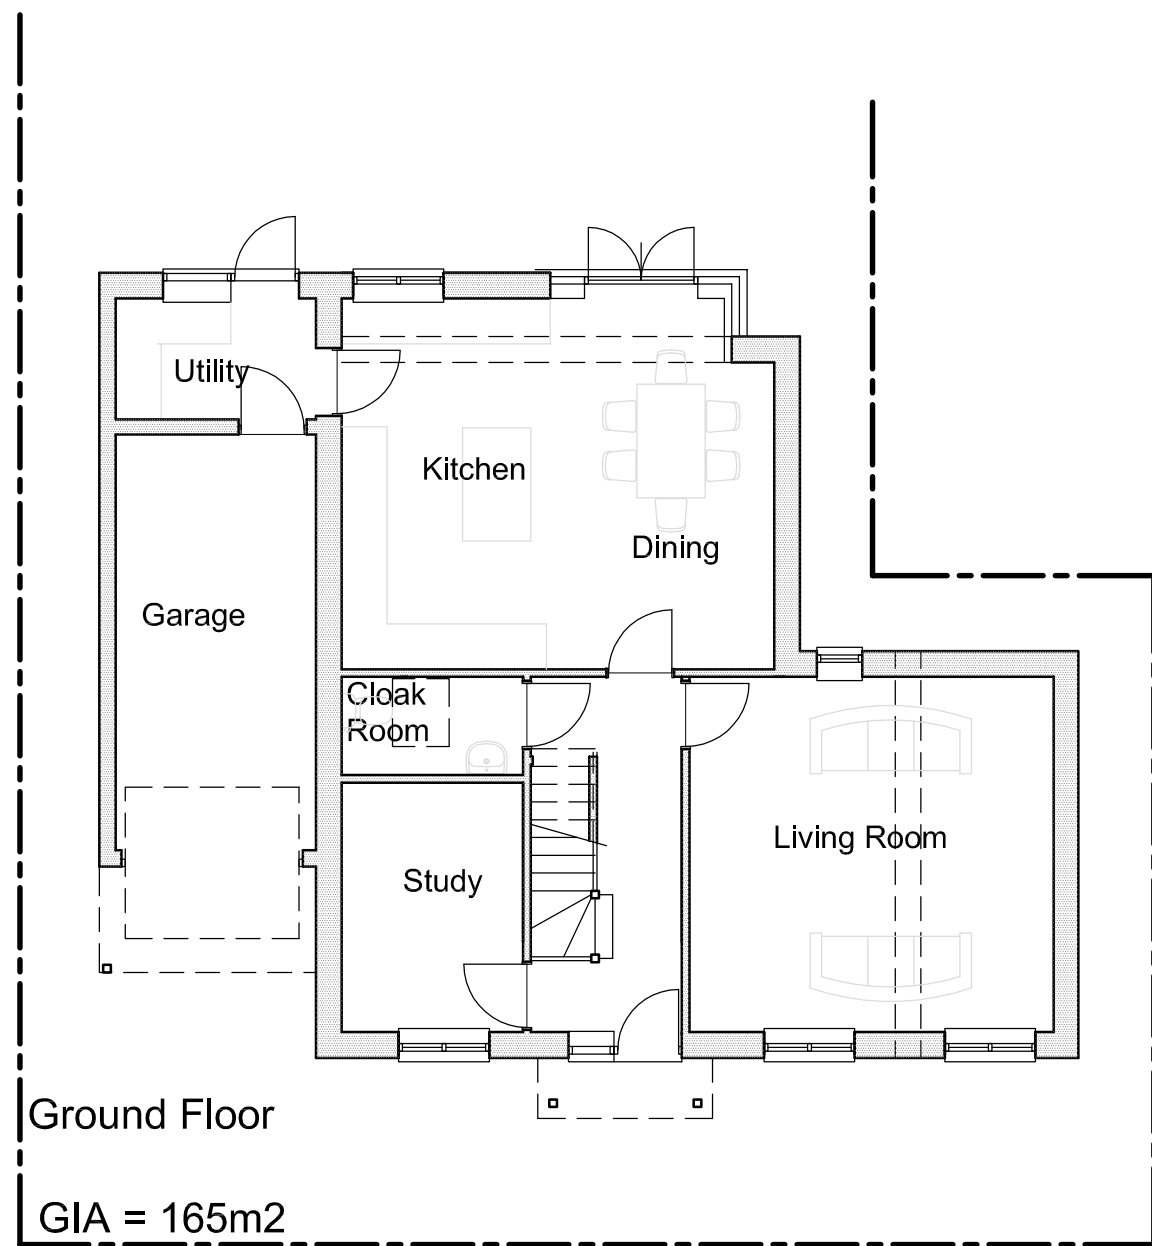

scale - 1:100 @ A1

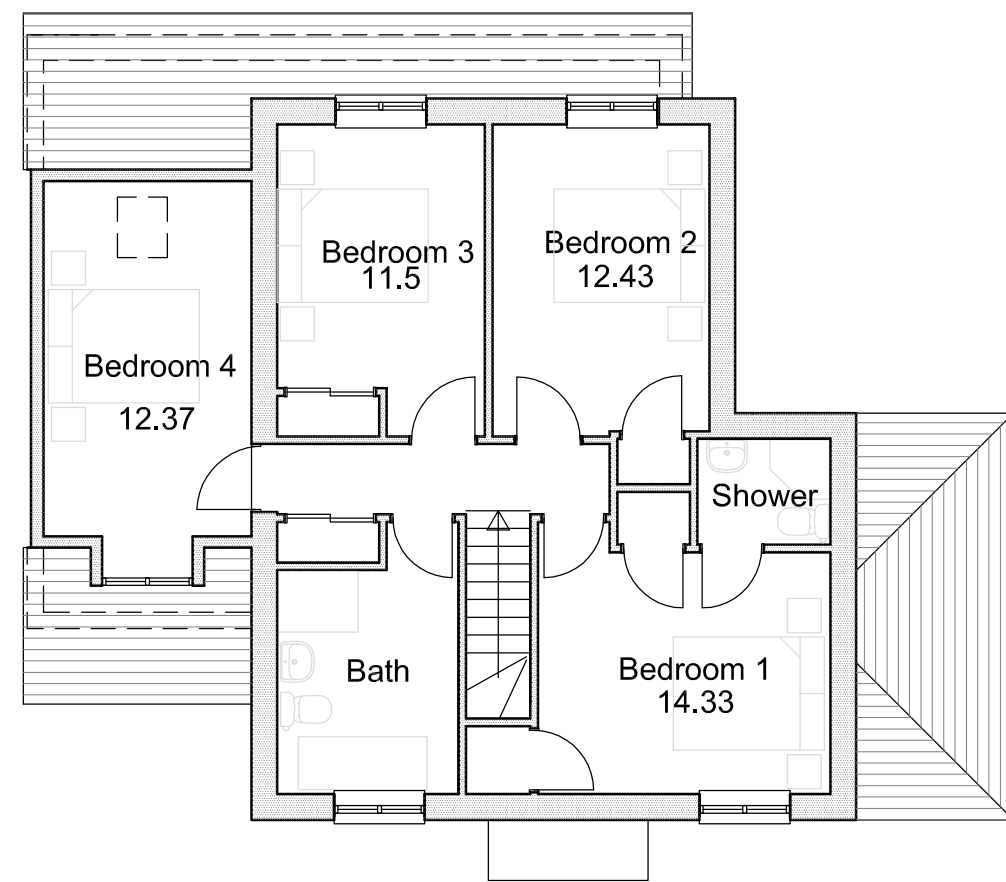

First Floor

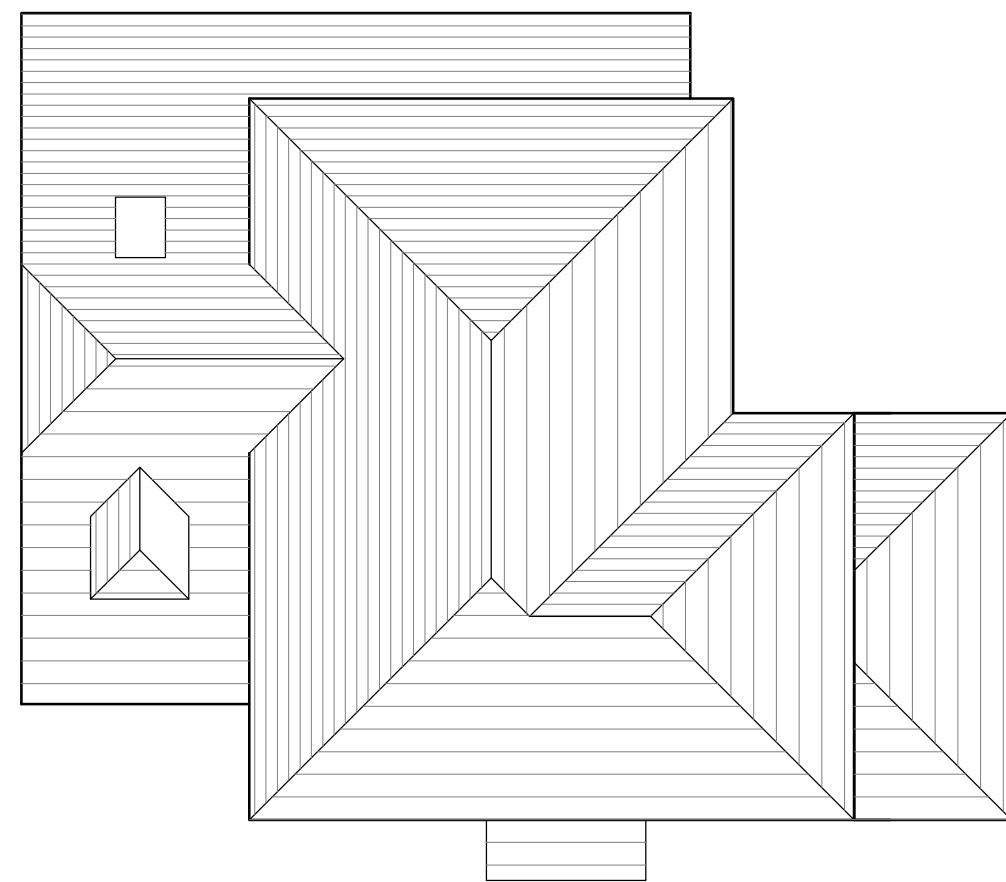

Roof Plan

REVISION			
CLIENT		Mr M Hopkins	
PROJECT		Proposed new house at Mill View Road, Yapton	
DRAWING		Proposed Plans and Elevations	
SCALE 1:100	DATE mar 2017	DRAWING No	Rev
DRAWN	CHECKED	10 / 75 / 100	