




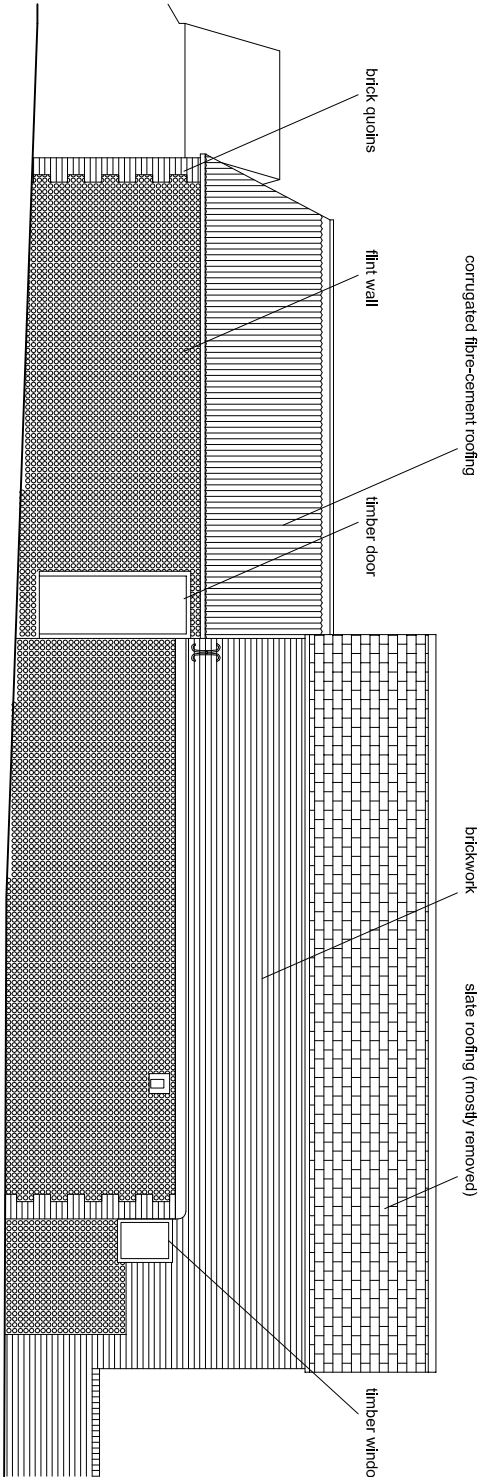



southwest elevation

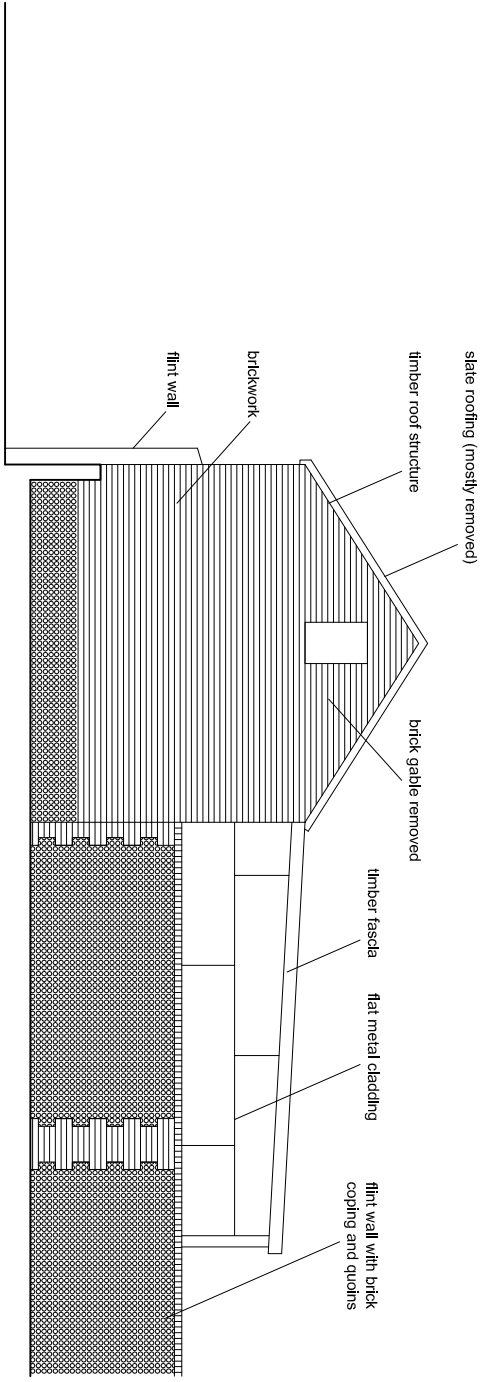


southeast elevation

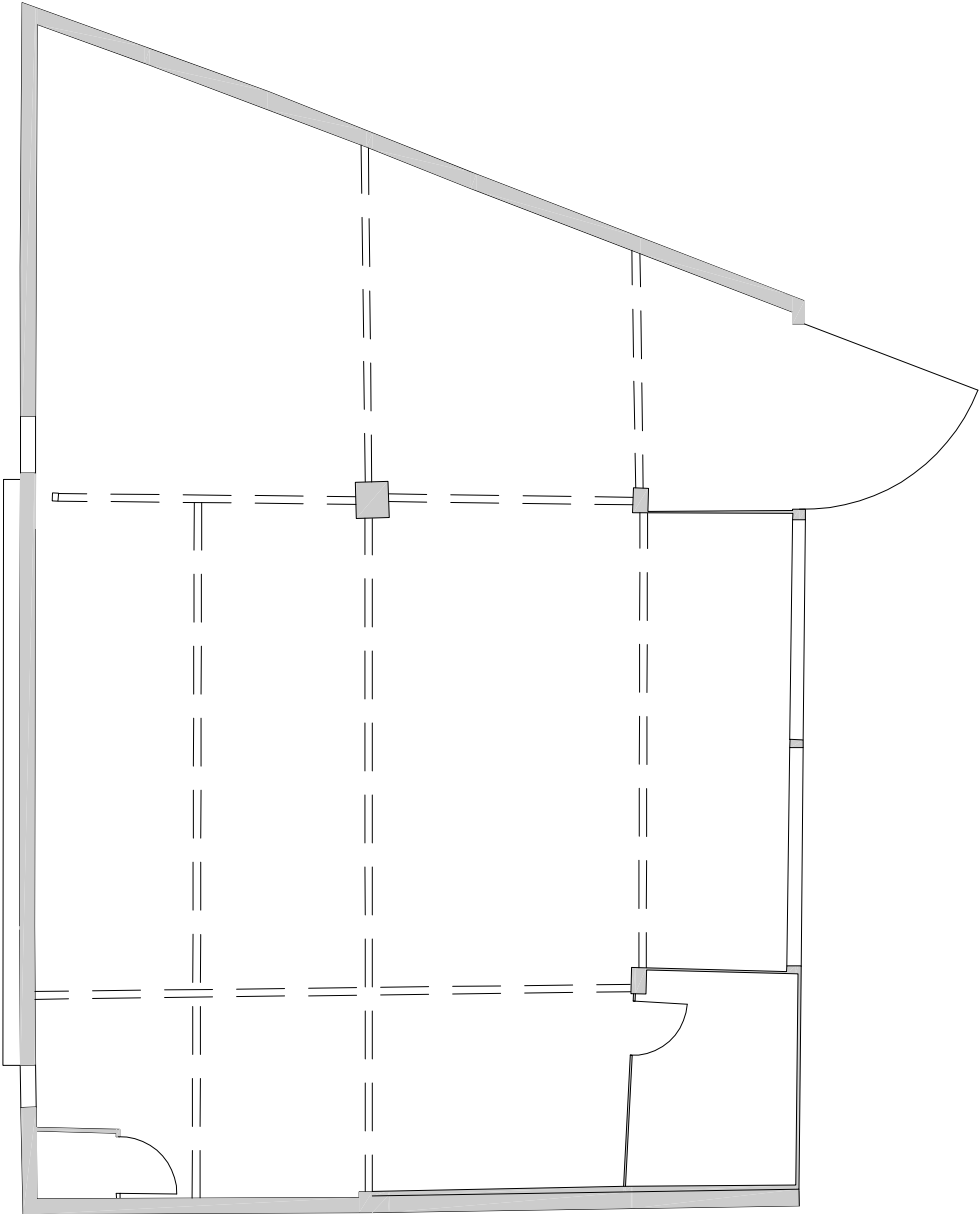


floor plan

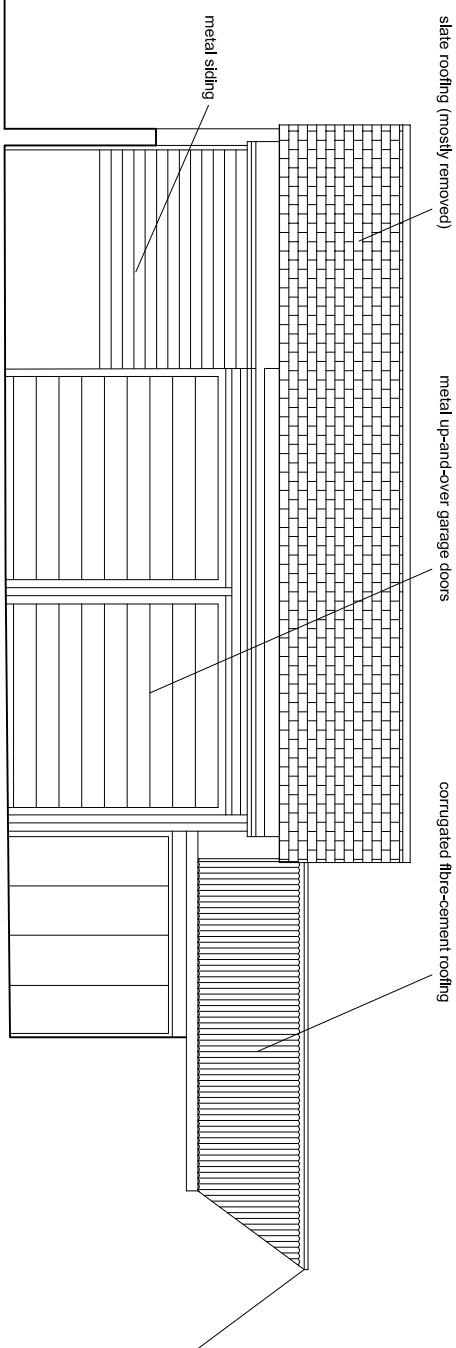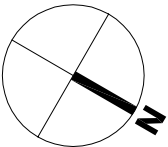

northeast elevation

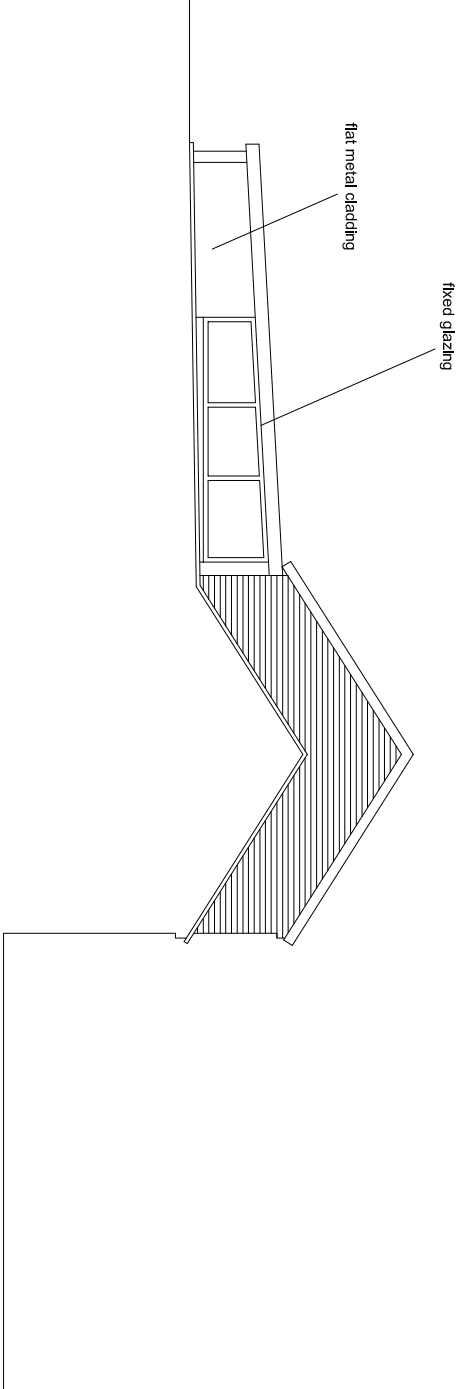

northwest elevation

 

PROJECT	CLIENT	DATE	DRAWN
Reptune Garage site Main Road YAPTON	P Mountford	Feb 2019	pm
DRAWING	SCALE	DRAWING NO	REV
Existing elevations and floor plan	1:100@A3	1801/08	