




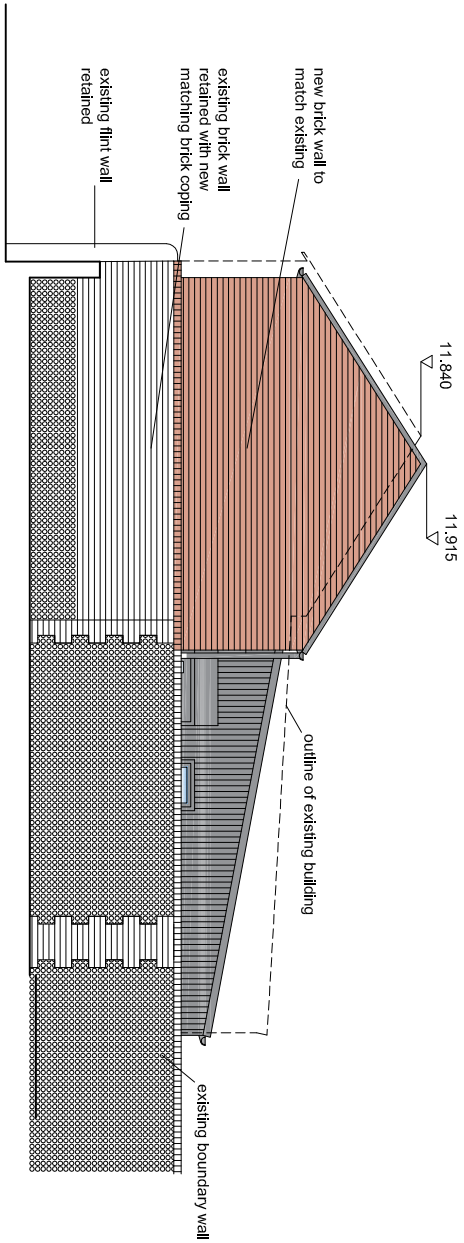


southeast elevation

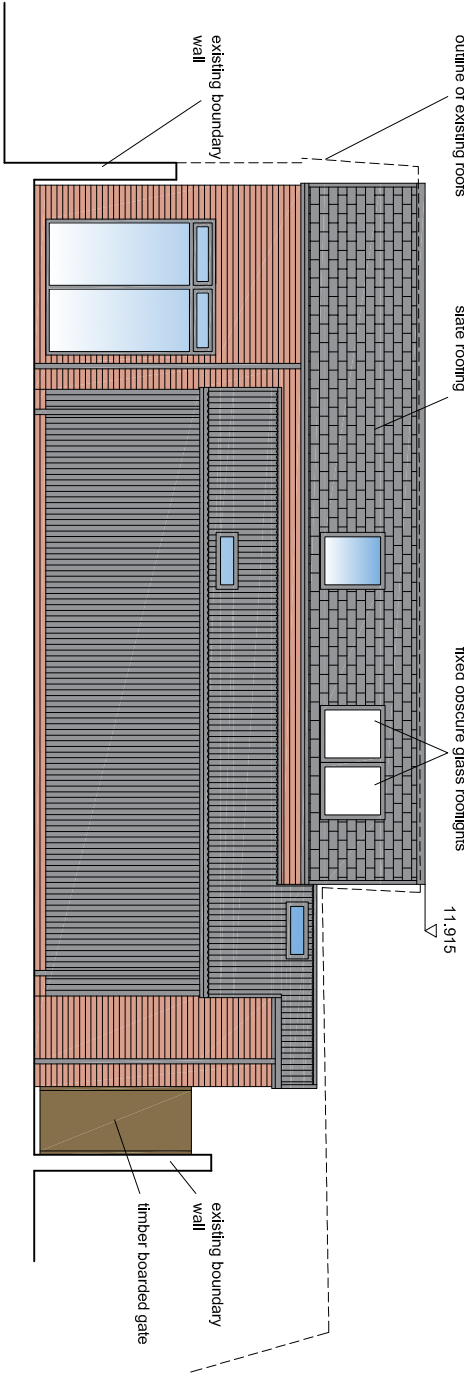

northeast elevation

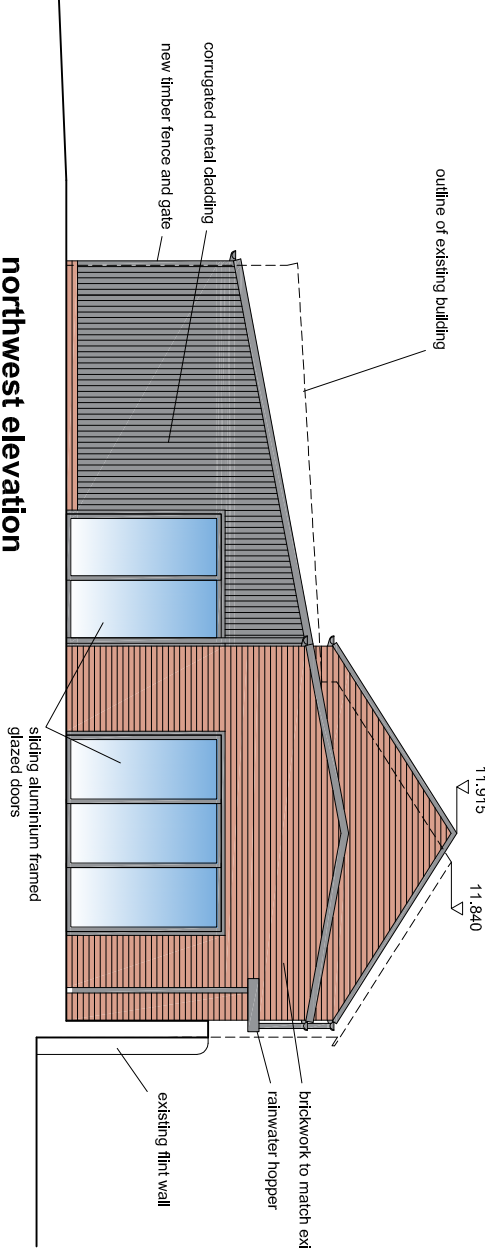

northwest elevation

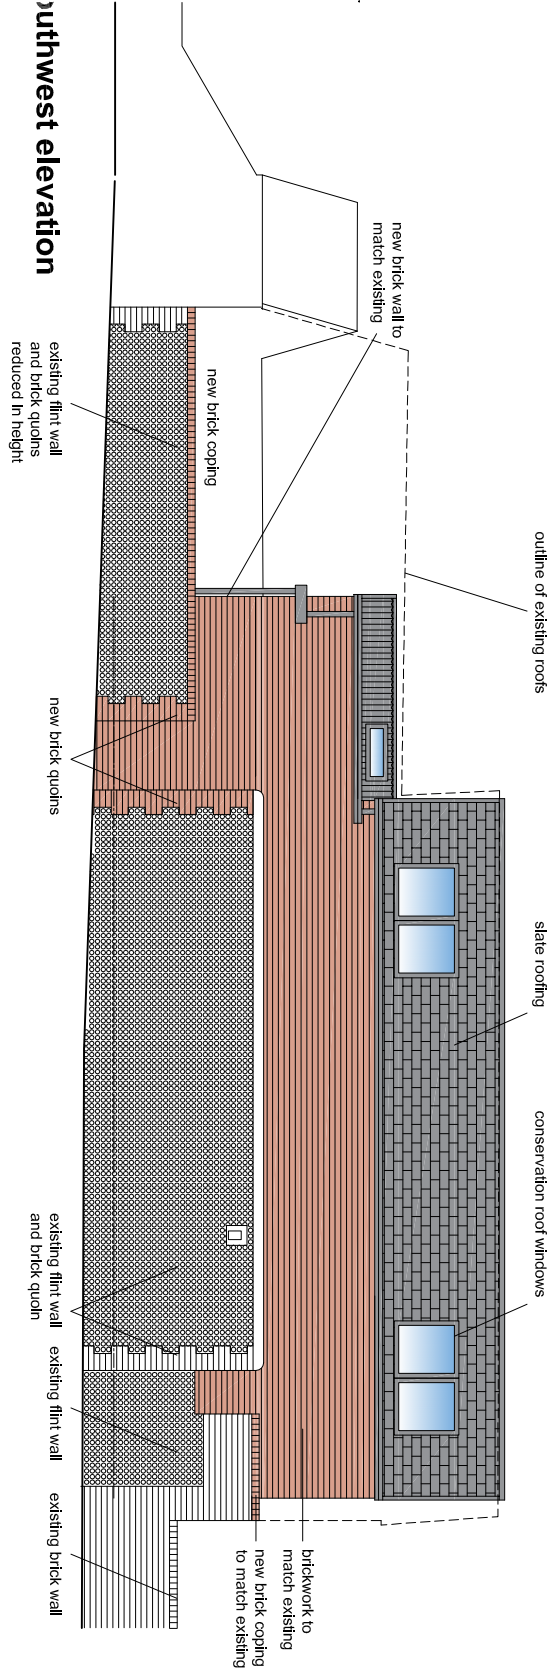

southwest elevation

B Living room window enlarged.
Entrance door recessed and canopy omitted.
Upper roof ridge height adjusted.
Roof terrace removed and replaced by extended lower roof.
Roof windows added in kitchen and studio.
Existing southwest wall to garden reduced in height.



PROJECT	CLIENT	DATE	DRAWN
Reptune Garage site Main Road YAPTON	P Mountford	Nov 2018	pm
DRAWING	SCALE	DRAWING NO	REV
Proposed elevations	1:100@A3	1801/04	B