




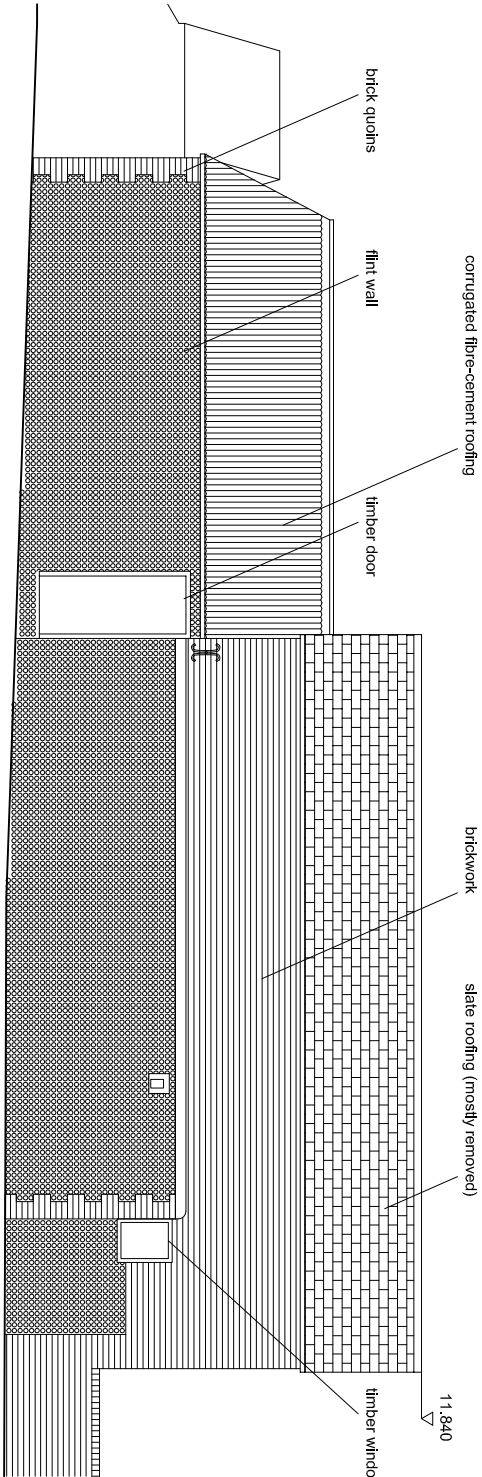



southwest elevation

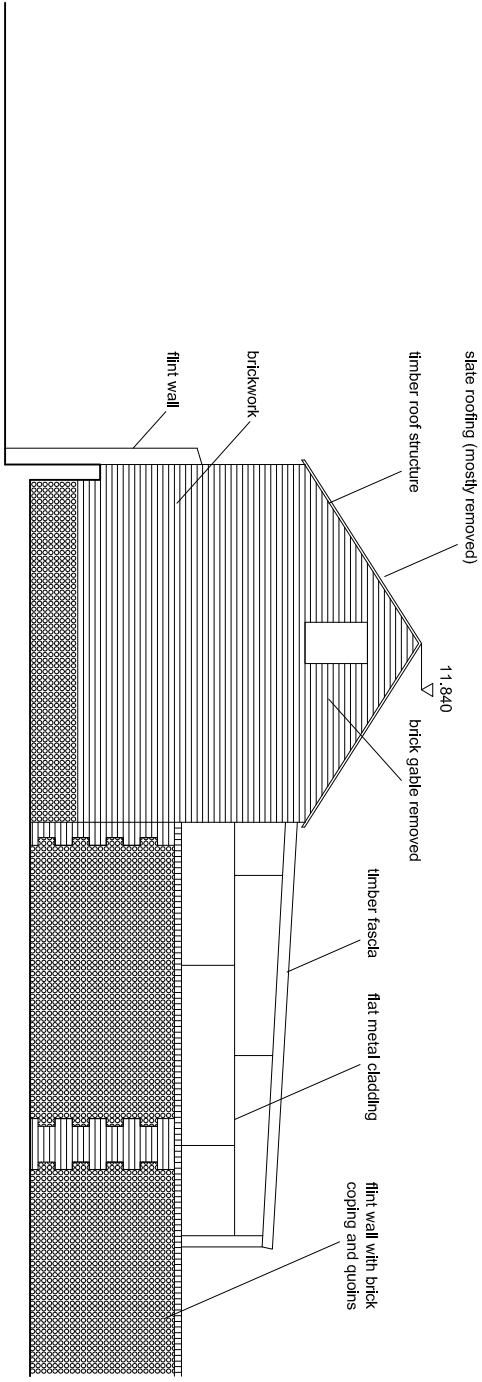


southeast elevation

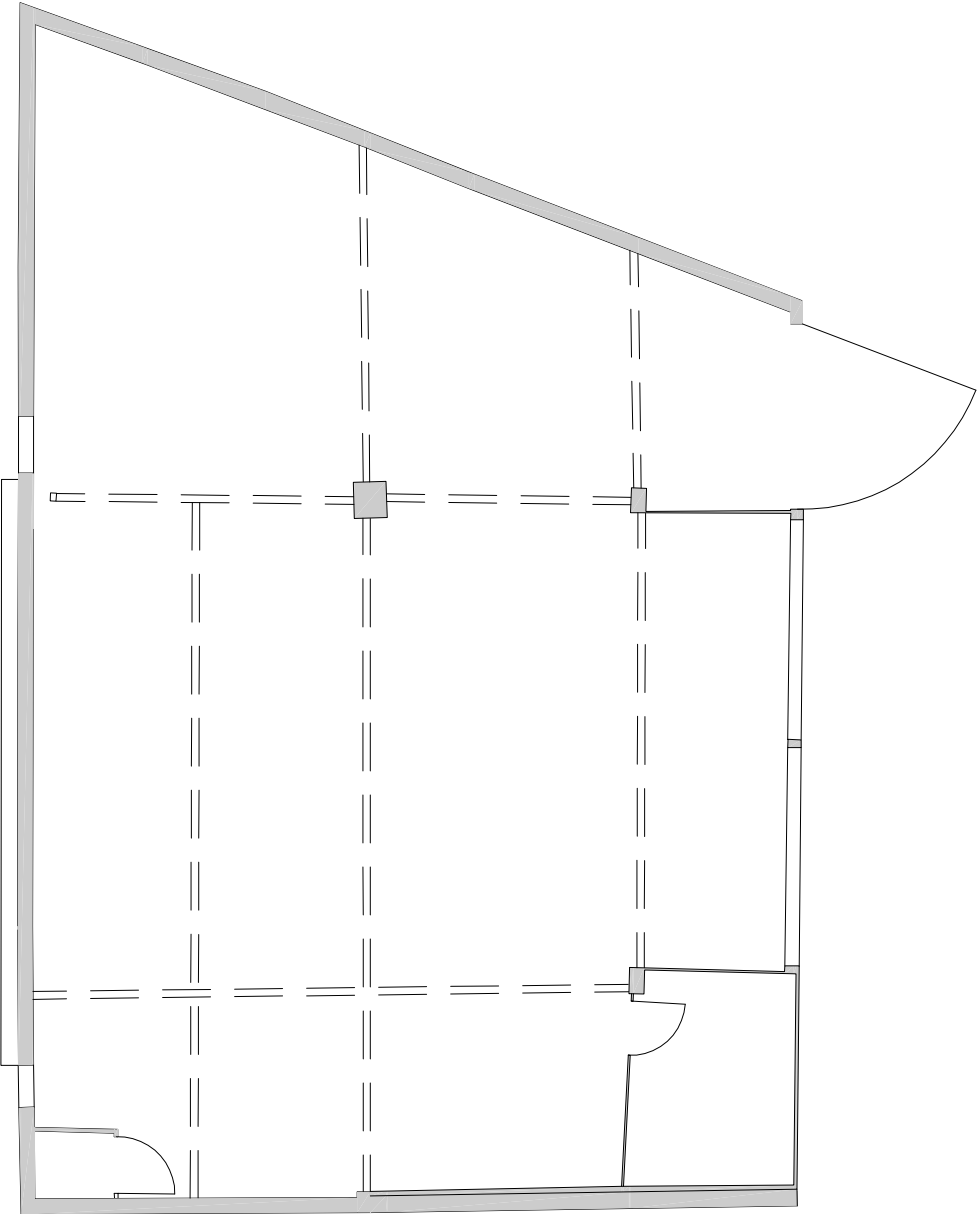

floor plan

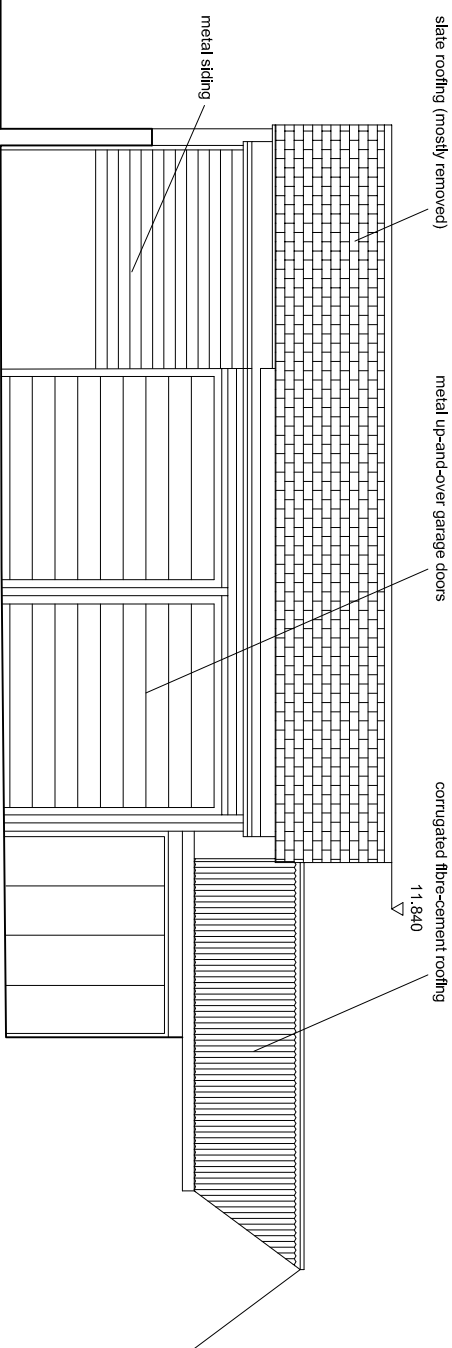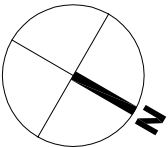

northeast elevation

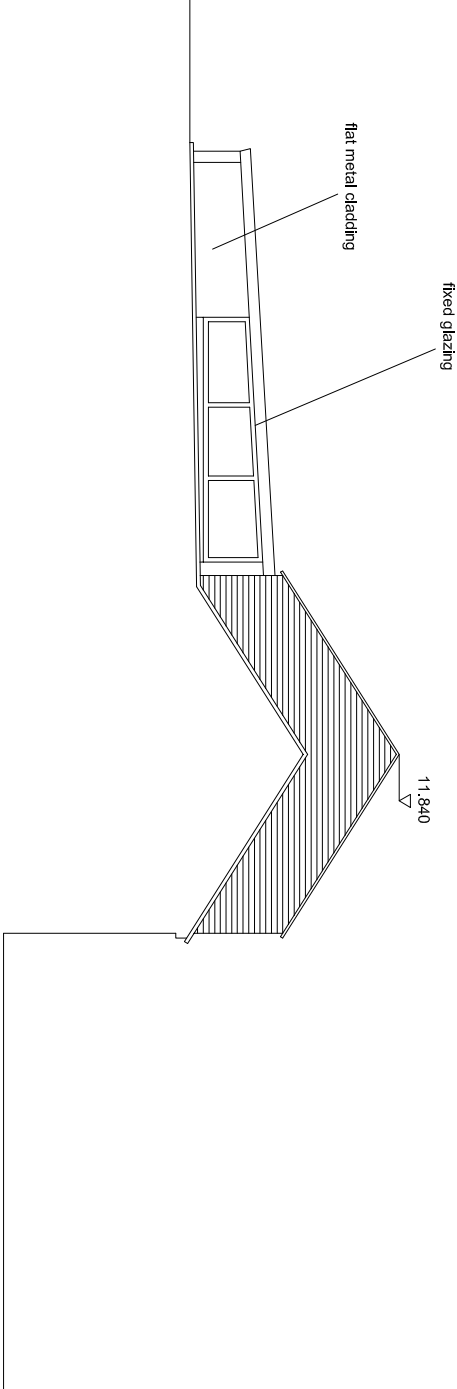

northwest elevation



Scale 1:100

PROJECT	CLIENT	DATE	DRAWN
Reptune Garage site Main Road YAPTUN	P Mountford	Feb 2019	pm
DRAWING	SCALE	DRAWING NO	REV
Existing elevations and floor plan	1:100@A3	1801/08	A

A Ridge heights added.

21.06.2019 PM