

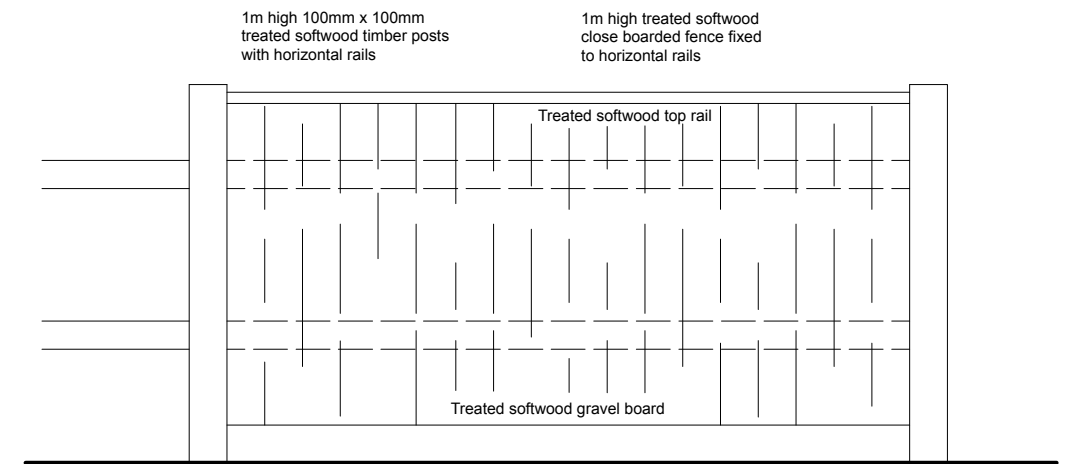
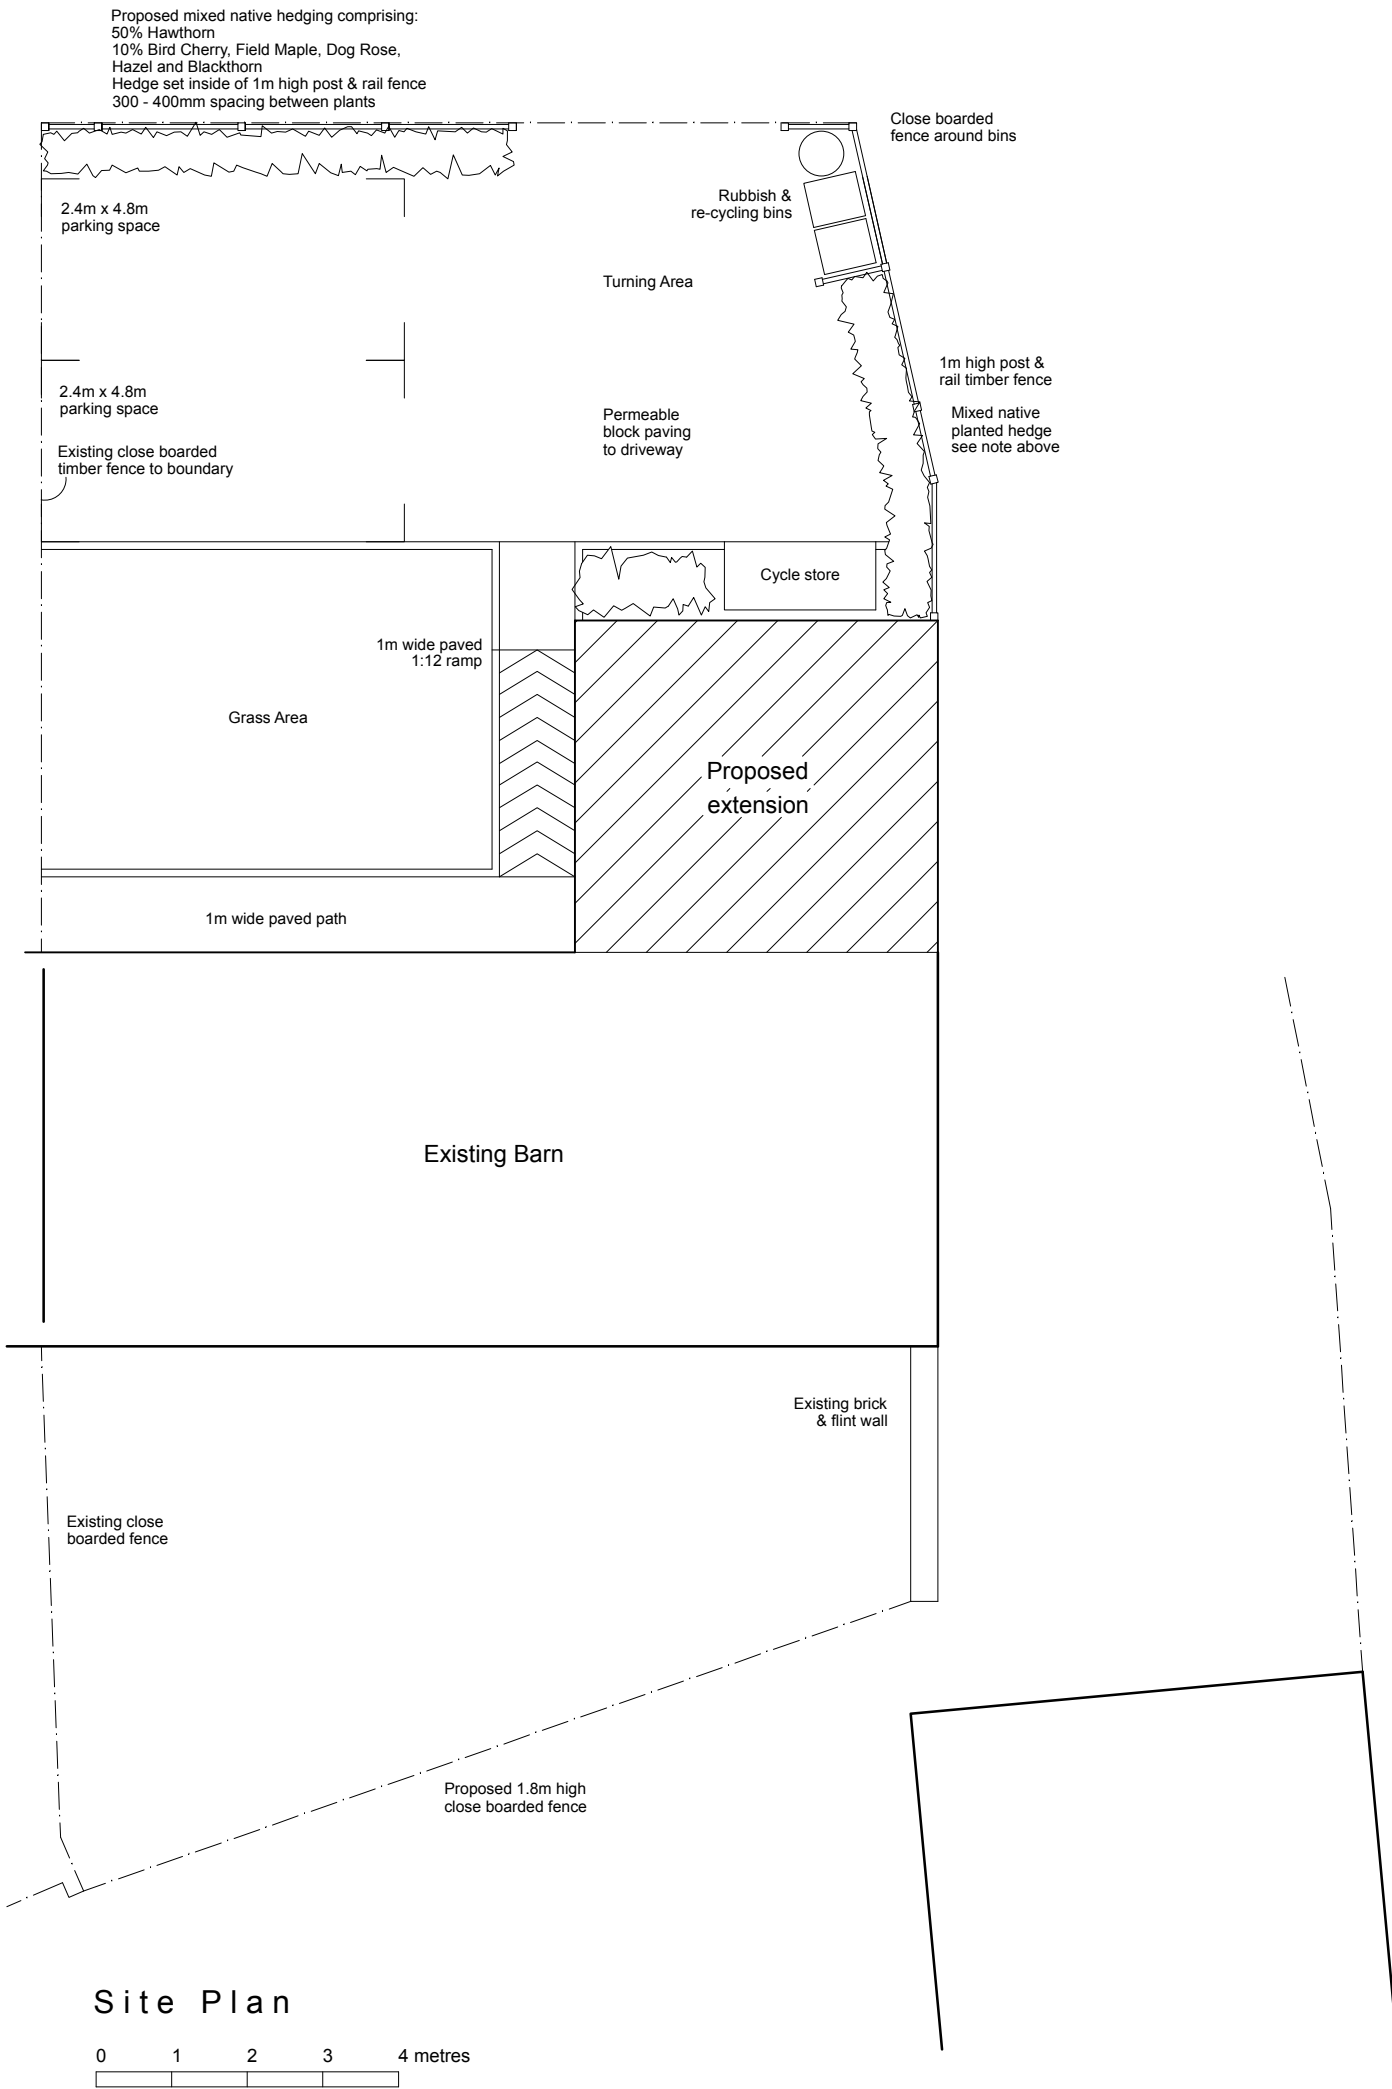


This drawing and its contents are the strict copyright of Architectura Design. No reproduction without permission. Do not scale. Written dimensions to be used where given. All dimensions and details to be checked on site. FOR PLANNING PURPOSES ONLY

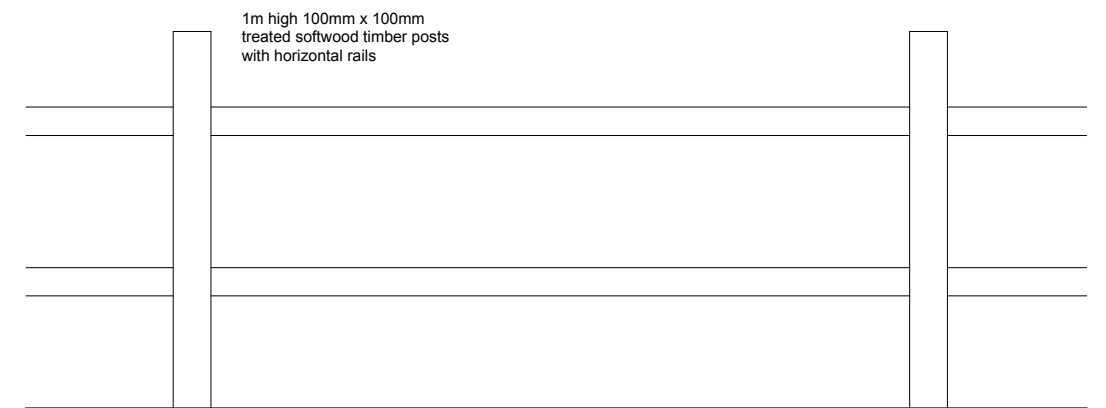

Bin Fence Enclosure

 

Post & Rail Fence



Architectura
Architectural Design & Drawing Service
Design

Proposed Barn Conversion
at North Barn, Hoe Lane, Flansham
for Ms R Parker & Mr B Martin

Drawing P02 January 2021 Scale 1:20 & 1:100 @ A3
Proposed Drawing - Site Plan & Fence Details