


ORIGINAL SIZE OF THIS DRAWING IS A3

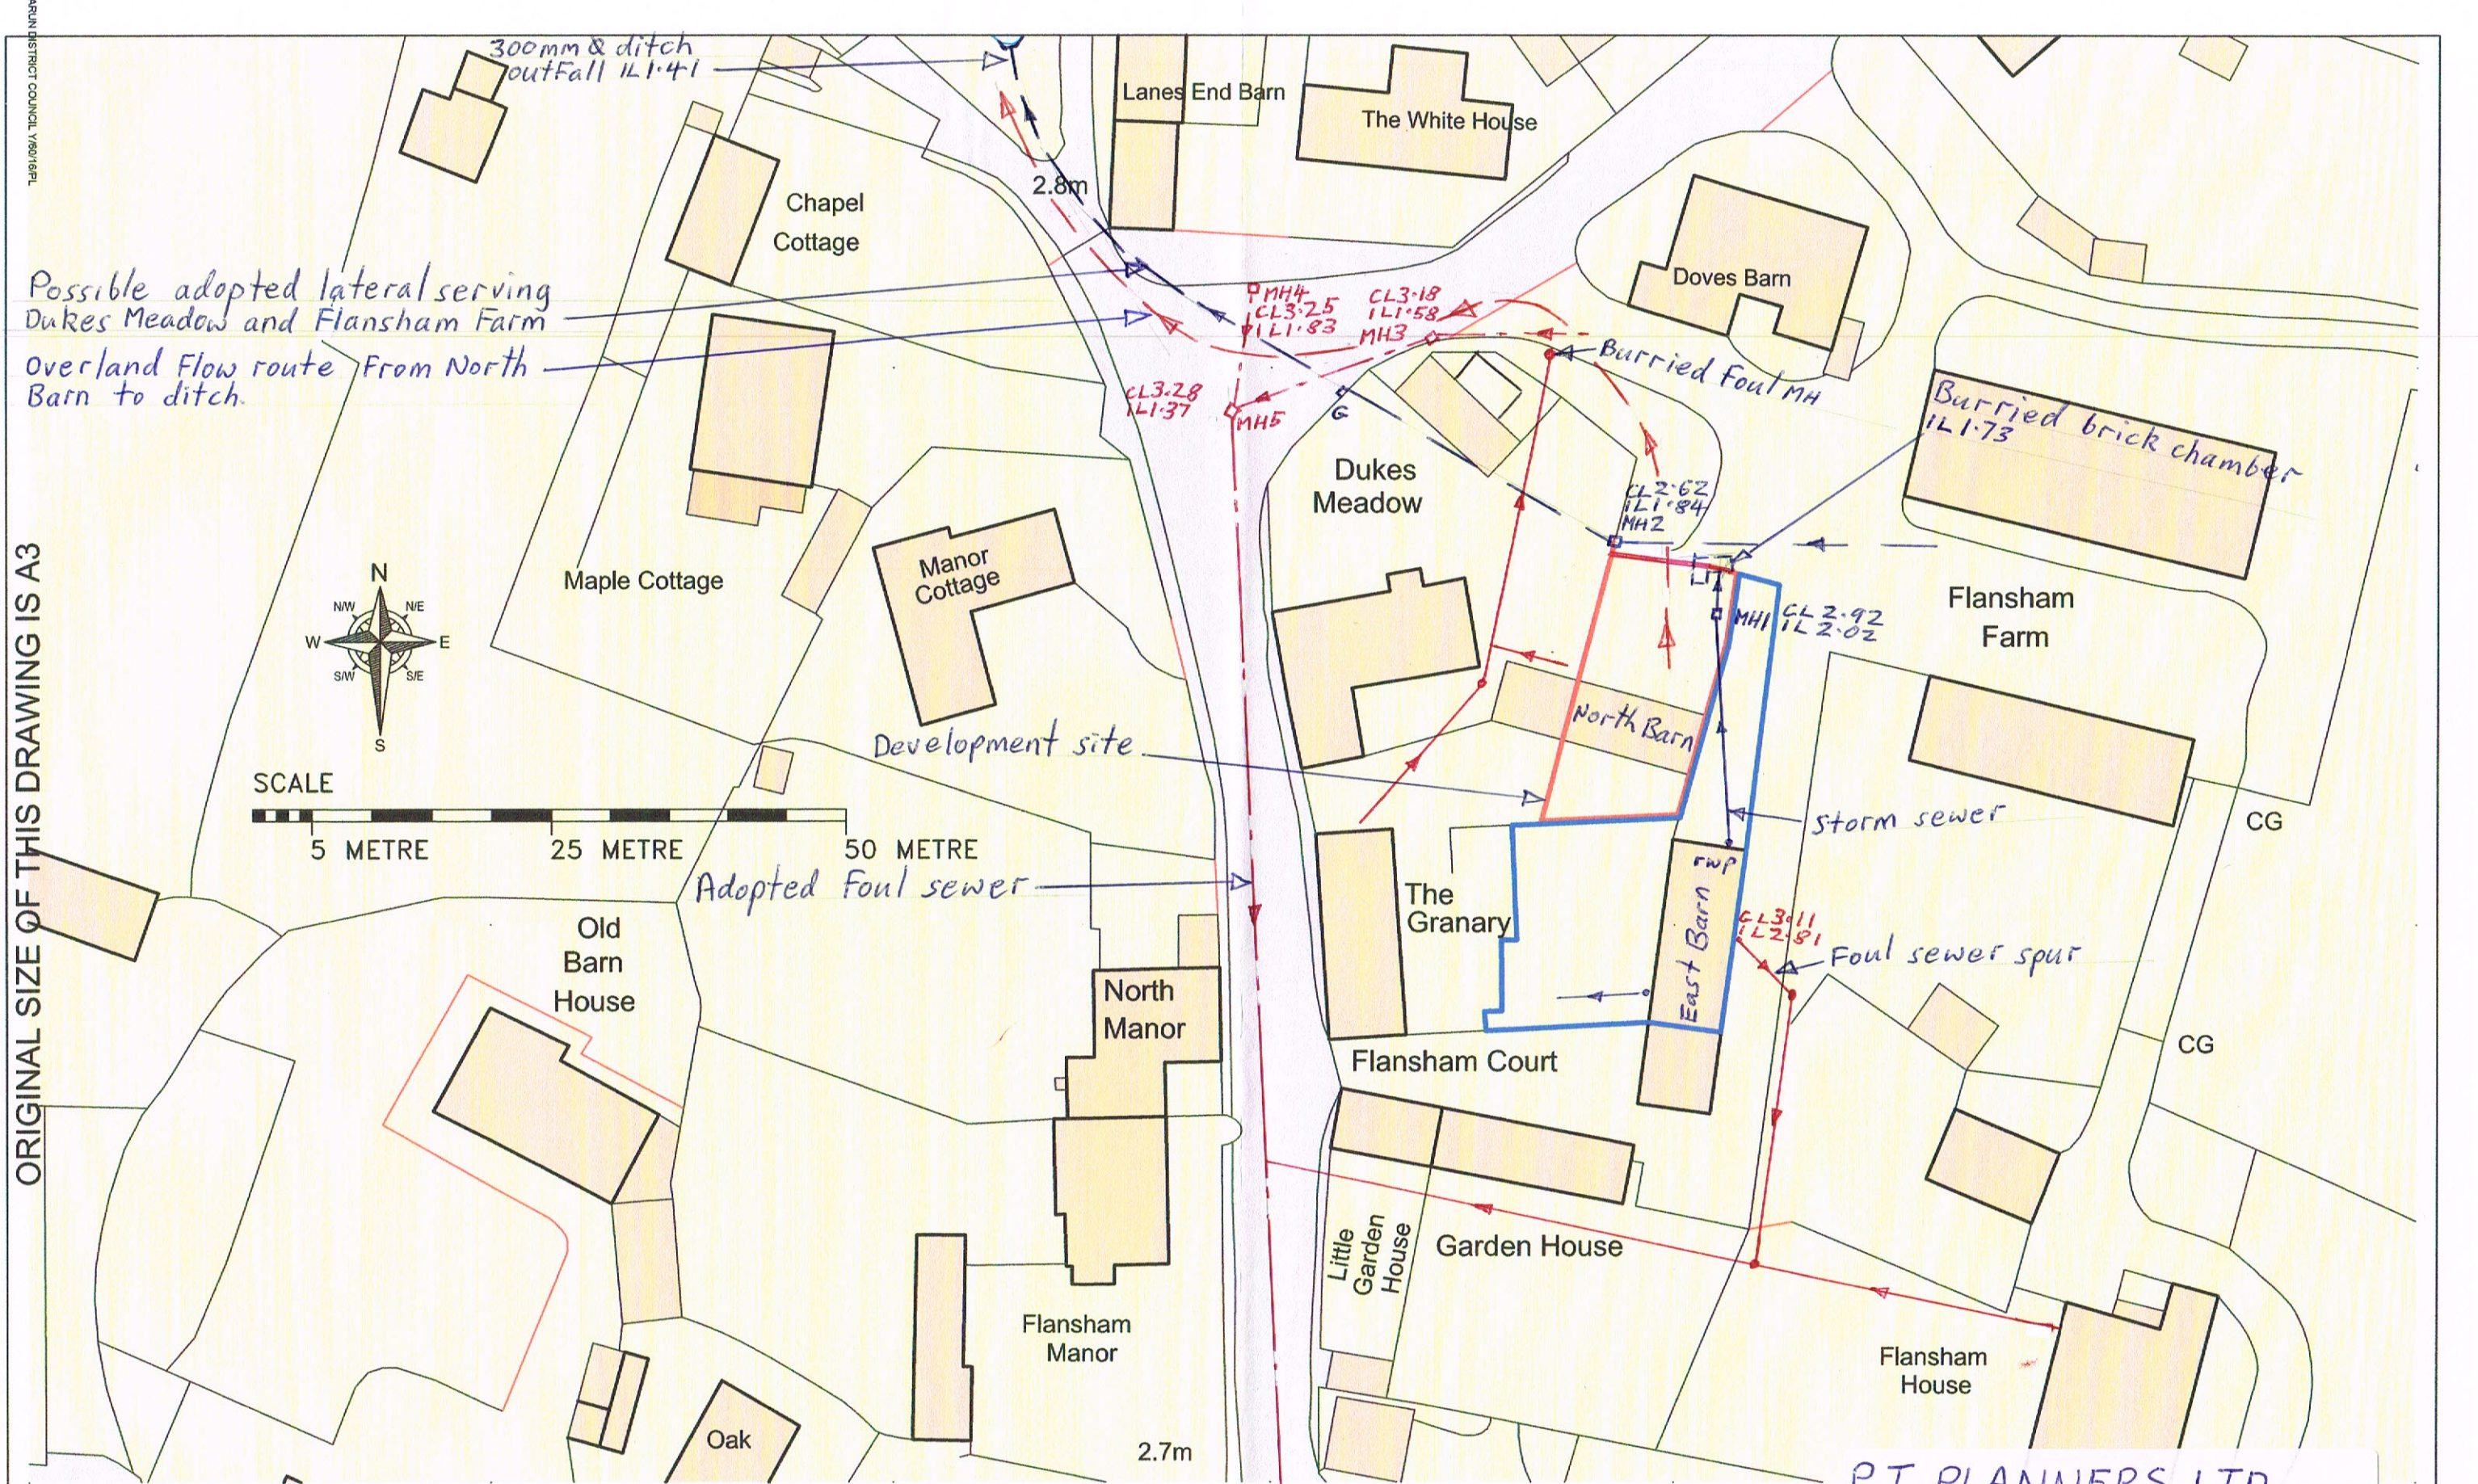

B	15.11.15	General Site update
A	13.10.15	General Site update
REV.	DATE	REVISIONS

NOTES: 1. DO NOT SCALE FROM THIS DRAWING. 2. ALL DIMENSIONS AND LEVELS TO BE CHECKED ON SITE BEFORE CARRYING OUT WORK. 3. ALL DISCREPANCIES TO BE REPORTED TO THE ARCHITECT BEFORE CARRYING OUT WORK. 4. READ WITH OTHER CONTRACT DOCUMENTS 5. IF IN DOUBT ASK. COPY RIGHT & OWNERSHIP OF THIS DRAWING AND THE DESIGN OF THE BUILDING SHOWN ON THIS DRAWING IS VESTED IN THE ARCHITECTS WHOSE PRIOR WRITTEN CONSENT IS REQUIRED FOR ITS USE, REPRODUCTION OR FOR COPYING TO ANY THIRD PARTY.

E-mail michael@admarchitects.co.uk
web site www.admarchitects.co.uk

PROJECT		Flansham	
DRAWING TITLE		Block Plan as Existing	
DRAWN		CHECKED	DATE
BD	MB	Sept 15	1:500
SCALE - AS SCALE RODS		1529	02
		B	
TRINITY, STRETINGTON, CHICHESTER, WEST SUSSEX, PO18 0LA, UNITED KINGDOM.			

P.T. PLANNERS LTD
North Barn Flansham
Existing Drainage Plan
Dwg 11095-02A 20-08-20

RESERVED
TS
ENT

ARUN DISTRICT COUNCIL Y22231PL