

Housetype Portfolio

On Behalf Of



Land off Fellows Gardens,
Yapton, West Sussex

FEBRUARY 2014





Front Elevation

Side Elevation



Rear Elevation


PLOTS 13-14 (AS)

Drawn by : SLT Checked by :SJC

Date: JANUARY 2014

This drawing and the works depicted are the copyright of Simon Cooper Associates Ltd. and may not be reproduced or amended except by written permission. No liability will be accepted for amendments made by other persons.

Revisions			
Rev	Date	Drawn	Checked
A	19.02.14	SLT	SJC
DETAILS ADDED			
B	03.03.14	SLT	SJC
FEATURE BAND ADDED AND ROOF BARN HIPPED			

 

Project:

LAND OFF FELLOWS GARDENS,
YAPTON, WEST SUSSEX

Drawing Title:

TYPE H03
ELEVATIONS

Client:

Bellway
Wessex

 **SIMON COOPER**

Simon Cooper Associates Limited,
Connaught House, 22/24 Guildford Road, Bagshot, GU19 5JN
Telephone 01276 450039
info@simoncooper.net www.simoncooper.net

Drg No: 48-1963-H03-001

Scale @ A3: 1:100 Rev: **B**

PLOTS 13-14 (AS)


Drawn by : SLT Checked by :SJC

Date: JANUARY 2014


This drawing and the works depicted
are the copyright of Simon Cooper
Associates Ltd. and may not be
reproduced or amended except by written permission.
No liability will be accepted for amendments made by
other persons.

Revisions


Rev	Date	Drawn	Checked
A	19.02.14	SLT	SJC
DETAILS ADDED			

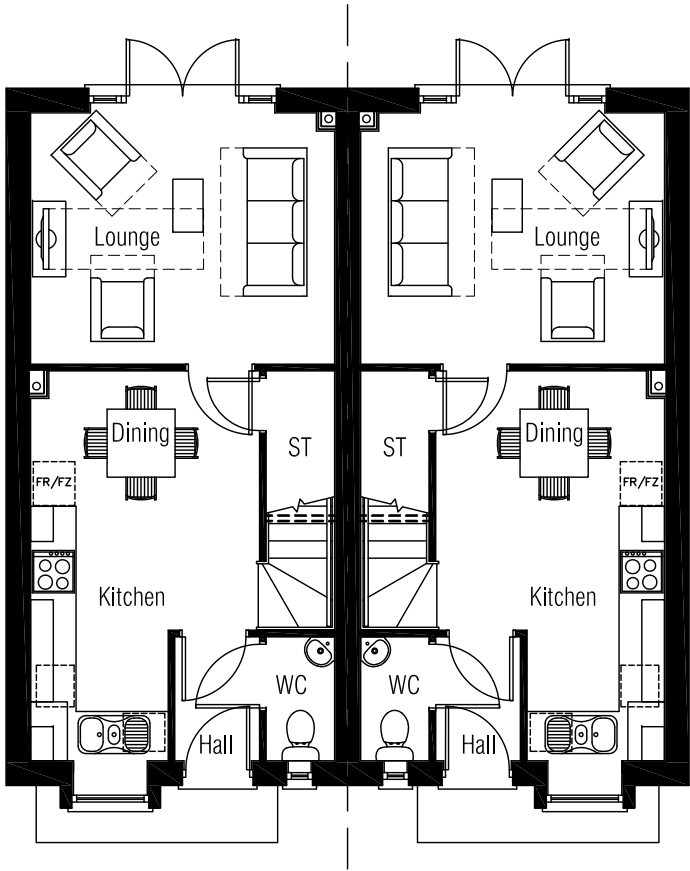

Ground Floor Plan

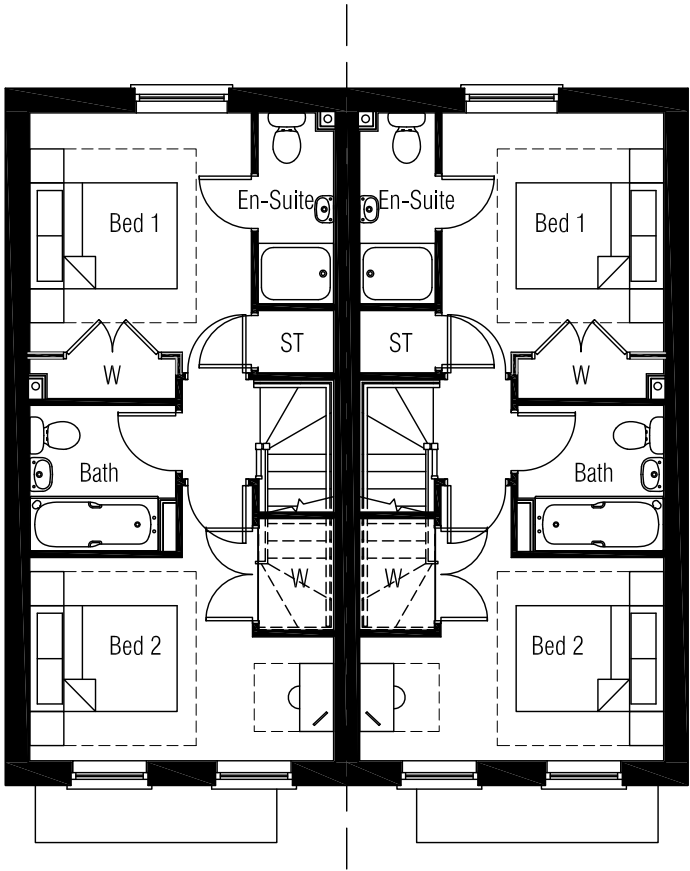

First Floor Plan

 

Project:


LAND OFF FELLOWS GARDENS,
YAPTON, WEST SUSSEX

Drawing Title:

TYPE H03
FLOOR PLANS

Client:

Bellway
Wessex

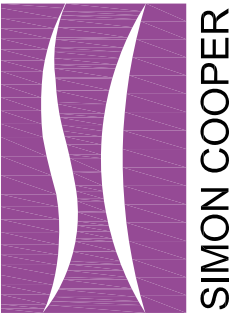

Simon Cooper Associates Limited,
Connaught House, 22/24 Guildford Road, Bagshot, GU19 5JN
Telephone 01276 450039
info@simoncooper.net www.simoncooper.net

Drg No: 48-1963-H03-002

Scale @ A3: 1:100

Rev: A



Front Elevation

Side Elevation



Rear Elevation


PLOTS 11-12 (AS)

Drawn by : SLT Checked by :SJC

Date: JANUARY 2014

This drawing and the works depicted are the copyright of Simon Cooper Associates Ltd. and may not be reproduced or amended except by written permission. No liability will be accepted for amendments made by other persons.

Revisions			
Rev	Date	Drawn	Checked
A	19.02.14	SLT	SJC
DETAILS ADDED			
B	03.03.14	SLT	SJC
ROOD BARN HIPPED			

 

Project:


LAND OFF FELLOWS GARDENS,
YAPTON, WEST SUSSEX

Drawing Title:

TYPE H03
ELEVATIONS

Client:

Bellway
Wessex

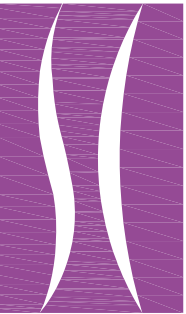 **SIMON COOPER**

Simon Cooper Associates Limited,
Connaught House, 22/24 Guildford Road, Bagshot, GU19 5JN
Telephone 01276 450039
info@simoncooper.net www.simoncooper.net

Drg No: 48-1963-H03-003

Scale @ A3: 1:100 Rev: **B**

PLOTS 11-12 (AS)


Drawn by : SLT Checked by :SJC

Date: JANUARY 2014


This drawing and the works depicted
are the copyright of Simon Cooper
Associates Ltd. and may not be
reproduced or amended except by written permission.
No liability will be accepted for amendments made by
other persons.

Revisions


Rev	Date	Drawn	Checked
-----	------	-------	---------

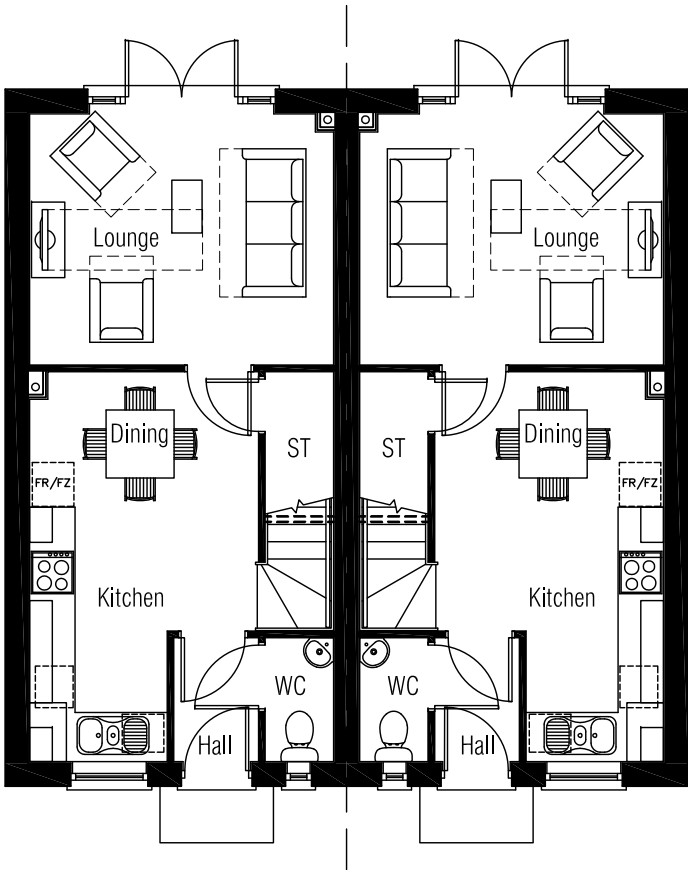

Ground Floor Plan

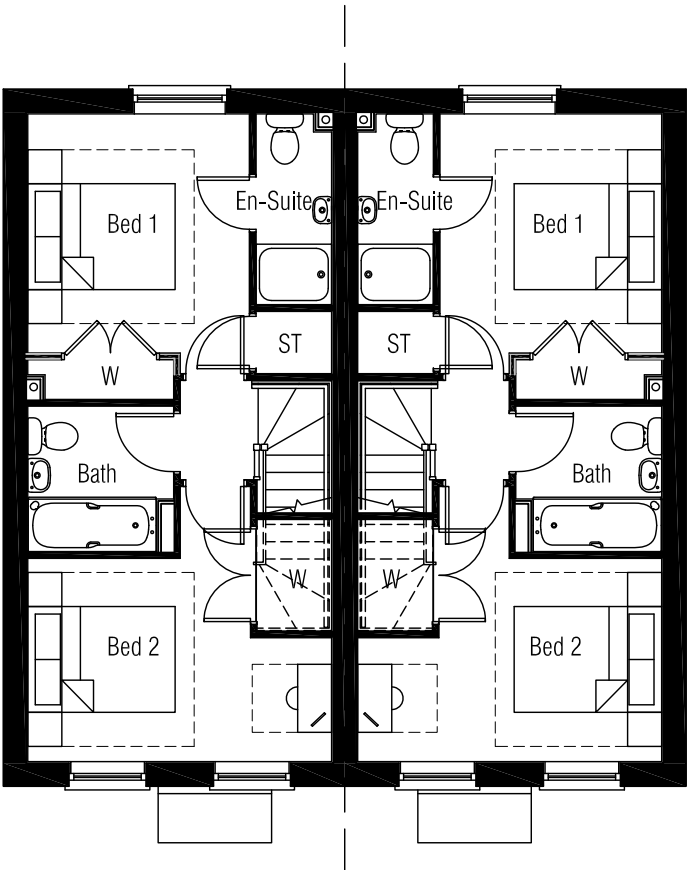

First Floor Plan

 

Project:

LAND OFF FELLOWS GARDENS,
YAPTON, WEST SUSSEX


Drawing Title:

TYPE H03
FLOOR PLANS

Client:

Bellway

Wessex

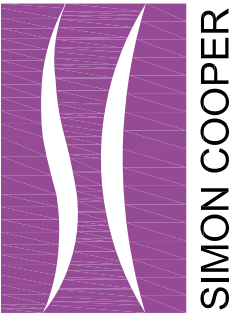

Simon Cooper Associates Limited,
Connaught House, 22/24 Guildford Road, Bagshot, GU19 5JN
Telephone 01276 450039
info@simoncooper.net www.simoncooper.net

Drg No: 48-1963-H03-004

Scale @ A3: 1:100

Rev:



Front Elevation

Side Elevation



Rear Elevation

Side Elevation

PLOTS 26 (AS), 30 (OPP) & 32 (OPP)

Drawn by : SLT Checked by :SJC

Date: JANUARY 2014

This drawing and the works depicted are the copyright of Simon Cooper Associates Ltd. and may not be reproduced or amended except by written permission. No liability will be accepted for amendments made by other persons.

Revisions


Rev	Date	Drawn	Checked
-----	------	-------	---------

A	19.02.14	SLT	SJC
---	----------	-----	-----

DETAILS ADDED

B	03.03.14	SLT	SJC
---	----------	-----	-----

FEATURE BAND ADDED AND PORCH CHANGED

 

Scale 1:100

Project:


LAND OFF FELLOWS GARDENS,
YAPTON, WEST SUSSEX

Drawing Title:

TYPE H06
ELEVATIONS

Client:

Bellway
Wessex

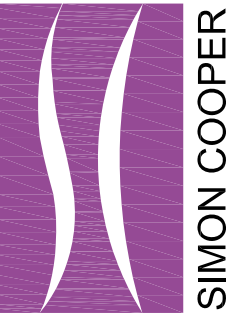


Simon Cooper Associates Limited,
Connaught House, 22/24 Guildford Road, Bagshot, GU19 5JN
Telephone 01276 450039
info@simoncooper.net www.simoncooper.net

Drg No: 48-1963-H06-001

Scale @ A3: 1:100


Rev:

B

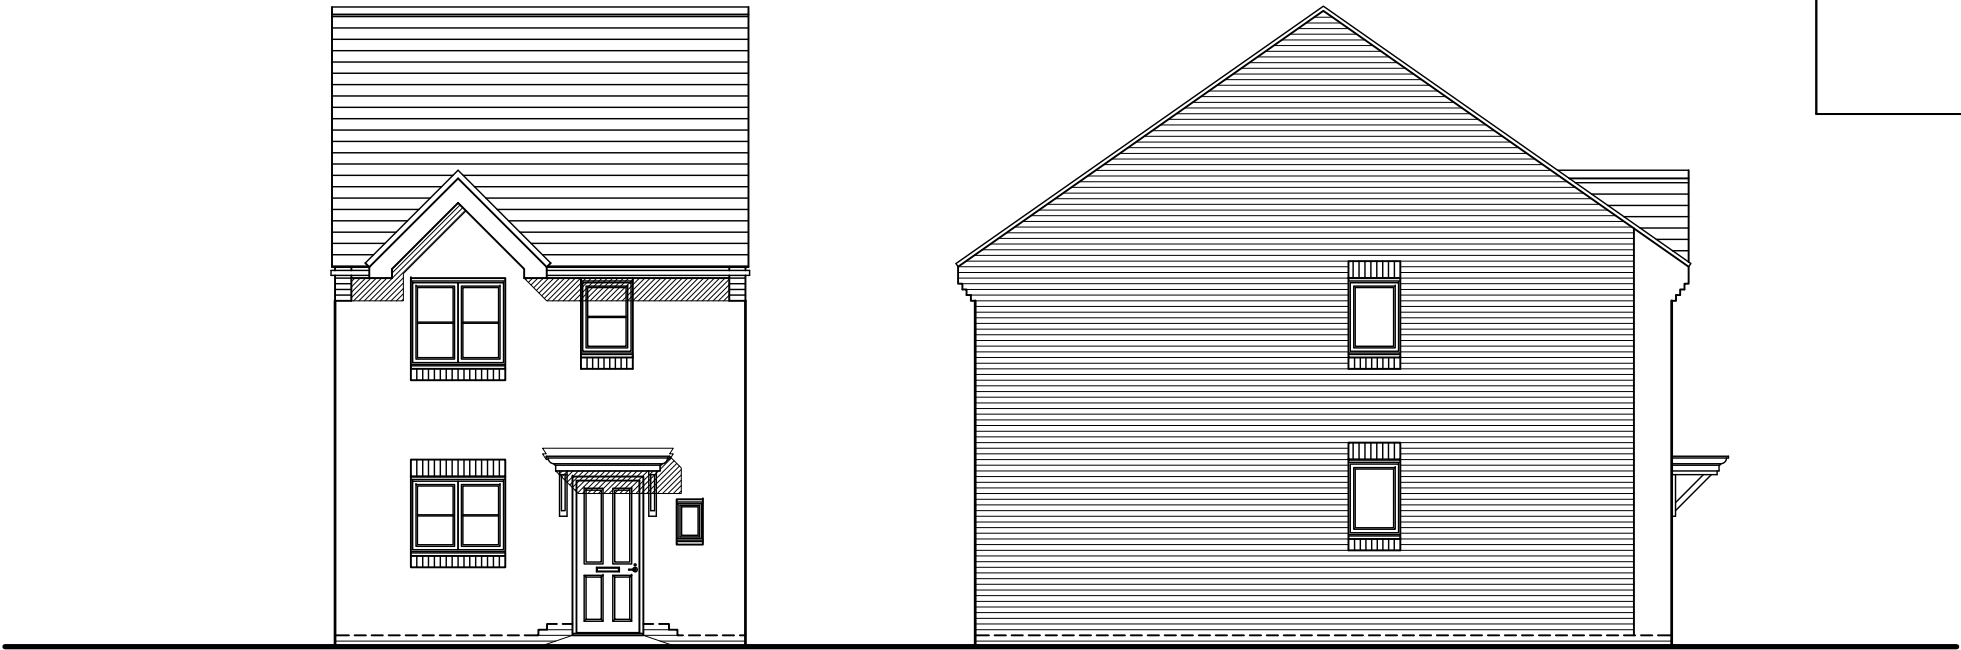

Front Elevation

Side Elevation

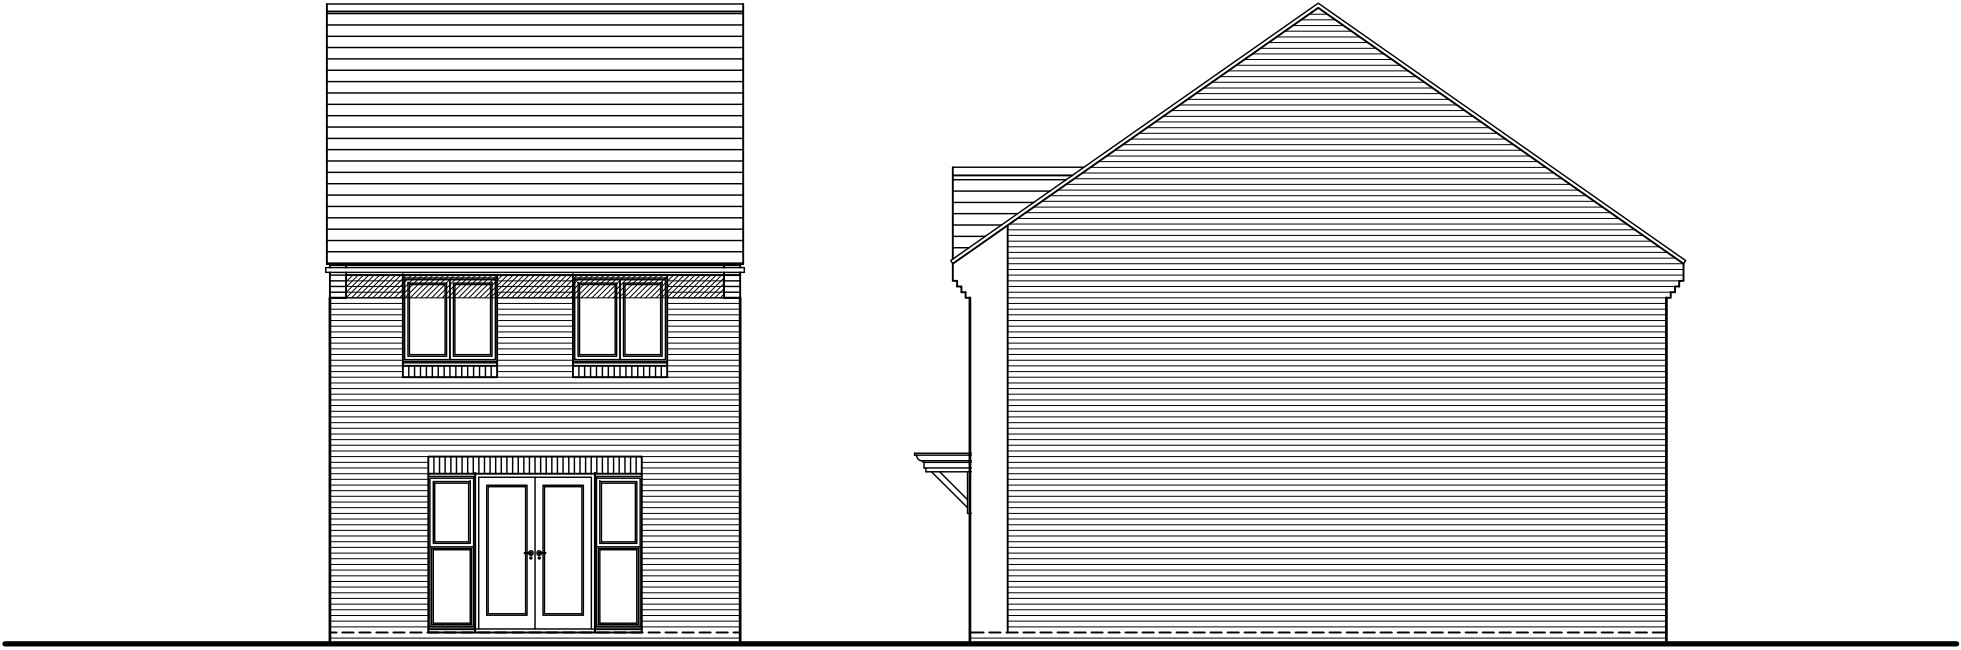

Rear Elevation

Side Elevation

PLOTS 27 (OPP) & 31 (AS)


Drawn by : SLT Checked by :SJC

Date: JANUARY 2014

This drawing and the works depicted are the copyright of Simon Cooper Associates Ltd. and may not be reproduced or amended except by written permission. No liability will be accepted for amendments made by other persons.

Revisions

Rev	Date	Drawn	Checked
A	19.02.14	SLT	SJC
DETAILS ADDED			

 


Project:

LAND OFF FELLOWS GARDENS,
YAPTON, WEST SUSSEX

Drawing Title:

TYPE H06
ELEVATIONS

Client:

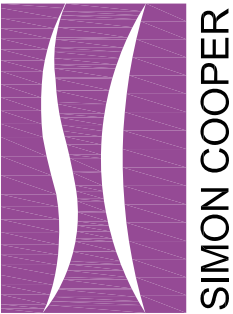

Simon Cooper Associates Limited,
Connaught House, 22/24 Guildford Road, Bagshot, GU19 5JN
Telephone 01276 450039
info@simoncooper.net www.simoncooper.net

Drg No: 48-1963-H06-002

Scale @ A3: 1:100

Rev: A

PLOTS 26 (AS), 27 (OPP), 30 (OPP),
31 (AS) & 32 (OPP)


Drawn by : SLT Checked by :SJC

Date: JANUARY 2014


This drawing and the works depicted
are the copyright of Simon Cooper
Associates Ltd. and may not be
reproduced or amended except by written permission.
No liability will be accepted for amendments made by
other persons.

Revisions


Rev	Date	Drawn	Checked
-----	------	-------	---------

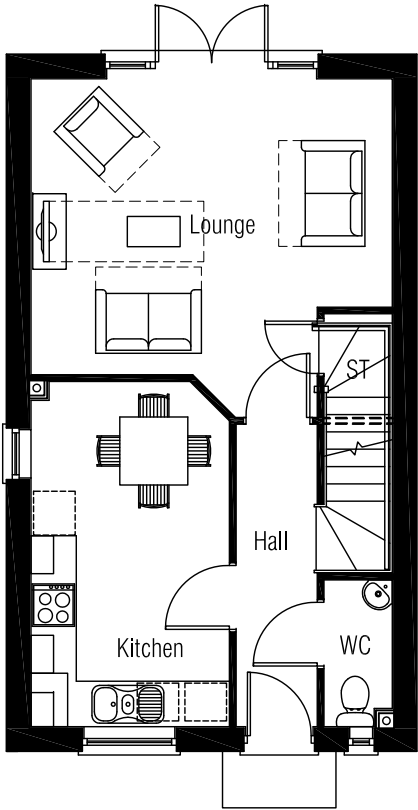

Ground Floor Plan

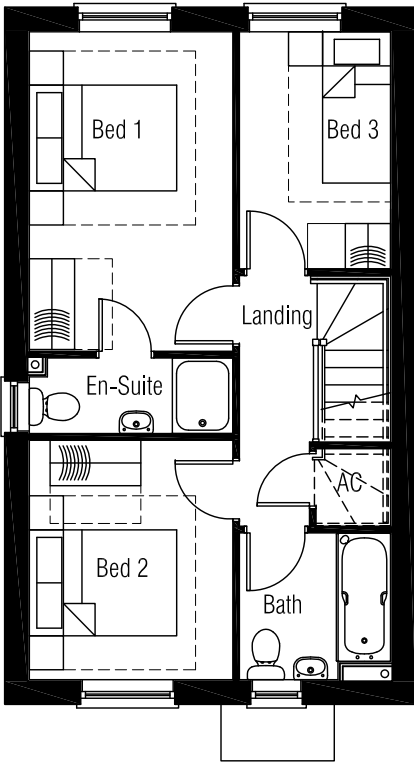

First Floor Plan

 


Project:

LAND OFF FELLOWS GARDENS,
YAPTON, WEST SUSSEX

Drawing Title:

TYPE H06
FLOOR PLANS

Client:

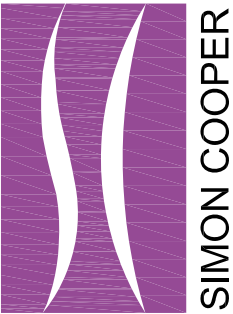

Simon Cooper Associates Limited,
Connaught House, 22/24 Guildford Road, Bagshot, GU19 5JN
Telephone 01276 450039
info@simoncooper.net www.simoncooper.net

Drg No: 48-1963-H06-003

Scale @ A3: 1:100

Rev:

PLOTS 6-7 (AS)

Drawn by : SLT Checked by :SJC

Date: JANUARY 2014

This drawing and the works depicted are the copyright of Simon Cooper Associates Ltd. and may not be reproduced or amended except by written permission. No liability will be accepted for amendments made by other persons.

Revisions


Rev	Date	Drawn	Checked
-----	------	-------	---------

A	19.02.14	SLT	SJC
---	----------	-----	-----

DETAILS ADDED

B	03.03.14	SLT	SJC
---	----------	-----	-----

FEATURE BAND ADDED, PORCH CHANGED AND ROOF BARN HIPPED

 

Scale 1:100


Project:

LAND OFF FELLOWS GARDENS,
YAPTON, WEST SUSSEX

Drawing Title:

TYPE H06
ELEVATIONS

Client:

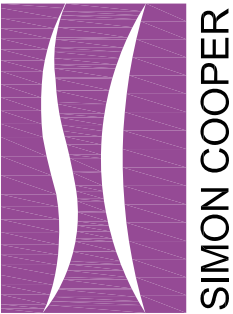

Simon Cooper Associates Limited,
Connaught House, 22/24 Guildford Road, Bagshot, GU19 5JN
Telephone 01276 450039
info@simoncooper.net www.simoncooper.net

Drg No: 48-1963-H06-004


Scale @ A3: 1:100

Rev:

B



Front Elevation

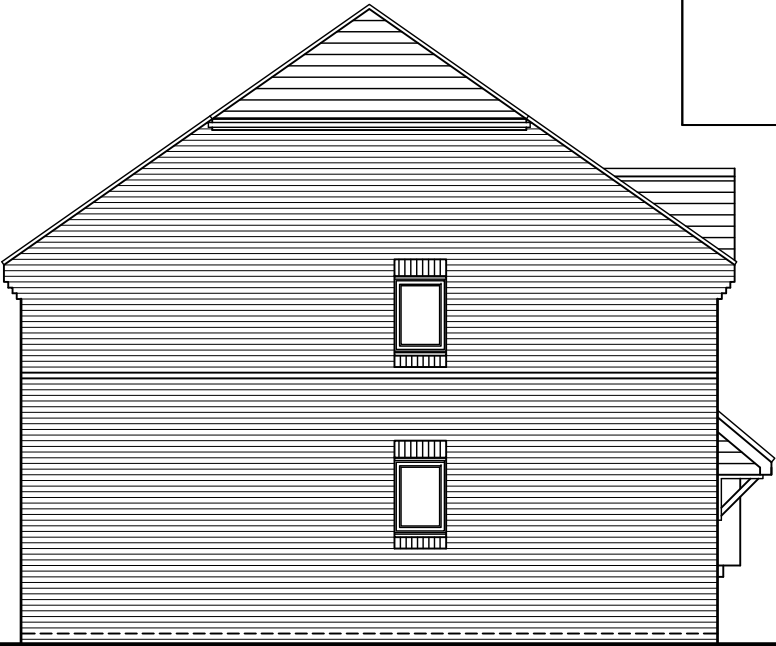

Side Elevation



Rear Elevation



Front Elevation

Side Elevation



Rear Elevation


PLOTS 4-5 (AS)

Drawn by : SLT Checked by :SJC

Date: JANUARY 2014

This drawing and the works depicted are the copyright of Simon Cooper Associates Ltd. and may not be reproduced or amended except by written permission. No liability will be accepted for amendments made by other persons.

Revisions			
Rev	Date	Drawn	Checked
A	19.02.14	SLT	SJC
DETAILS ADDED			
B	03.03.14	SLT	SJC
ROOF BARN HIPPED			

 

Project:


LAND OFF FELLOWS GARDENS,
YAPTON, WEST SUSSEX

Drawing Title:

TYPE H06
ELEVATIONS

Client:

Bellway
Wessex

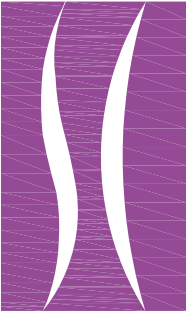SIMON COOPER

Simon Cooper Associates Limited,
Connaught House, 22/24 Guildford Road, Bagshot, GU19 5JN
Telephone 01276 450039
info@simoncooper.net www.simoncooper.net

Drg No: 48-1963-H06-005

Scale @ A3: 1:100 Rev: **B**

PLOTS 4-5 (AS) & 6-7 (AS)


Drawn by : SLT Checked by :SJC

Date: JANUARY 2014


This drawing and the works depicted
are the copyright of Simon Cooper
Associates Ltd. and may not be
reproduced or amended except by written permission.
No liability will be accepted for amendments made by
other persons.

Revisions


Rev	Date	Drawn	Checked
-----	------	-------	---------

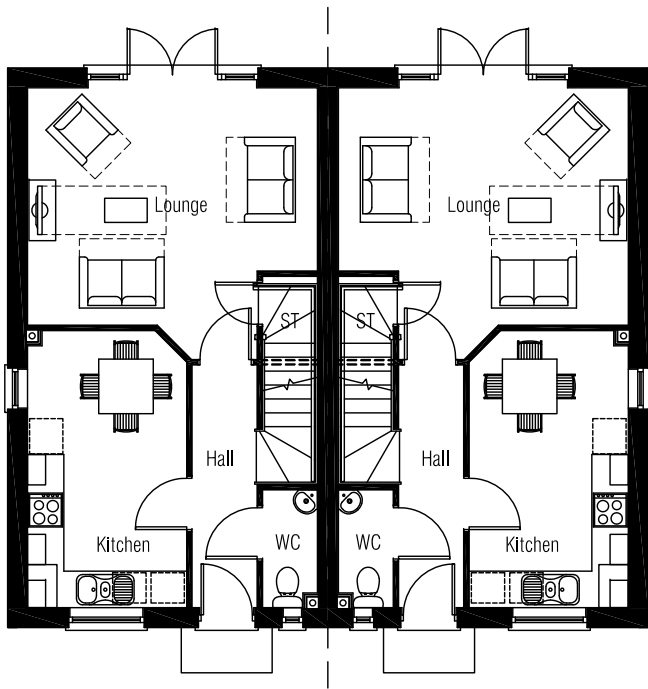

Ground Floor Plan

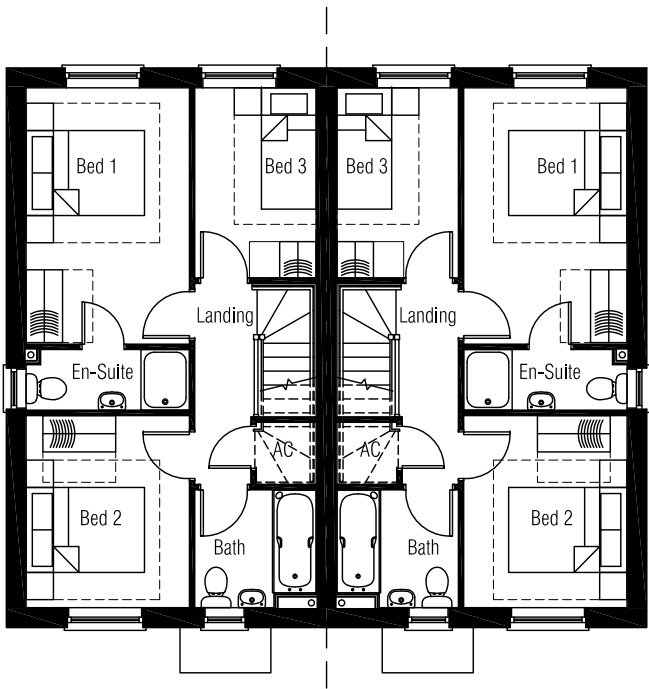

First Floor Plan

 


Project:

LAND OFF FELLOWS GARDENS,
YAPTON, WEST SUSSEX

Drawing Title:

TYPE H06
FLOOR PLANS

Client:

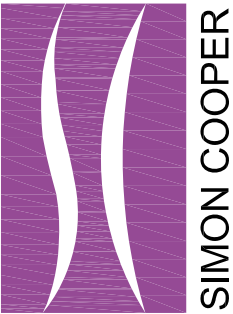

Simon Cooper Associates Limited,
Connaught House, 22/24 Guildford Road, Bagshot, GU19 5JN
Telephone 01276 450039
info@simoncooper.net www.simoncooper.net

Drg No: 48-1963-H06-006

Scale @ A3: 1:100

Rev:



Front Elevation

Side Elevation



Rear Elevation

Side Elevation

PLOTS 28 (AS), 29 (AS) & 33 (AS)

Drawn by : SLT Checked by :SJC

Date: JANUARY 2014

This drawing and the works depicted are the copyright of Simon Cooper Associates Ltd. and may not be reproduced or amended except by written permission. No liability will be accepted for amendments made by other persons.


Revisions

Rev	Date	Drawn	Checked
A	19.02.14	SLT	SJC

DETAILS ADDED

B	03.03.14	SLT	SJC
---	----------	-----	-----

POSITION OF EN-SUITE WINDOW AND ROOF ALTERED

 

Project:


LAND OFF FELLOWS GARDENS,
YAPTON, WEST SUSSEX

Drawing Title:

TYPE H07
ELEVATIONS

Client:

Bellway
Wessex

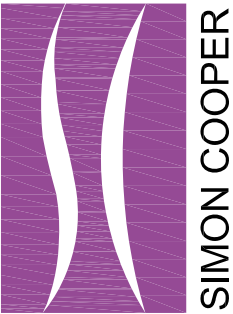

Simon Cooper Associates Limited,
Connaught House, 22/24 Guildford Road, Bagshot, GU19 5JN
Telephone 01276 450039
info@simoncooper.net www.simoncooper.net

Drg No: 48-1963-H07-001

Scale @ A3: 1:100

Rev:

B

PLOTS 28 (AS), 29 (AS) & 33 (AS)

Drawn by : SLT Checked by :SJC

Date: JANUARY 2014


This drawing and the works depicted are the copyright of Simon Cooper Associates Ltd. and may not be reproduced or amended except by written permission. No liability will be accepted for amendments made by other persons.

Revisions


Rev	Date	Drawn	Checked
A	19.02.14	SLT	SJC
DETAILS ADDED			

B	03.03.14	SLT	SJC
---	----------	-----	-----


POSITION OF EN-SUITE WINDOW ALTERED

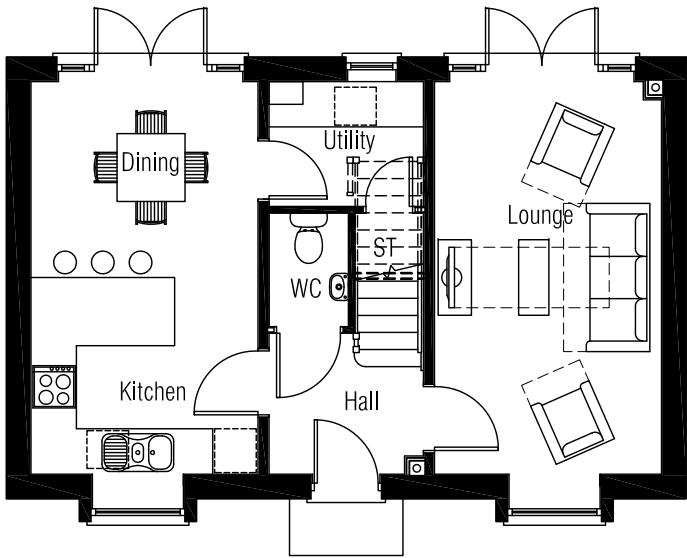

Ground Floor Plan

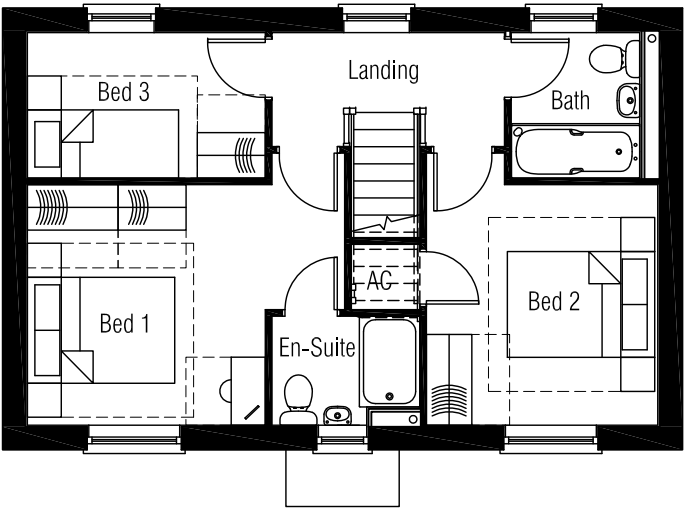

First Floor Plan

 


Project:

LAND OFF FELLOWS GARDENS,
YAPTON, WEST SUSSEX

Drawing Title:

TYPE H07
FLOOR PLANS

Client:

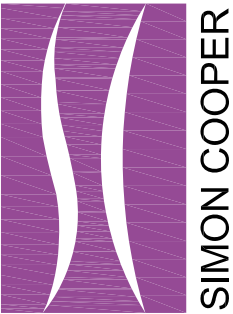

Simon Cooper Associates Limited,
Connaught House, 22/24 Guildford Road, Bagshot, GU19 5JN
Telephone 01276 450039
info@simoncooper.net www.simoncooper.net

Drg No: 48-1963-H07-002


Scale @ A3: 1:100

Rev: B



Front Elevation

Side Elevation

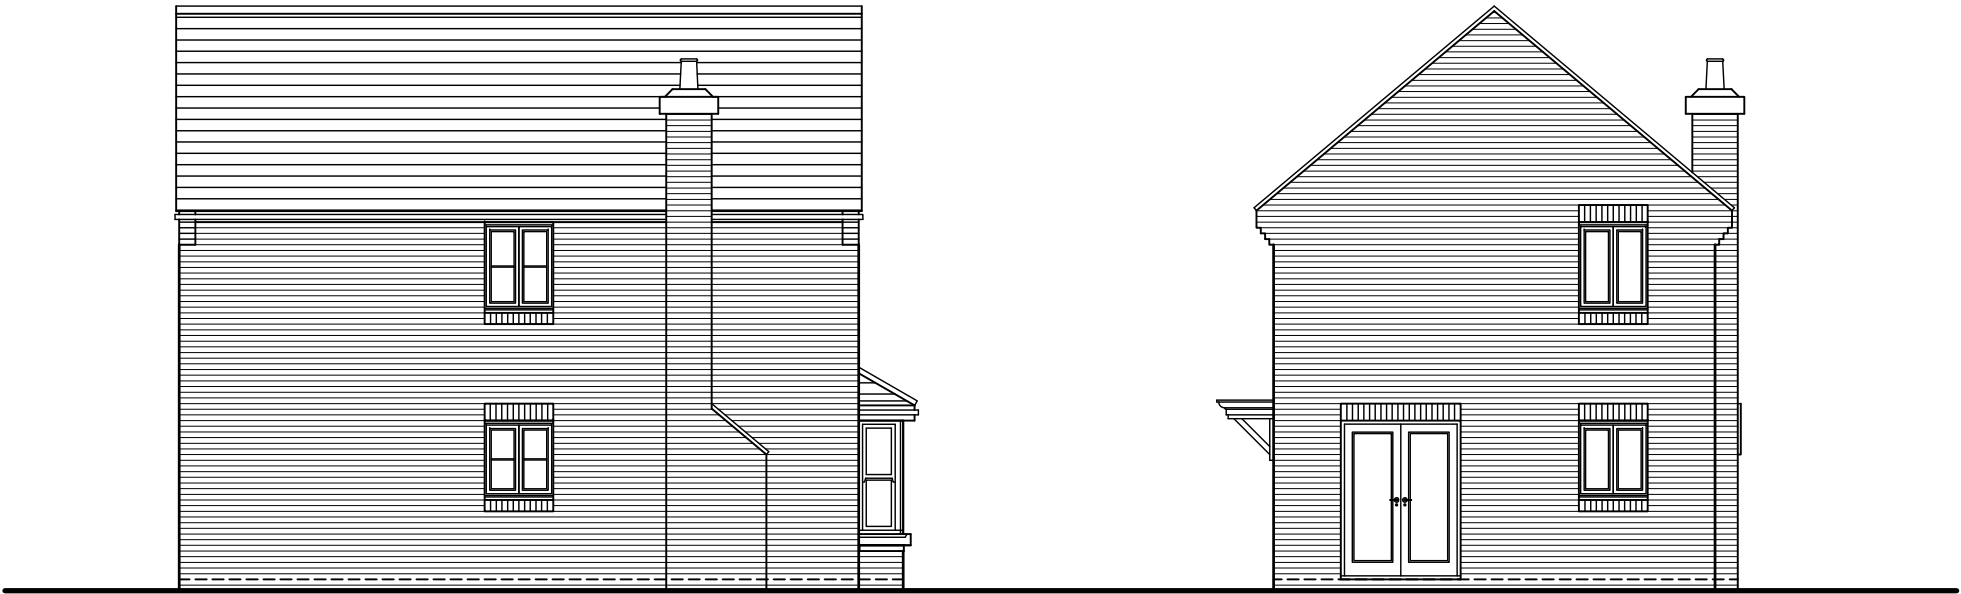

Rear Elevation

Side Elevation

PLOT 2 (AS)

Drawn by : SLT Checked by :SJC

Date: JANUARY 2014

This drawing and the works depicted are the copyright of Simon Cooper Associates Ltd. and may not be reproduced or amended except by written permission. No liability will be accepted for amendments made by other persons.


Revisions

Rev	Date	Drawn	Checked
A	19.02.14	SLT	SJC

DETAILS ADDED

B	03.03.14	SLT	SJC
---	----------	-----	-----

FALSE CHIMNEY ADDED

 


Project:

LAND OFF FELLOWS GAREDENS,
YAPTON, WEST SUSSEX

Drawing Title:

TYPE H08
ELEVATIONS

Client:

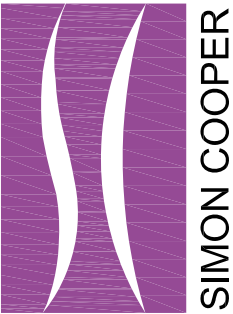

Simon Cooper Associates Limited,
Connaught House, 22/24 Guildford Road, Bagshot, GU19 5JN
Telephone 01276 450039
info@simoncooper.net www.simoncooper.net

Drg No: 48-1963-H08-001

Scale @ A3: 1:100

Rev:

B

PLOT 2 (AS)

Drawn by : SLT Checked by :SJC


Date: JANUARY 2014

This drawing and the works depicted are the copyright of Simon Cooper Associates Ltd. and may not be reproduced or amended except by written permission. No liability will be accepted for amendments made by other persons.

Revisions

Rev	Date	Drawn	Checked
A	19.02.14	SLT	SJC
DETAILS ADDED			

B	03.03.14	SLT	SJC
FALSE CHIMNEY ADDED			

 


Project:

LAND OFF FELLOWS GARDENS,
YAPTON, WEST SUSSEX

Drawing Title:

TYPE H08
FLOOR PLANS

Client:

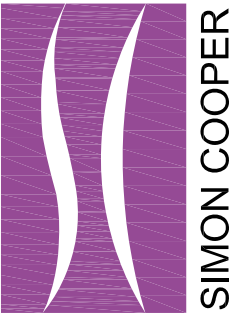


Simon Cooper Associates Limited,
Connaught House, 22/24 Guildford Road, Bagshot, GU19 5JN
Telephone 01276 450039
info@simoncooper.net www.simoncooper.net


Drg No: 48-1963-H08-002

Scale @ A3: 1:100


Rev: B

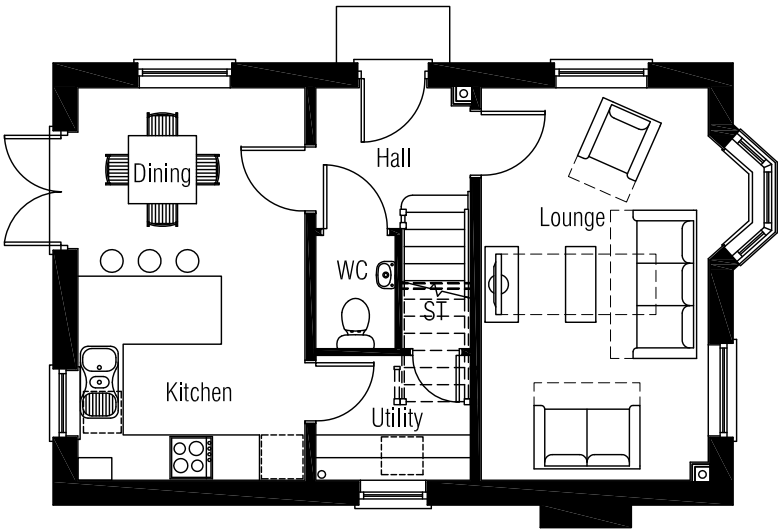

Ground Floor Plan

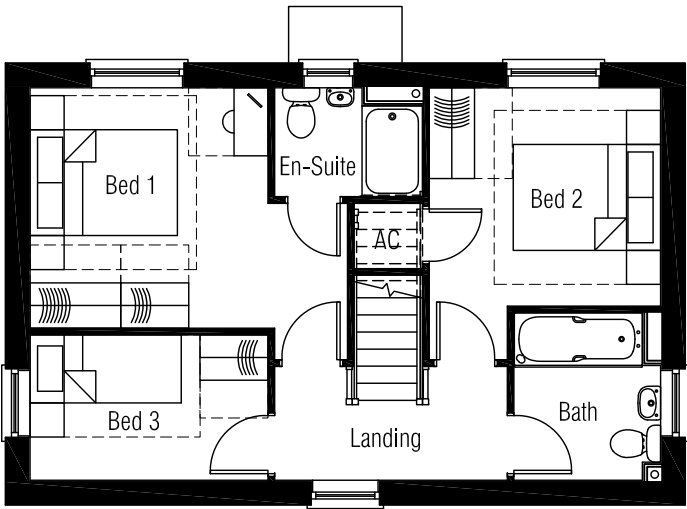


First Floor Plan

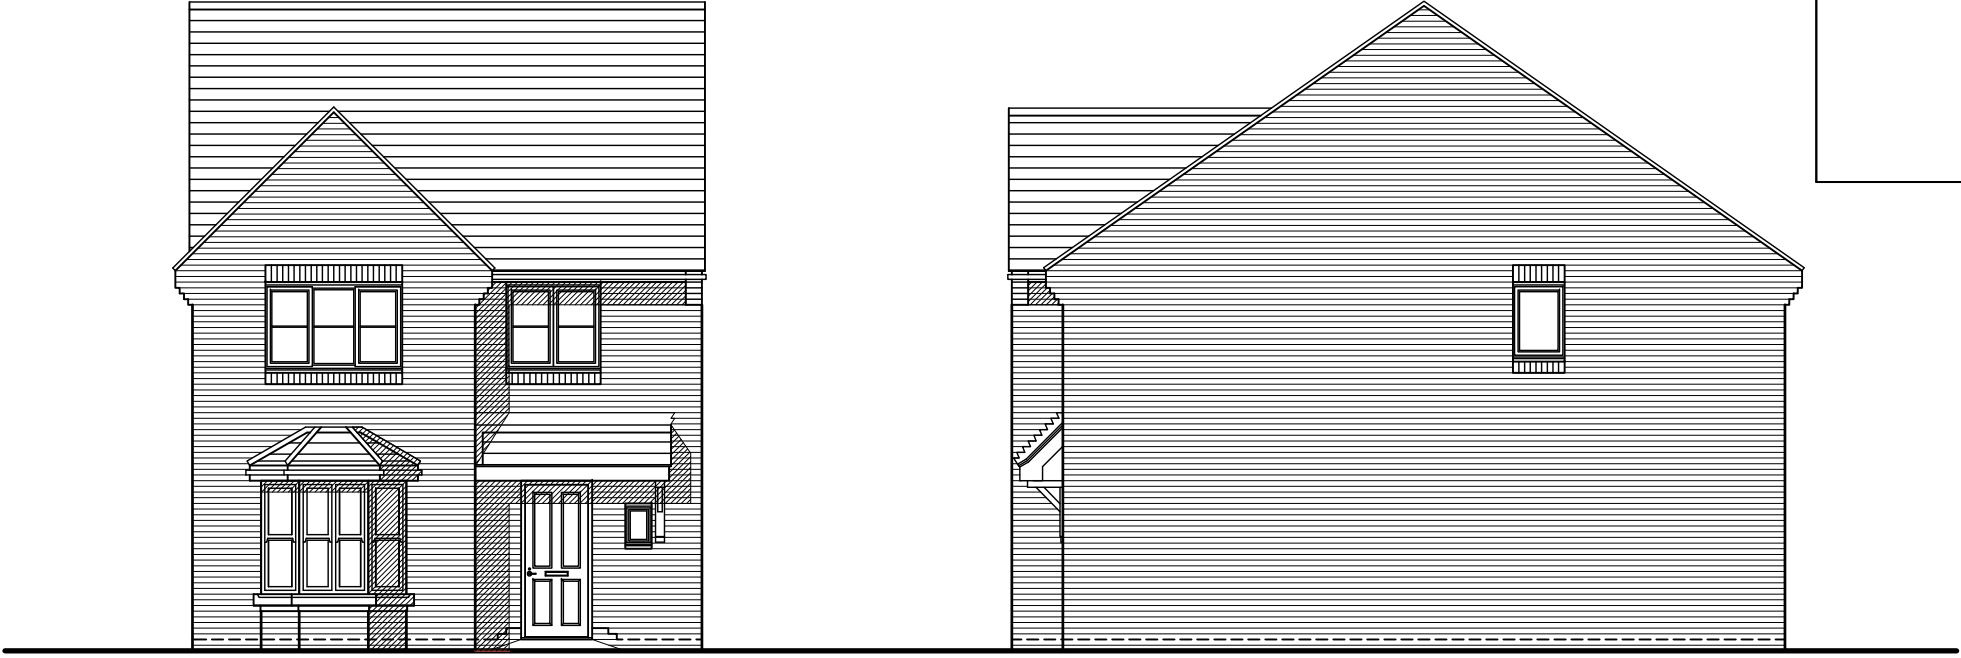

Front Elevation

Side Elevation

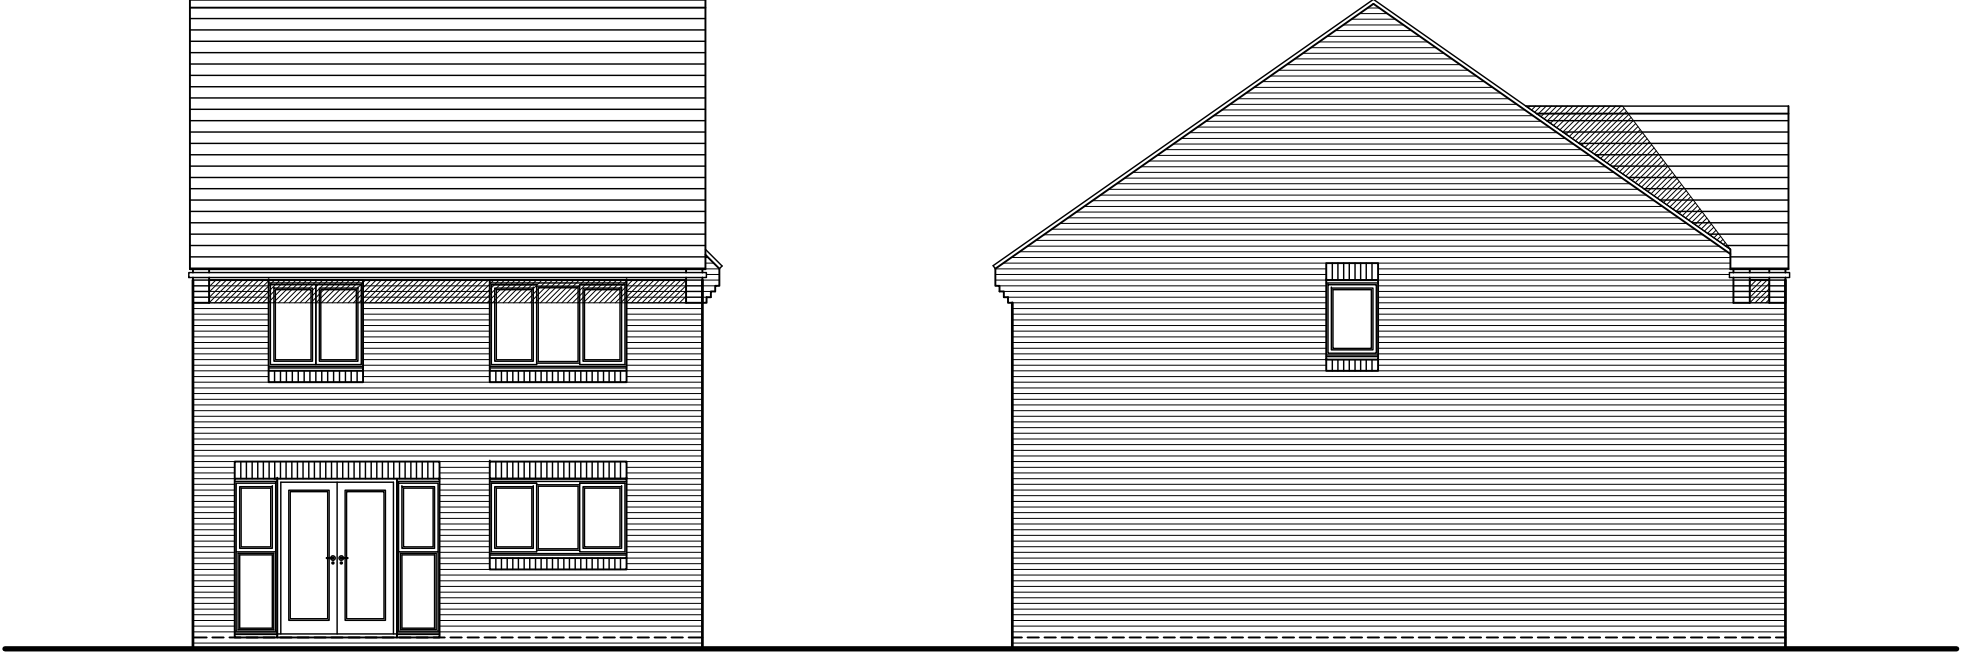

Rear Elevation

Side Elevation


PLOT 22 (AS) & 34 (OPP)

Drawn by : SLT Checked by :SJC

Date: JANUARY 2014

This drawing and the works depicted are the copyright of Simon Cooper Associates Ltd. and may not be reproduced or amended except by written permission. No liability will be accepted for amendments made by other persons.

Revisions			
Rev	Date	Drawn	Checked
A	19.02.14	SLT	SJC
DETAILS ADDED			

 

Project:


LAND OFF FELLOWS GARDENS,
YAPTON, WEST SUSSEX

Drawing Title:

TYPE H13
ELEVATIONS

Client:

Bellway
Wessex

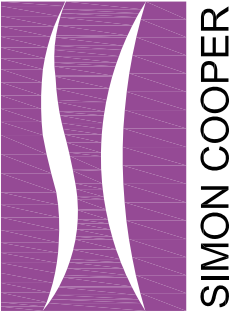

Simon Cooper Associates Limited,
Connaught House, 22/24 Guildford Road, Bagshot, GU19 5JN
Telephone 01276 450039
info@simoncooper.net www.simoncooper.net

Drg No: 48-1963-H13-001

Scale @ A3: 1:100 Rev: **A**

PLOT 34 (OPP)


Drawn by : SLT Checked by :SJC

Date: JANUARY 2014


This drawing and the works depicted are the copyright of Simon Cooper Associates Ltd. and may not be reproduced or amended except by written permission. No liability will be accepted for amendments made by other persons.

Revisions


Rev	Date	Drawn	Checked
A	19.02.14	SLT	SJC
DETAILS ADDED			

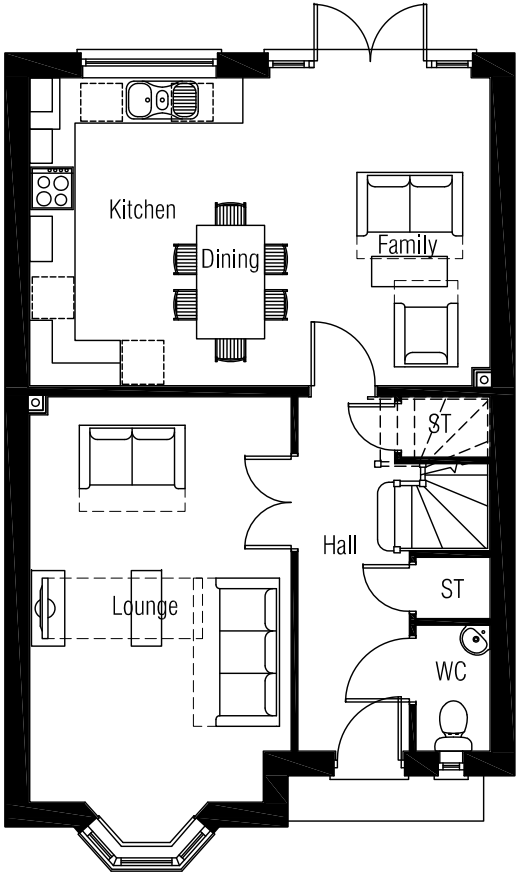

Ground Floor Plan

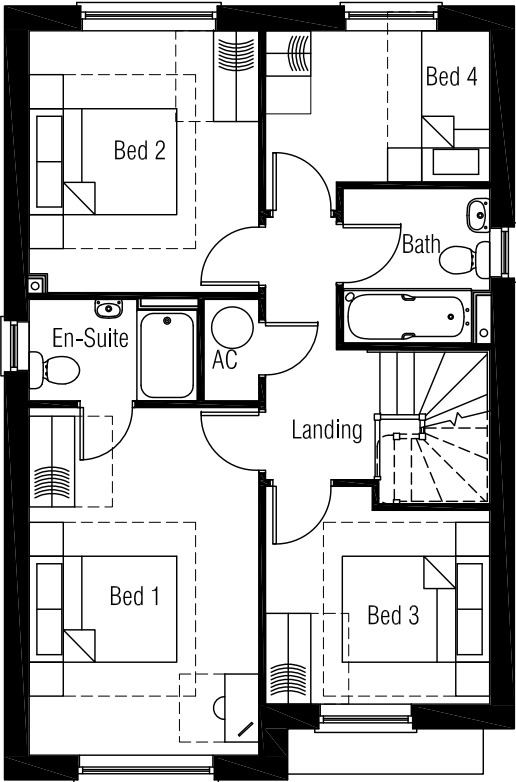

First Floor Plan

 

Scale 1:100

Project:

LAND OFF FELLOWS GARDENS,
YAPTON, WEST SUSSEX


Drawing Title:

TYPE H13
FLOOR PLANS

Client:

Bellway

Wessex

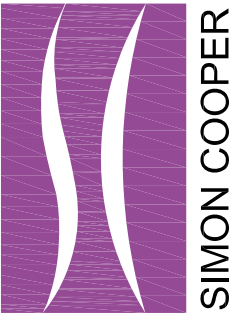


Simon Cooper Associates Limited,
Connaught House, 22/24 Guildford Road, Bagshot, GU19 5JN
Telephone 01276 450039
info@simoncooper.net www.simoncooper.net

Drg No: 48-1963-H13-002


Scale @ A3: 1:100

Rev: A

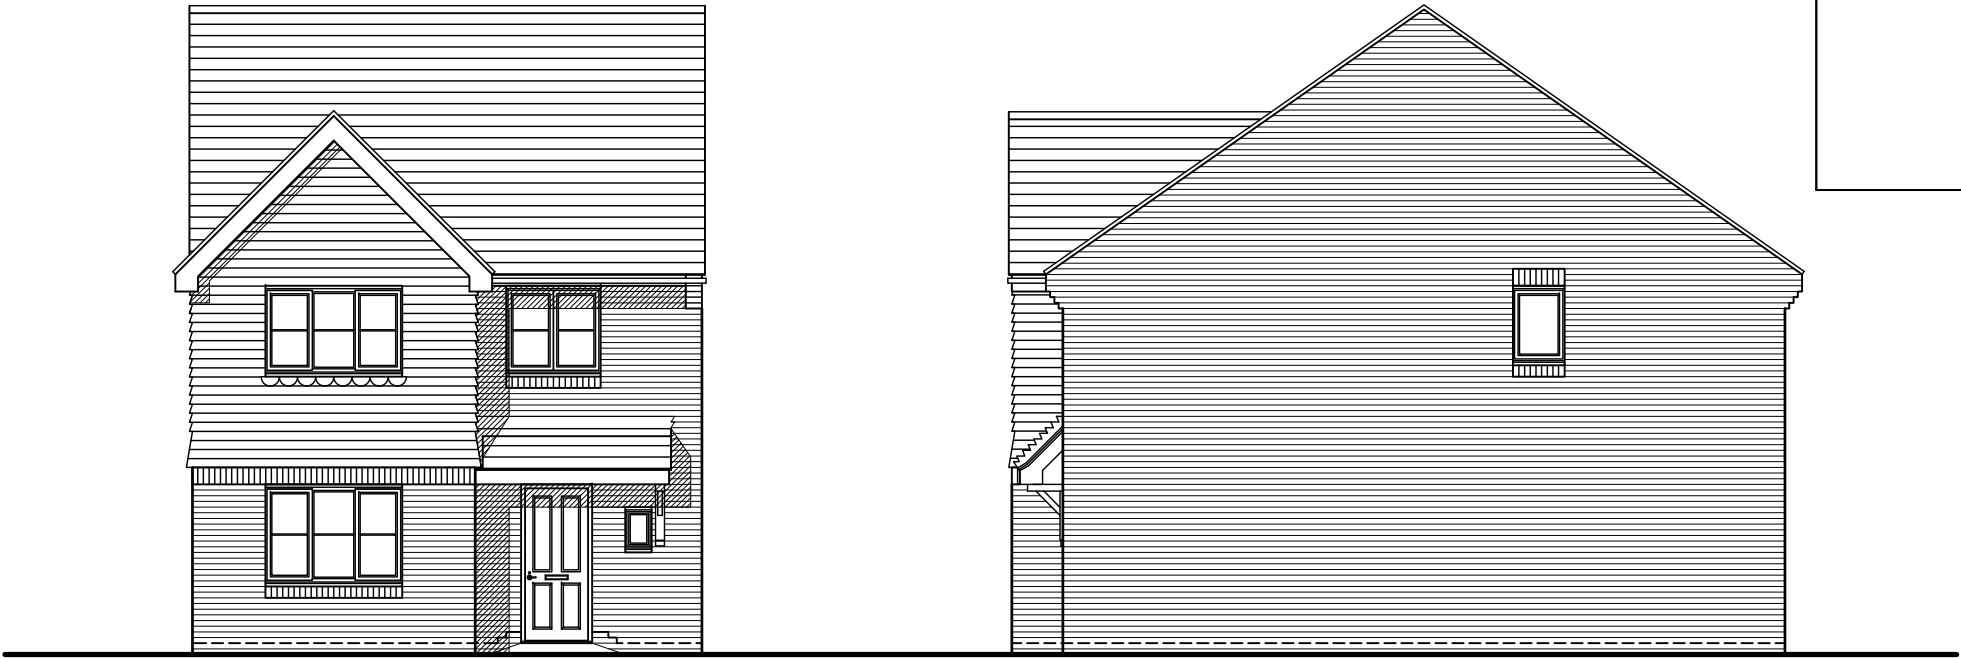

Front Elevation

Side Elevation

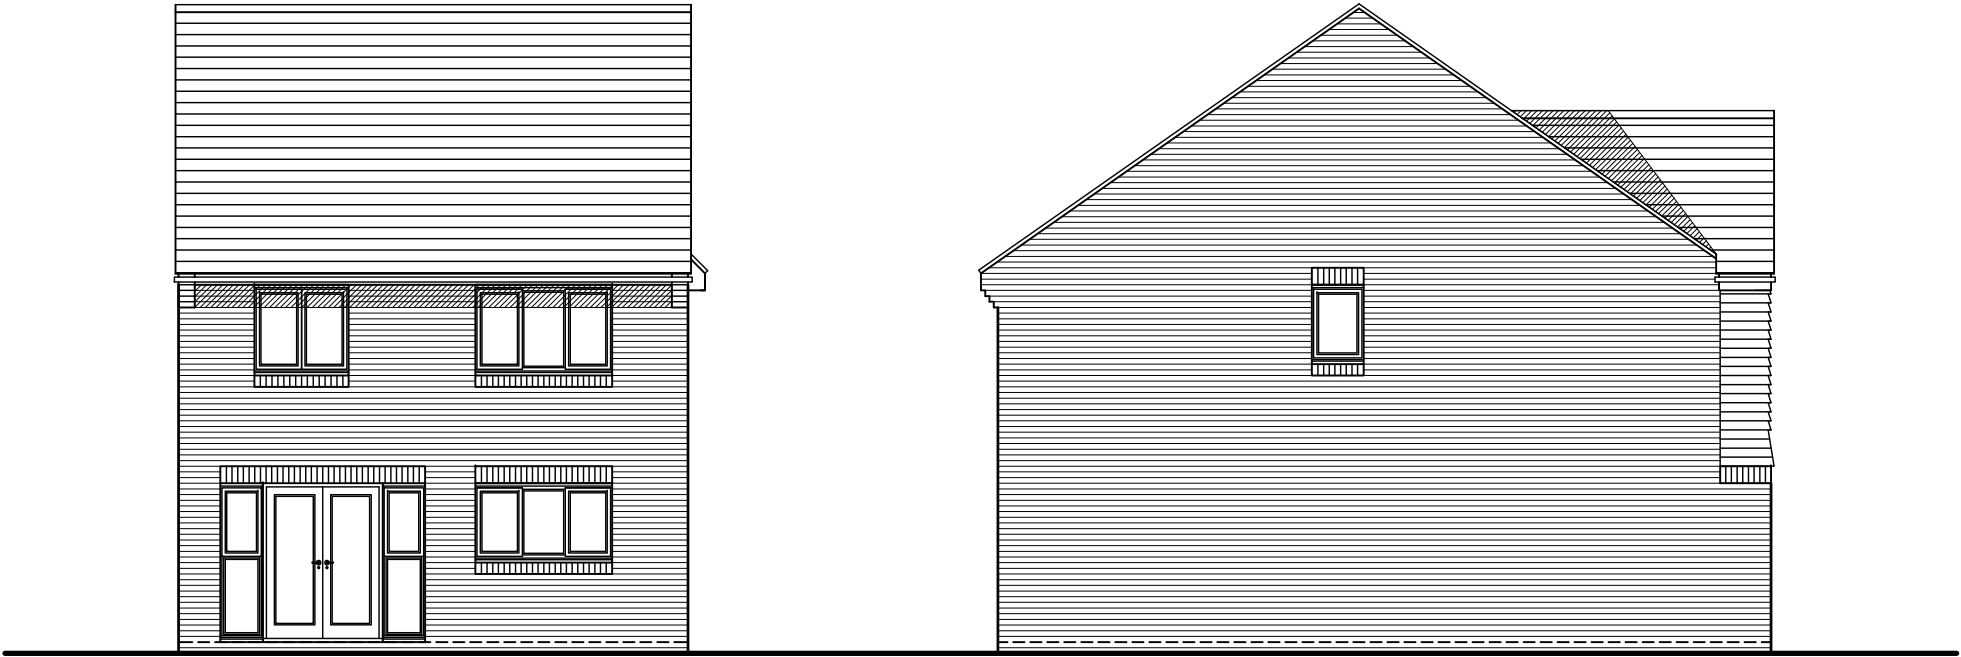

Rear Elevation

Side Elevation

PLOTS 1 (OPP) & 25 (OPP)


Drawn by : SLT Checked by :SJC

Date: JANUARY 2014

This drawing and the works depicted are the copyright of Simon Cooper Associates Ltd. and may not be reproduced or amended except by written permission. No liability will be accepted for amendments made by other persons.

Revisions

Rev	Date	Drawn	Checked
-----	------	-------	---------

 

Scale 1:100


Project:

LAND OFF FELLOWS GARDENS,
YAPTON, WEST SUSSEX

Drawing Title:

TYPE H13
ELEVATIONS

Client:

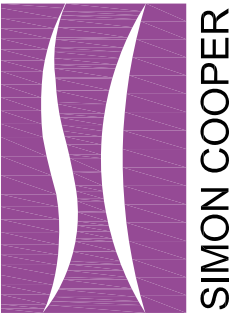


Simon Cooper Associates Limited,
Connaught House, 22/24 Guildford Road, Bagshot, GU19 5JN
Telephone 01276 450039
info@simoncooper.net www.simoncooper.net


Drg No: 48-1963-H13-003

Scale @ A3: 1:100

Rev:

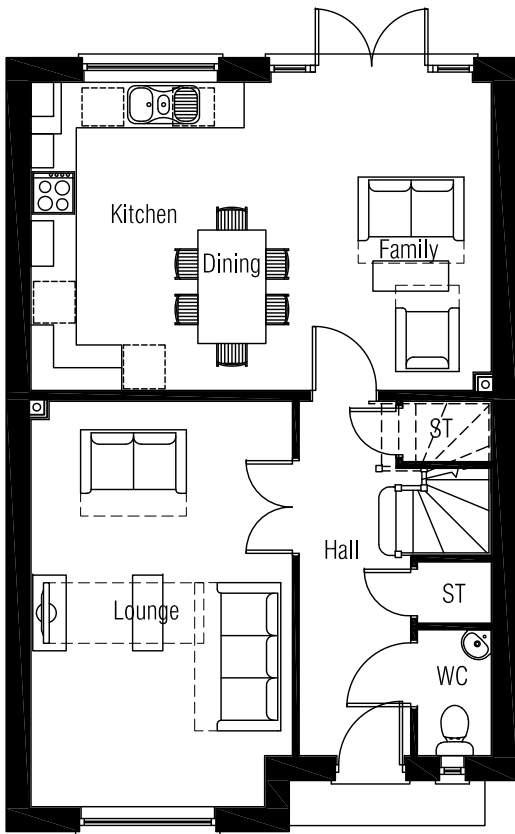

Ground Floor Plan

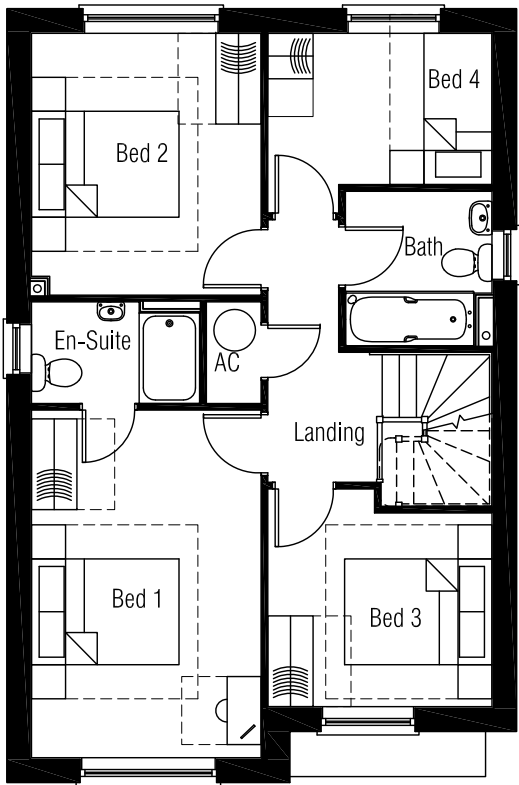

First Floor Plan

PLOTS 1 (OPP), 22 (AS) & 25 (OPP)


Drawn by : SLT Checked by :SJC

Date: JANUARY 2014

This drawing and the works depicted are the copyright of Simon Cooper Associates Ltd. and may not be reproduced or amended except by written permission. No liability will be accepted for amendments made by other persons.

Revisions

Rev	Date	Drawn	Checked
-----	------	-------	---------

 

Project:

LAND OFF FELLOWS GARDENS,
YAPTON, WEST SUSSEX


Drawing Title:

TYPE H13
FLOOR PLANS

Client:

Bellway

Wessex

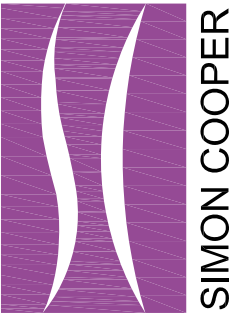


Simon Cooper Associates Limited,
Connaught House, 22/24 Guildford Road, Bagshot, GU19 5JN
Telephone 01276 450039
info@simoncooper.net www.simoncooper.net

Drg No: 48-1963-H13-004


Scale @ A3: 1:100

Rev:

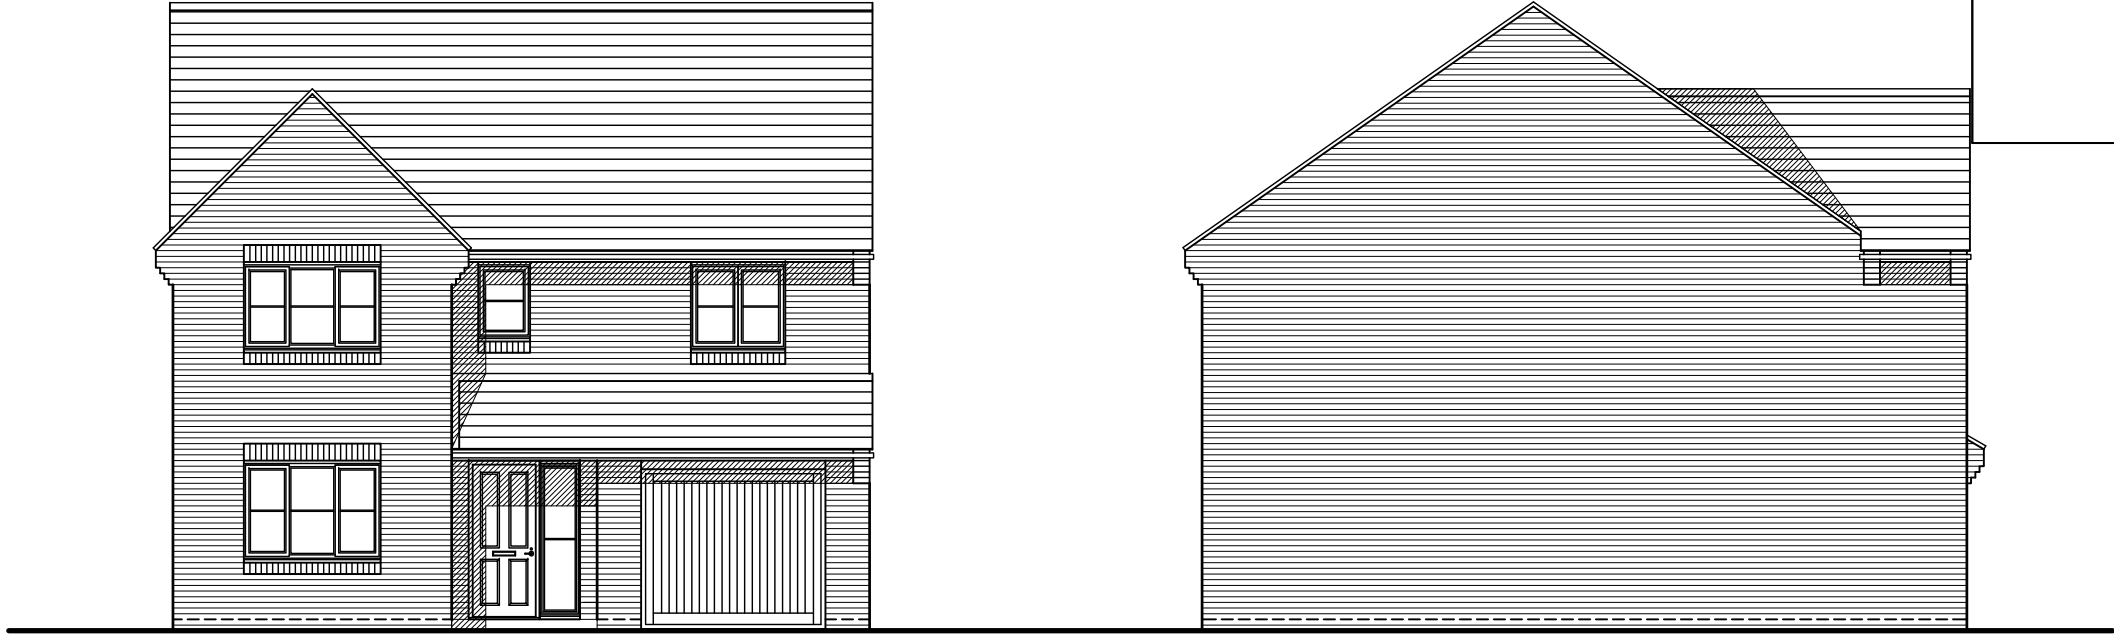

Front Elevation

Side Elevation

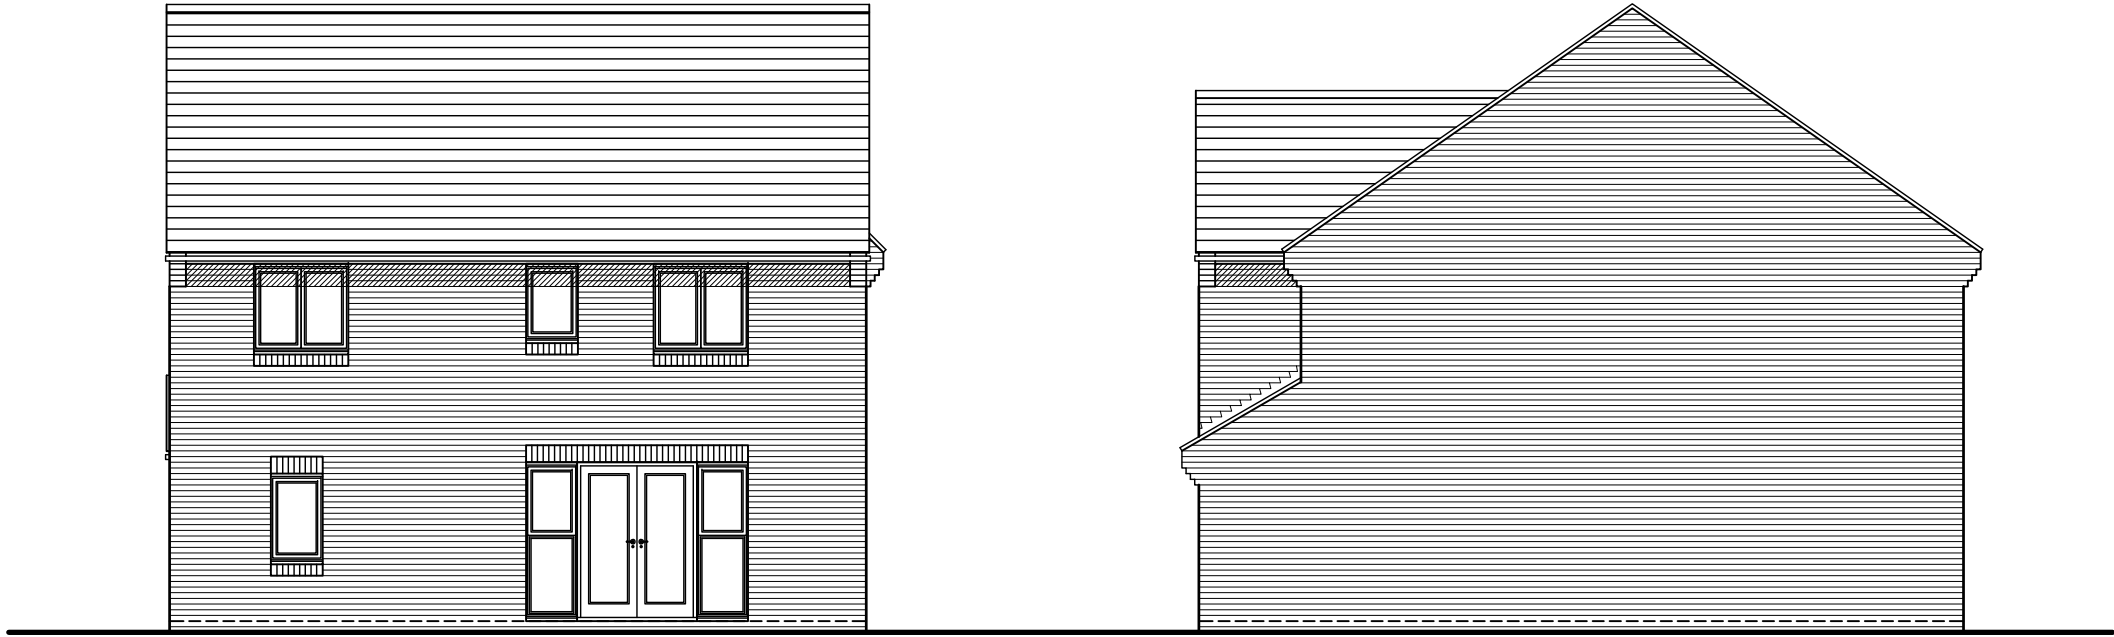

Rear Elevation

Side Elevation

PLOTS 23 (AS) & 24 (OPP)


Drawn by : SLT Checked by :SJC

Date: JANUARY 2014

This drawing and the works depicted are the copyright of Simon Cooper Associates Ltd. and may not be reproduced or amended except by written permission. No liability will be accepted for amendments made by other persons.

Revisions

Rev	Date	Drawn	Checked
-----	------	-------	---------

 

Project:


LAND OFF FELLOWS GARDENS,
YAPTON, WEST SUSSEX

Drawing Title:

TYPE H14
ELEVATIONS

Client:

Bellway
Wessex

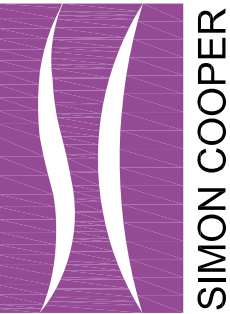

Simon Cooper Associates Limited,
Connaught House, 22/24 Guildford Road, Bagshot, GU19 5JN
Telephone 01276 450039
info@simoncooper.net www.simoncooper.net

Drg No: 48-1963-H14-001


Scale @ A3: 1:100

Rev:



Front Elevation

Side Elevation

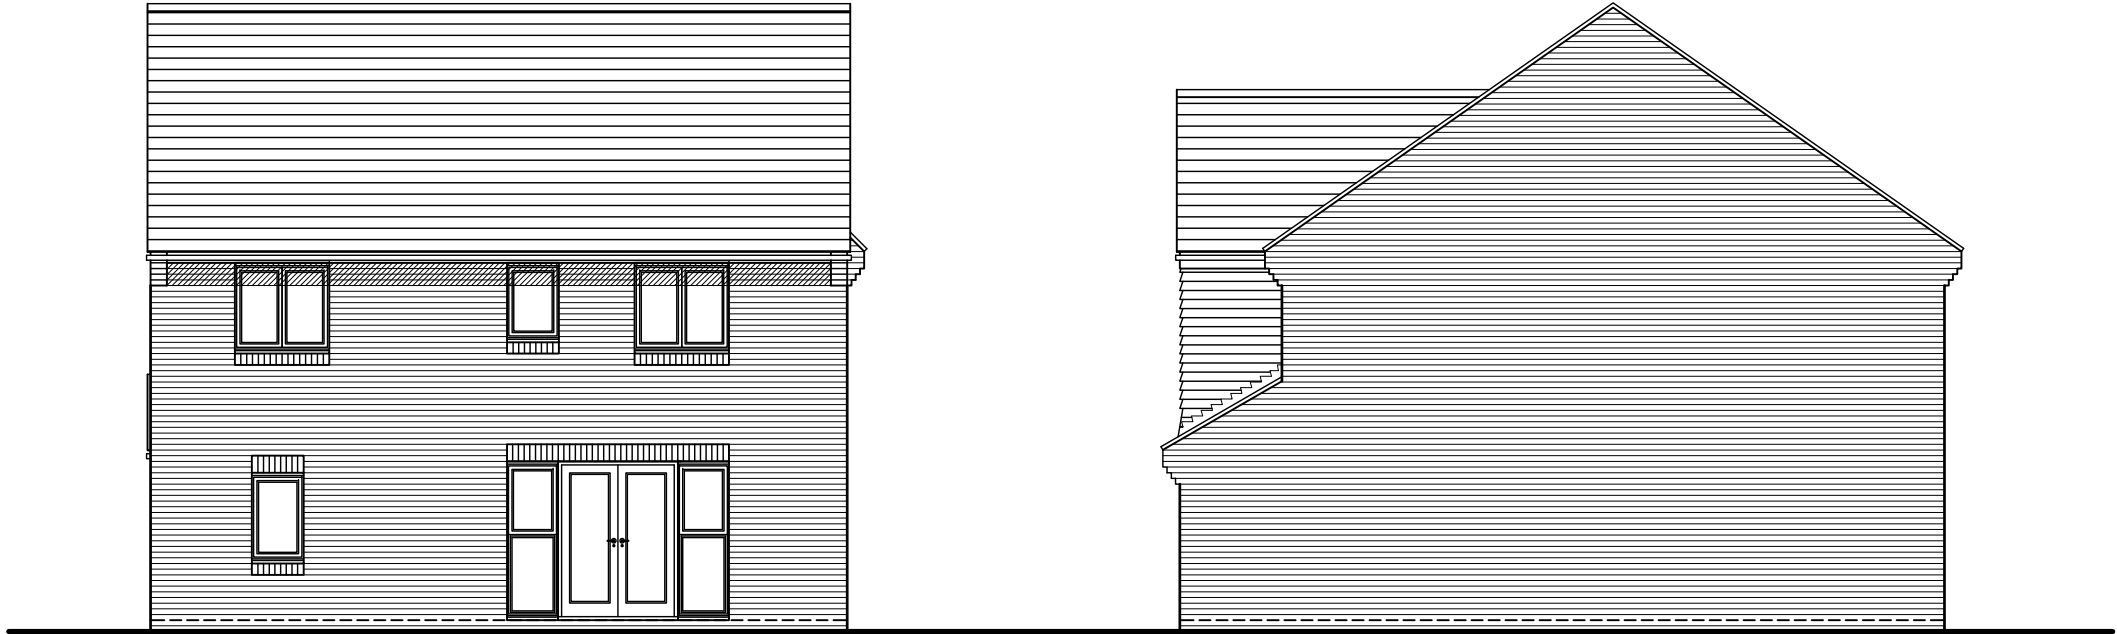

Rear Elevation

Side Elevation

PLOT 3 (OPP)


Drawn by : SLT Checked by :SJC

Date: JANUARY 2014

This drawing and the works depicted
are the copyright of Simon Cooper
Associates Ltd. and may not be
reproduced or amended except by written permission.
No liability will be accepted for amendments made by
other persons.

Revisions

Rev	Date	Drawn	Checked
-----	------	-------	---------

 

Project:


LAND OFF FELLOWS GARDENS,
YAPTON, WEST SUSSEX

Drawing Title:

TYPE H14
ELEVATIONS

Client:

Bellway
Wessex

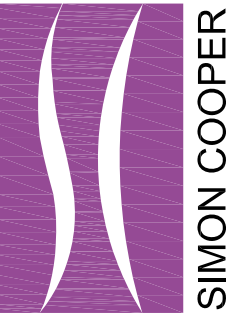

Simon Cooper Associates Limited,
Connaught House, 22/24 Guildford Road, Bagshot, GU19 5JN
Telephone 01276 450039
info@simoncooper.net www.simoncooper.net

Drg No: 48-1963-H14-002

Scale @ A3: 1:100

Rev:

PLOTS 3 (OPP), 23 (AS) & 24 (OPP)


Drawn by : SLT Checked by :SJC

Date: JANUARY 2014


This drawing and the works depicted
are the copyright of Simon Cooper
Associates Ltd. and may not be
reproduced or amended except by written permission.
No liability will be accepted for amendments made by
other persons.

Revisions


Rev	Date	Drawn	Checked
-----	------	-------	---------

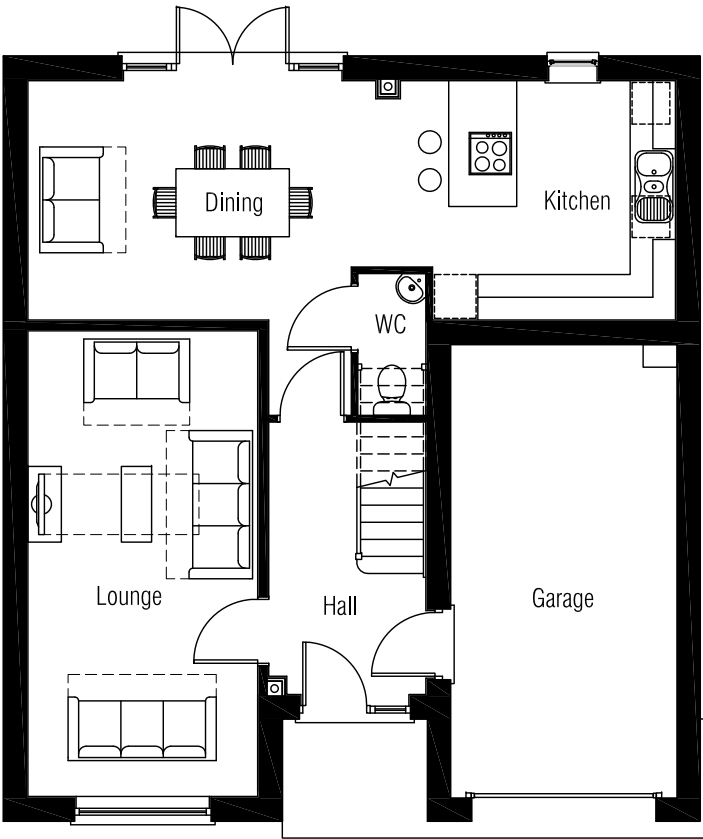

Ground Floor Plan

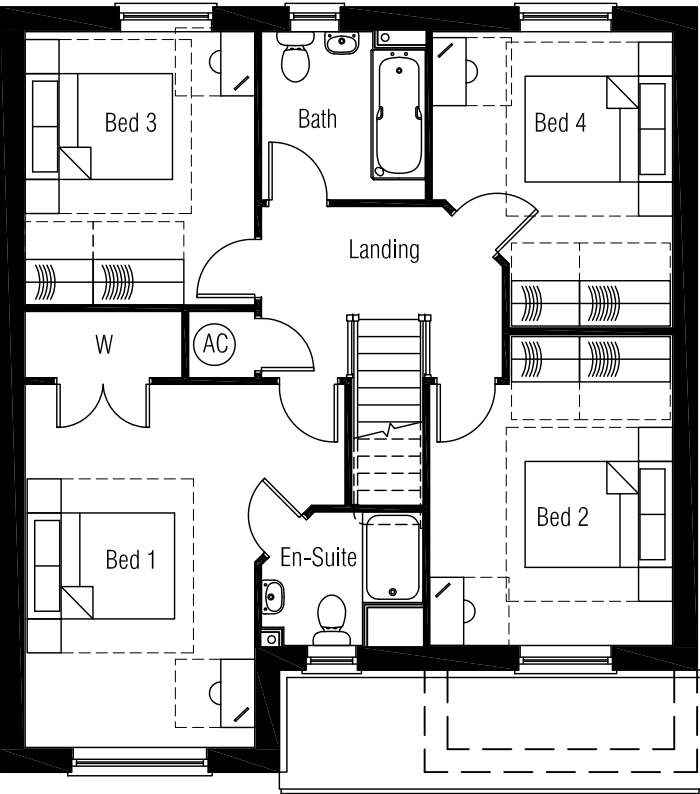

First Floor Plan

 

Project:

LAND OFF FELLOWS GARDENS,
YAPTON WEST SUSSEX


Drawing Title:

TYPE H14
FLOOR PLANS

Client:

Bellway

Wessex

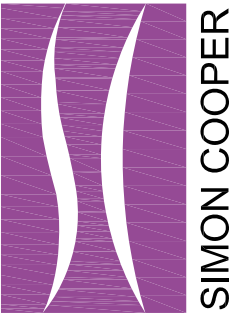


Simon Cooper Associates Limited,
Connaught House, 22/24 Guildford Road, Bagshot, GU19 5JN
Telephone 01276 450039
info@simoncooper.net www.simoncooper.net

Drg No: 48-1963-H14-003


Scale @ A3: 1:100

Rev:

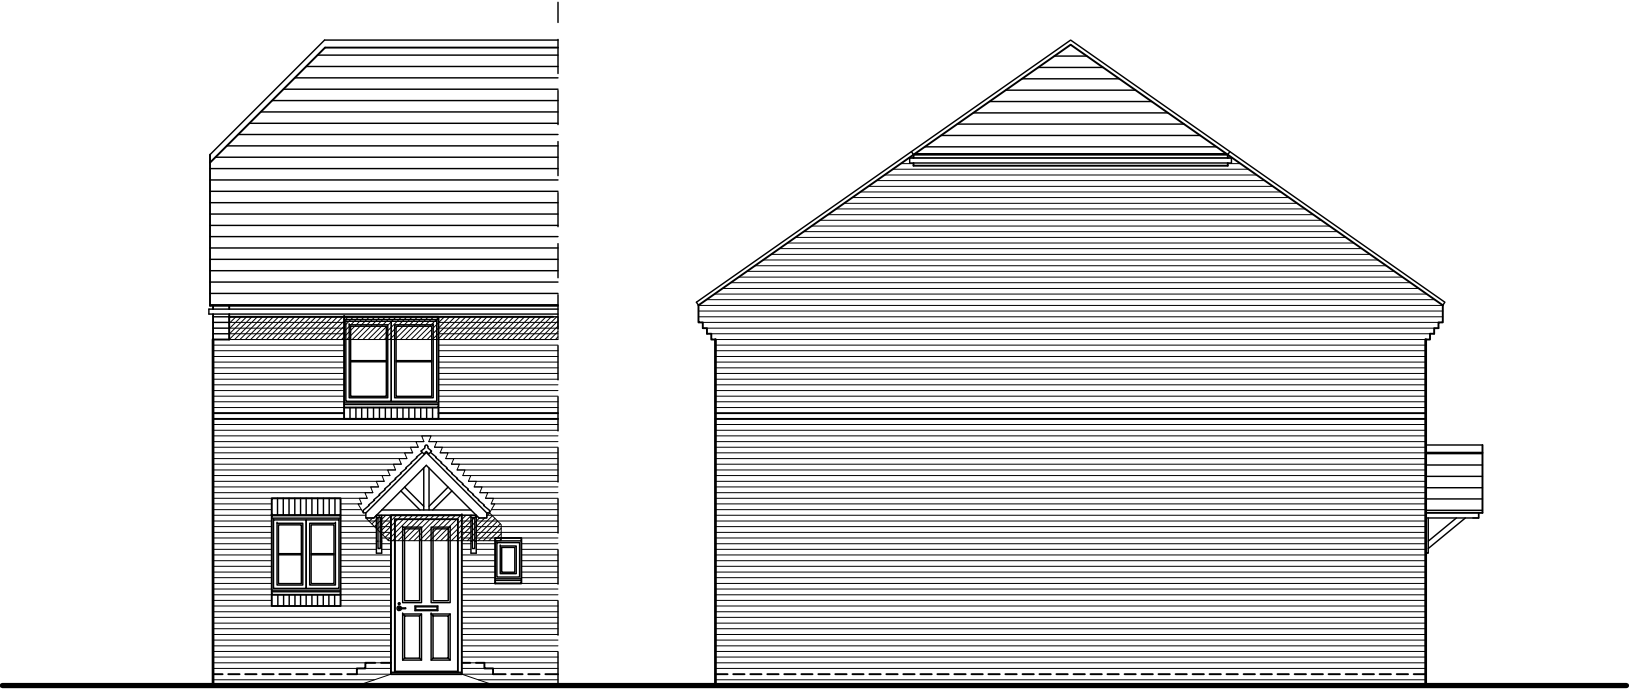

Front Elevation

Side Elevation

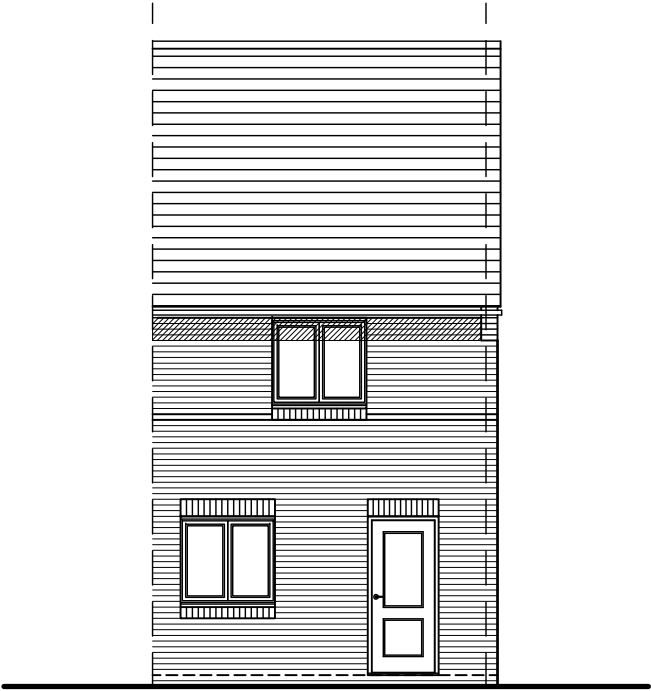

Rear Elevation

PLOTS 8 (AS) & 10 (OPP)


Drawn by : SLT Checked by :SJC

Date: JANUARY 2014

This drawing and the works depicted are the copyright of Simon Cooper Associates Ltd. and may not be reproduced or amended except by written permission. No liability will be accepted for amendments made by other persons.

Revisions

Rev	Date	Drawn	Checked
A	03.03.14	SLT	SJC
ROOF BARN HIPPED AND FEATURE BAND ADDED			

 

Scale 1:100

Project:

LAND OFF FELLOWS GARDENS,
YAPTON, WEST SUSSEX


Drawing Title:

TYPE S01
ELEVATIONS

Client:

Bellway

Wessex

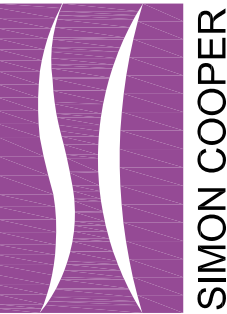

Simon Cooper Associates Limited,
Connaught House, 22/24 Guildford Road, Bagshot, GU19 5JN
Telephone 01276 450039
info@simoncooper.net www.simoncooper.net

Drg No: 48-1963-S01-001

Scale @ A3: 1:100

Rev:

A

PLOTS 8 (AS) & 10 (OPP)


Drawn by : SLT Checked by :SJC

Date: JANUARY 2014


This drawing and the works depicted
are the copyright of Simon Cooper
Associates Ltd. and may not be
reproduced or amended except by written permission.
No liability will be accepted for amendments made by
other persons.

Revisions


Rev	Date	Drawn	Checked
-----	------	-------	---------

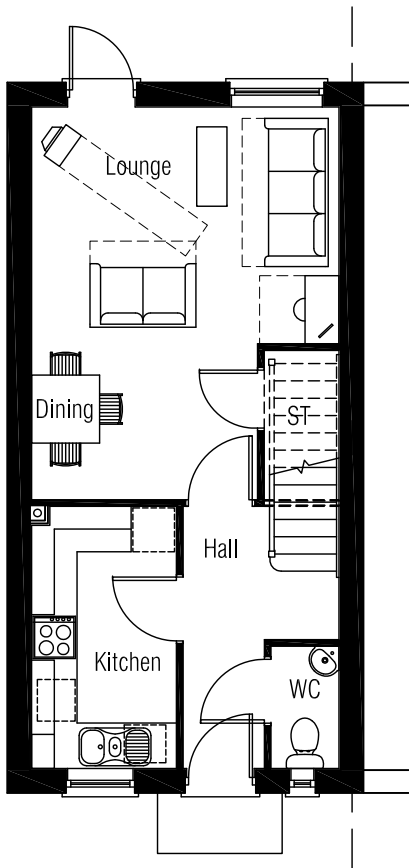

Ground Floor Plan

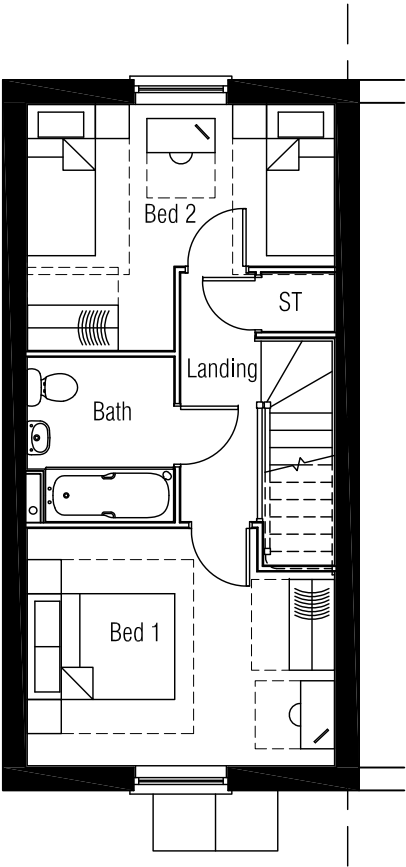

First Floor Plan

 

Scale 1:100

Project:

LAND OFF FELLOWS GARDENS,
YAPTON, WEST SUSSEX


Drawing Title:

TYPE S01
FLOOR PLANS

Client:

Bellway

Wessex

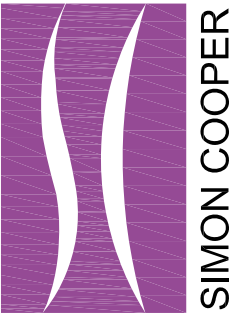

Simon Cooper Associates Limited,
Connaught House, 22/24 Guildford Road, Bagshot, GU19 5JN
Telephone 01276 450039
info@simoncooper.net www.simoncooper.net

Drg No: 48-1963-S01-002

Scale @ A3: 1:100

Rev:



PLOTS 9 (AS) & 19 (AS)

Drawn by : SLT Checked by :SJC


Date: JANUARY 2014

This drawing and the works depicted are the copyright of Simon Cooper Associates Ltd. and may not be reproduced or amended except by written permission. No liability will be accepted for amendments made by other persons.

Revisions

Rev	Date	Drawn	Checked
A	19.02.14	SLT	SJC
DETAILS ADDED			

B	03.03.14	SLT	SJC
FEATURE BAND ADDED			

 

Project:


LAND OFF FELLOWS GARDENS,
YAPTON, WEST SUSSEX

Drawing Title:

TYPE S01
ELEVATIONS

Client:

Bellway
Wessex

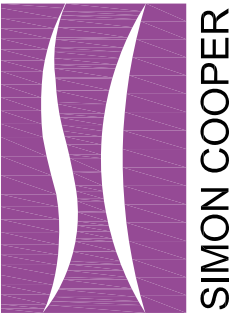

Simon Cooper Associates Limited,
Connaught House, 22/24 Guildford Road, Bagshot, GU19 5JN
Telephone 01276 450039
info@simoncooper.net www.simoncooper.net

Drg No: 48-1963-S01-003

Scale @ A3: 1:100

Rev: **B**

PLOT 16



Drawn by : SLT Checked by :SJC

Date: JANUARY 2014

This drawing and the works depicted
are the copyright of Simon Cooper
Associates Ltd. and may not be
reproduced or amended except by written permission.
No liability will be accepted for amendments made by
other persons.

Revisions

Rev	Date	Drawn	Checked
A	03.03.14	SLT	SJC
DETAILS ADDED			

 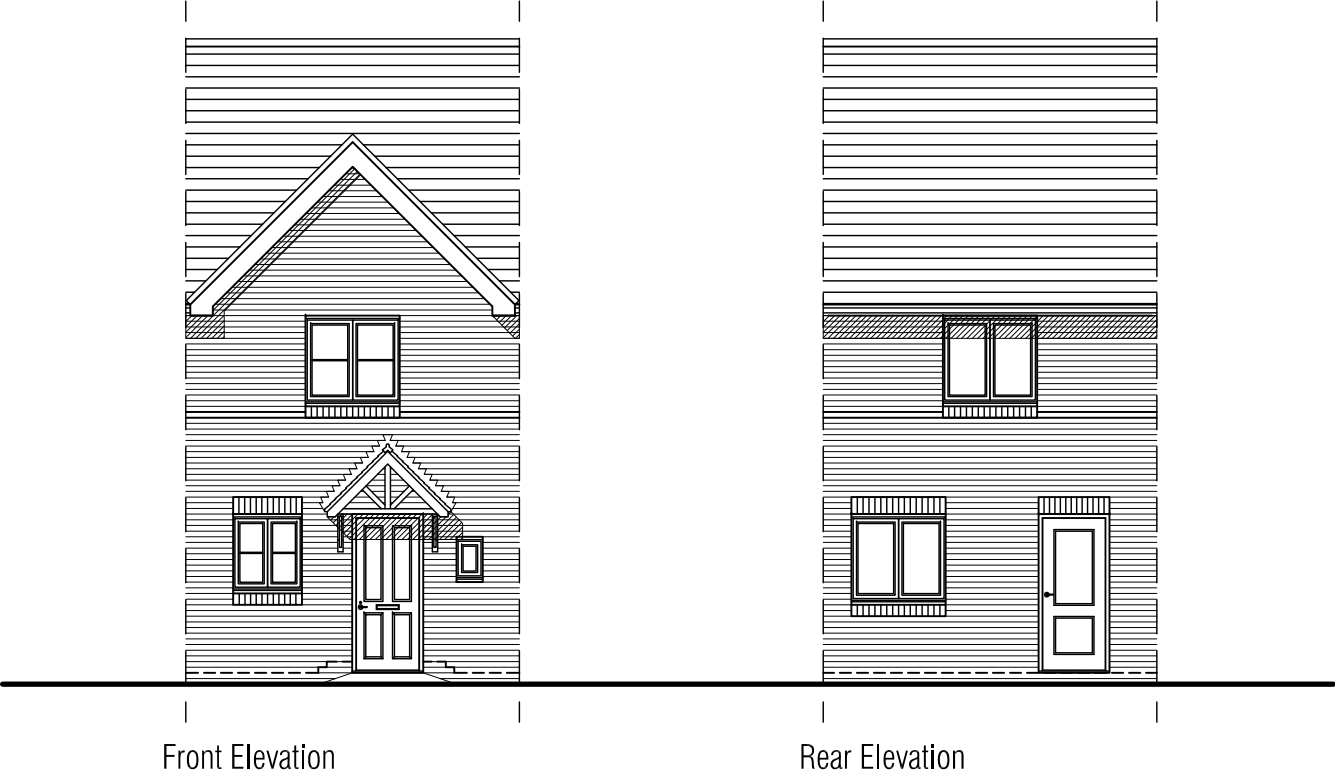

Scale 1:100

Project:

LAND OFF FELLOWS GARDENS,
YAPTON, WEST SUSSEX


Drawing Title:

TYPE S01
ELEVATIONS

Client:

Bellway

Wessex

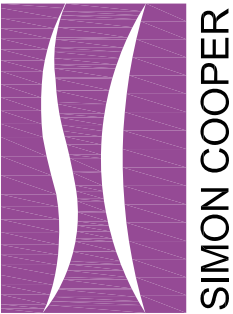

Simon Cooper Associates Limited,
Connaught House, 22/24 Guildford Road, Bagshot, GU19 5JN
Telephone 01276 450039
info@simoncooper.net www.simoncooper.net

Drg No: 48-1963-S01-004

Scale @ A3: 1:100

Rev: A

PLOTS 9 (AS), 16 (AS) & 19 (AS)


Drawn by : SLT Checked by :SJC

Date: JANUARY 2014


This drawing and the works depicted are the copyright of Simon Cooper Associates Ltd. and may not be reproduced or amended except by written permission. No liability will be accepted for amendments made by other persons.

Revisions


Rev	Date	Drawn	Checked
-----	------	-------	---------

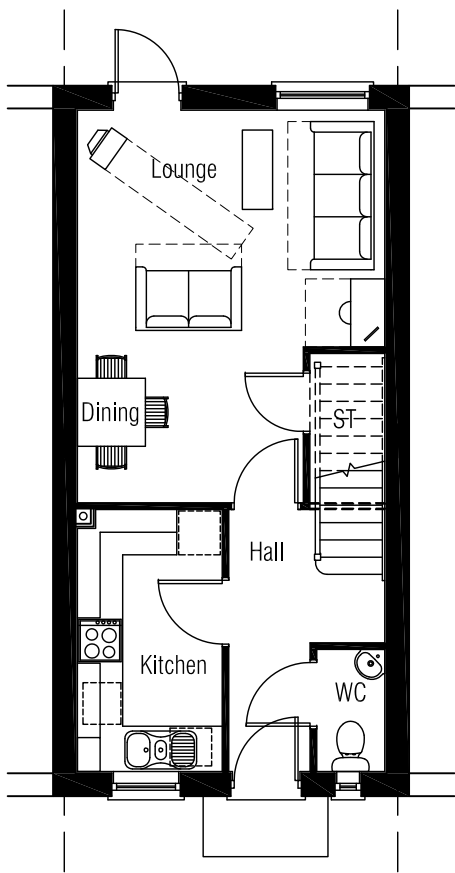

Ground Floor Plan

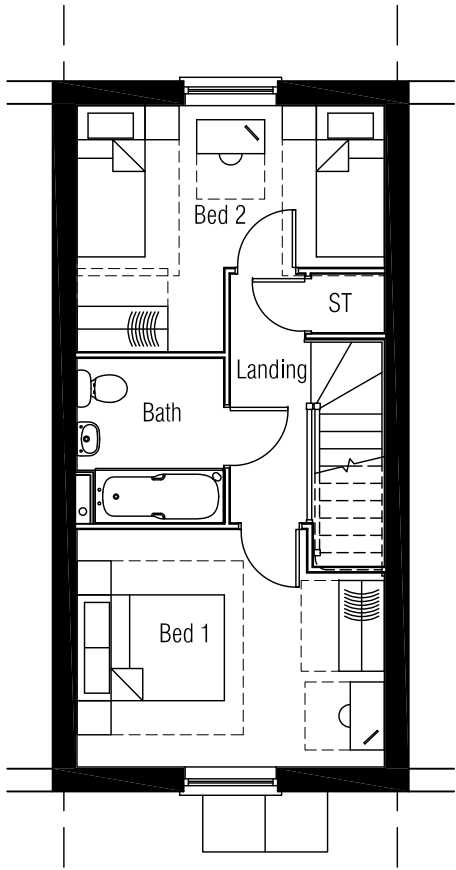

First Floor Plan

 

Project:

LAND OFF FELLOWS GARDENS,
YAPTON, WEST SUSSEX


Drawing Title:

TYPE S01
FLOOR PLANS

Client:

Bellway

Wessex

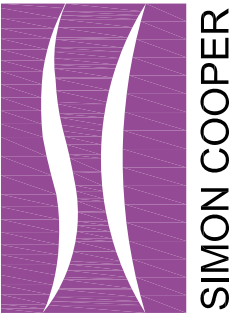

Simon Cooper Associates Limited,
Connaught House, 22/24 Guildford Road, Bagshot, GU19 5JN
Telephone 01276 450039
info@simoncooper.net www.simoncooper.net

Drg No: 48-1963-S01-005


Scale @ A3: 1:100

Rev:



Front Elevation

Side Elevation

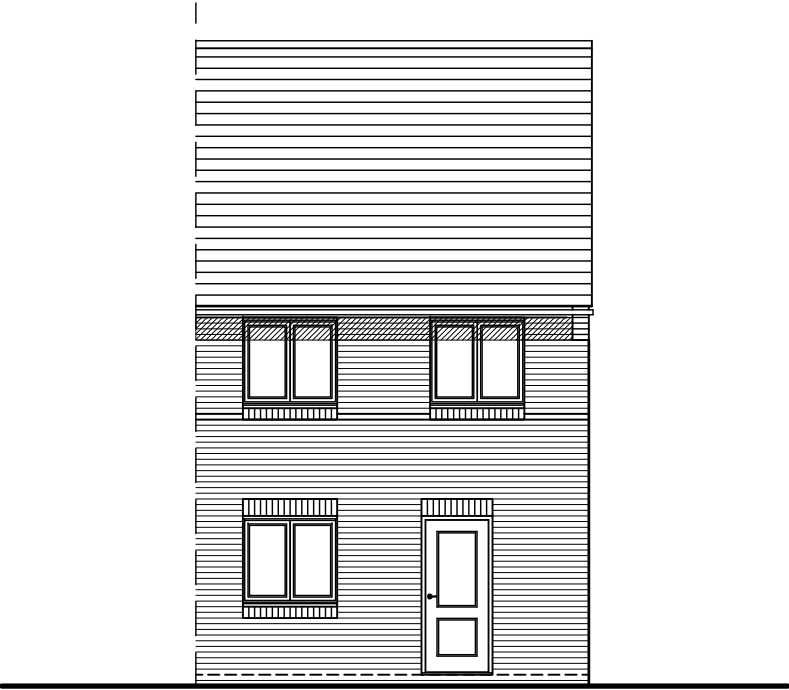

Rear Elevation

PLOTS 15 (AS) & 17 (OPP)

Drawn by : SLT Checked by :SJC

Date: JANUARY 2014

This drawing and the works depicted are the copyright of Simon Cooper Associates Ltd. and may not be reproduced or amended except by written permission. No liability will be accepted for amendments made by other persons.


Revisions

Rev	Date	Drawn	Checked
A	19.02.14	SLT	SJC

DETAILS ADDED

B	03.03.14	SLT	SJC
---	----------	-----	-----

ROOF BARN HIPPED

 

Scale 1:100

Project:


LAND OFF FELLOWS GARDENS,
YAPTON, WEST SUSSEX

Drawing Title:

TYPE S02
ELEVATIONS

Client:

Bellway
Wessex

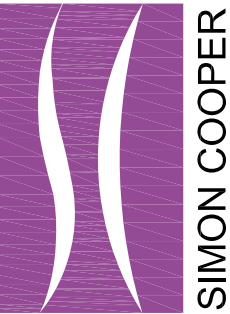

Simon Cooper Associates Limited,
Connaught House, 22/24 Guildford Road, Bagshot, GU19 5JN
Telephone 01276 450039
info@simoncooper.net www.simoncooper.net

Drg No: 48-1963-S02-001

Scale @ A3: 1:100

Rev:

B



Front Elevation

Side Elevation



Rear Elevation

PLOTS 18 (AS) & 21 (OPP)

Drawn by : SLT Checked by :SJC

Date: JANUARY 2014

This drawing and the works depicted are the copyright of Simon Cooper Associates Ltd. and may not be reproduced or amended except by written permission. No liability will be accepted for amendments made by other persons.

Revisions


Rev	Date	Drawn	Checked
-----	------	-------	---------

A	19.01.14	SLT	SJC
---	----------	-----	-----

DETAILS ADDED

B	03.03.14	SLT	SJC
---	----------	-----	-----

ROOF BARN HIPPED

 

Scale 1:100

Project:


LAND OFF FELLOWS GARDENS,
YAPTON, WEST SUSSEX

Drawing Title:

TYPE S02
ELEVATIONS

Client:

Bellway
Wessex

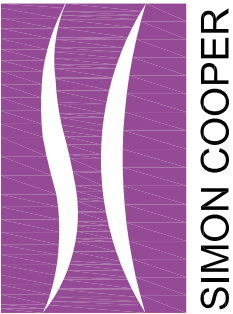

Simon Cooper Associates Limited,
Connaught House, 22/24 Guildford Road, Bagshot, GU19 5JN
Telephone 01276 450039
info@simoncooper.net www.simoncooper.net

Drg No: 48-1963-S02-002

Scale @ A3: 1:100

Rev:

B

PLOTS 15 (AS), 17 (OPP), 18 (AS) & 21 (OPP)


Drawn by : SLT Checked by :SJC

Date: JANUARY 2014


This drawing and the works depicted are the copyright of Simon Cooper Associates Ltd. and may not be reproduced or amended except by written permission. No liability will be accepted for amendments made by other persons.

Revisions


Rev	Date	Drawn	Checked
-----	------	-------	---------

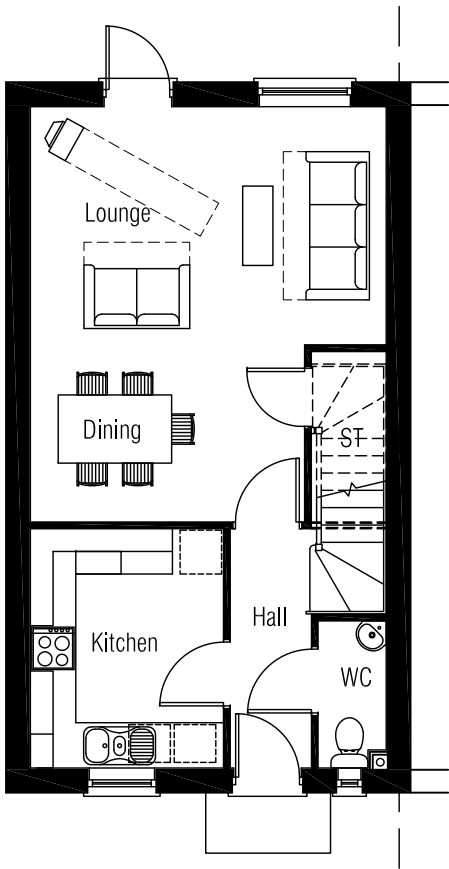

Ground Floor Plan

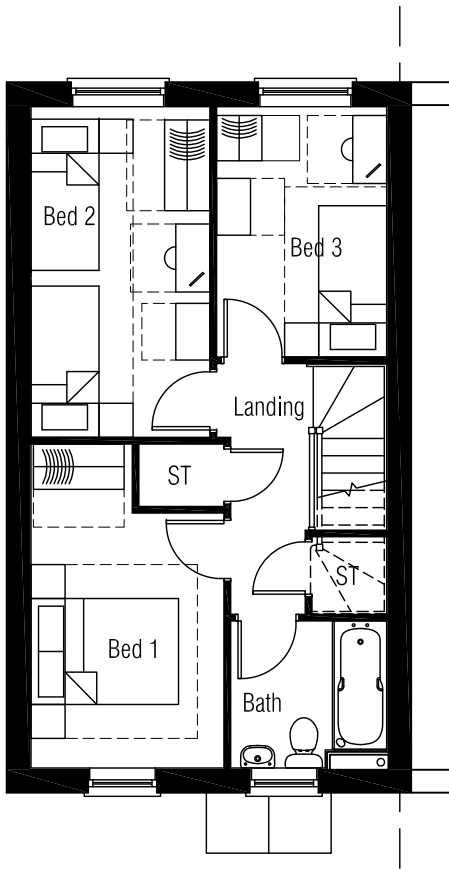

First Floor Plan

 

Project:

LAND OFF FELLOWS GARDENS,
YAPTON, WEST SUSSEX


Drawing Title:

TYPE S02
FLOOR PLANS

Client:

Bellway

Wessex


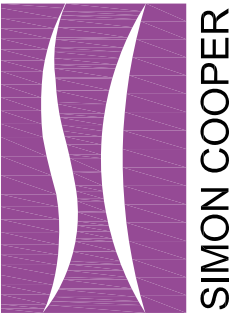


Simon Cooper Associates Limited,
Connaught House, 22/24 Guildford Road, Bagshot, GU19 5JN
Telephone 01276 450039
info@simoncooper.net www.simoncooper.net

Drg No: 48-1963-S02-003

Scale @ A3: 1:100

Rev:

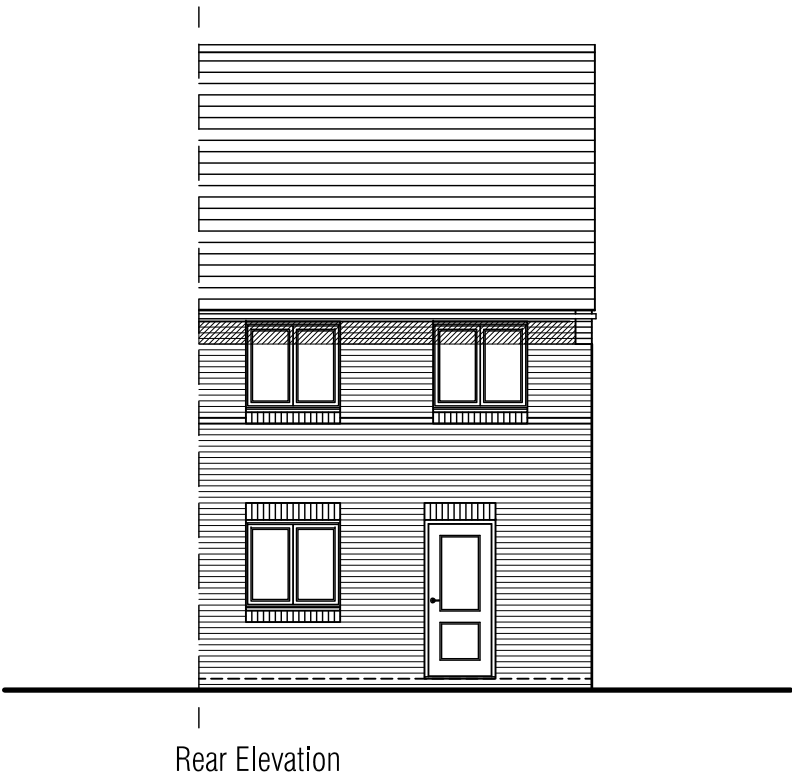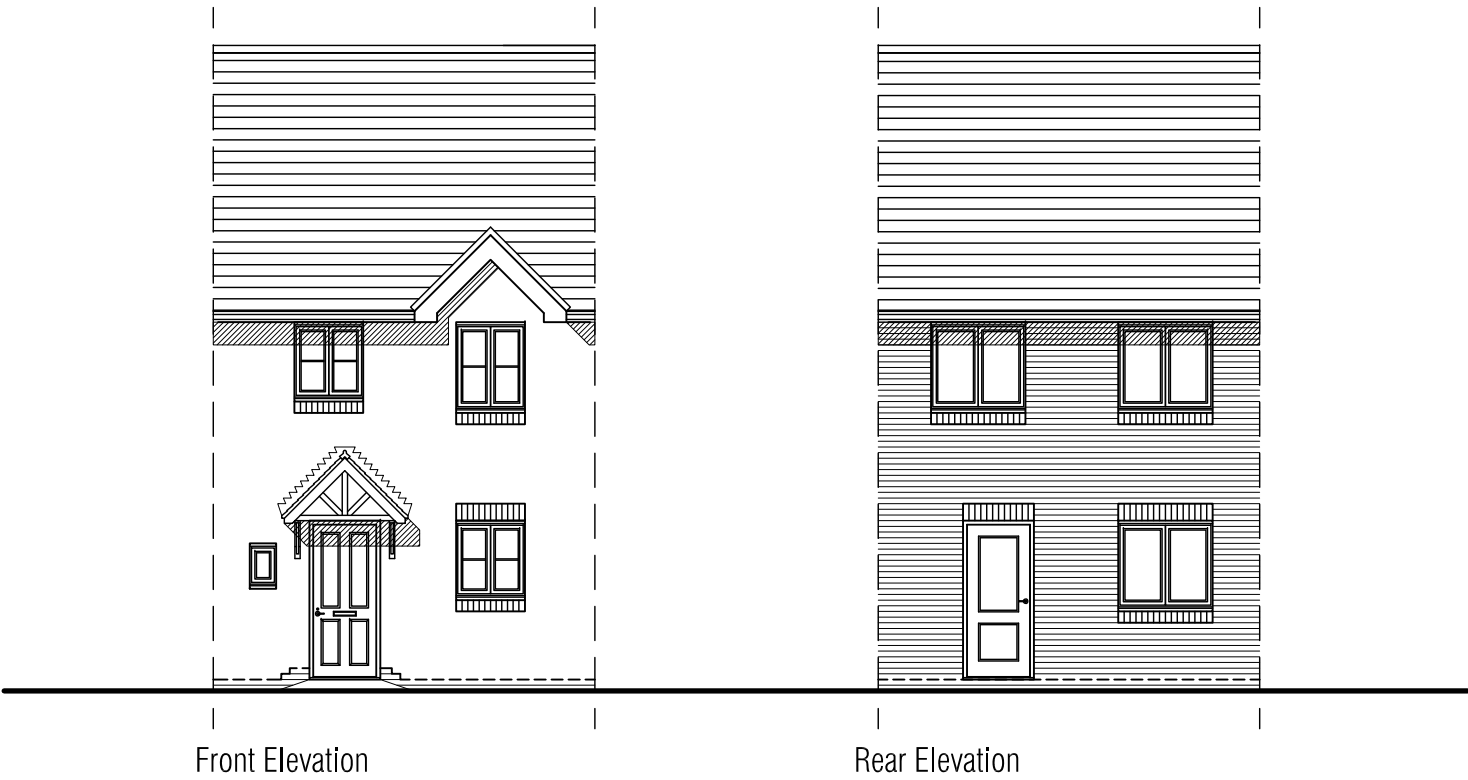

PLOT 20


Drawn by : SLT Checked by :SJC

Date: JANUARY 2014

This drawing and the works depicted are the copyright of Simon Cooper Associates Ltd. and may not be reproduced or amended except by written permission. No liability will be accepted for amendments made by other persons.

Revisions

Rev	Date	Drawn	Checked
A	19.02.14	SLT	SJC
DETAILS ADDED			

 

Project:


LAND OFF FELLOWS GARDENS,
YAPTON, WEST SUSSEX

Drawing Title:

TYPE S02
ELEVATIONS

Client:

Bellway
Wessex

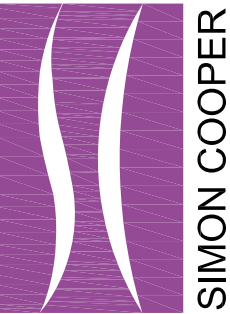

Simon Cooper Associates Limited,
Connaught House, 22/24 Guildford Road, Bagshot, GU19 5JN
Telephone 01276 450039
info@simoncooper.net www.simoncooper.net

Drg No: 48-1963-S02-001


Scale @ A3: 1:100

Rev:


A

PLOTS 15 (AS), 17 (OPP), 18 (AS) & 21 (OPP)


Drawn by : SLT Checked by :SJC			
Date: JANUARY 2014			
This drawing and the works depicted are the copyright of Simon Cooper Associates Ltd. and may not be reproduced or amended except by written permission. No liability will be accepted for amendments made by other persons.			
Revisions			
Rev	Date	Drawn	Checked

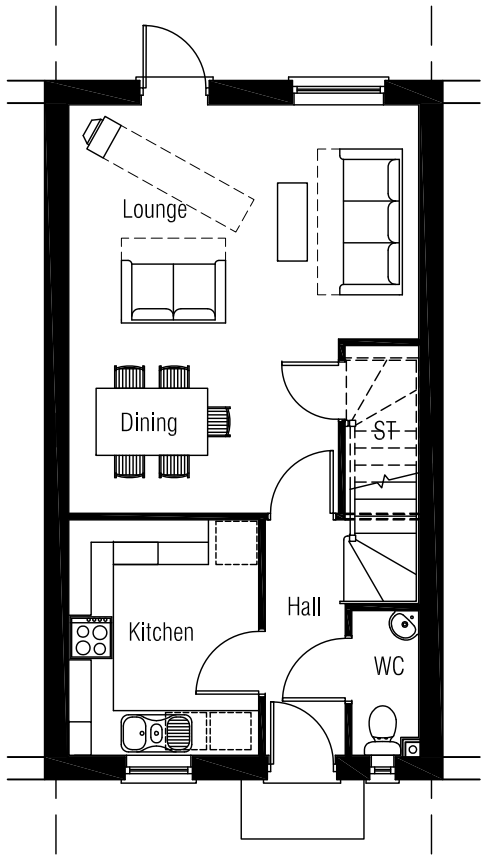

Ground Floor Plan

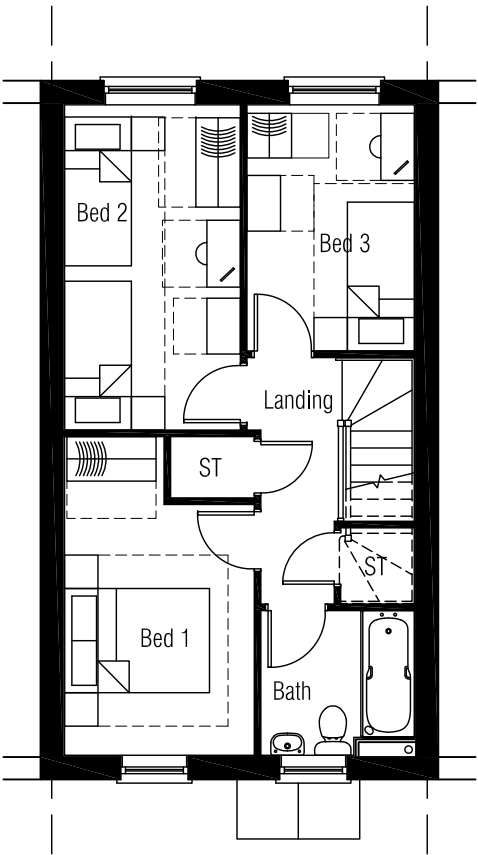

First Floor Plan

 


Project:

LAND OFF FELLOWS GARDENS,
YAPTON, WEST SUSSEX

Drawing Title:

TYPE S02
FLOOR PLANS




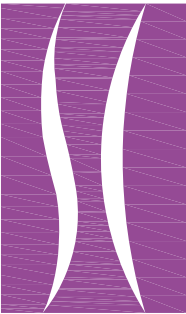

SIMON COOPER


Simon Cooper Associates Limited,
Connaught House, 22/24 Guildford Road, Bagshot, GU19 5JN
Telephone 01276 450039
info@simoncooper.net www.simoncooper.net

Drg No:	48-1963-S02-004
Scale @ A3:	1:100
Rev:	

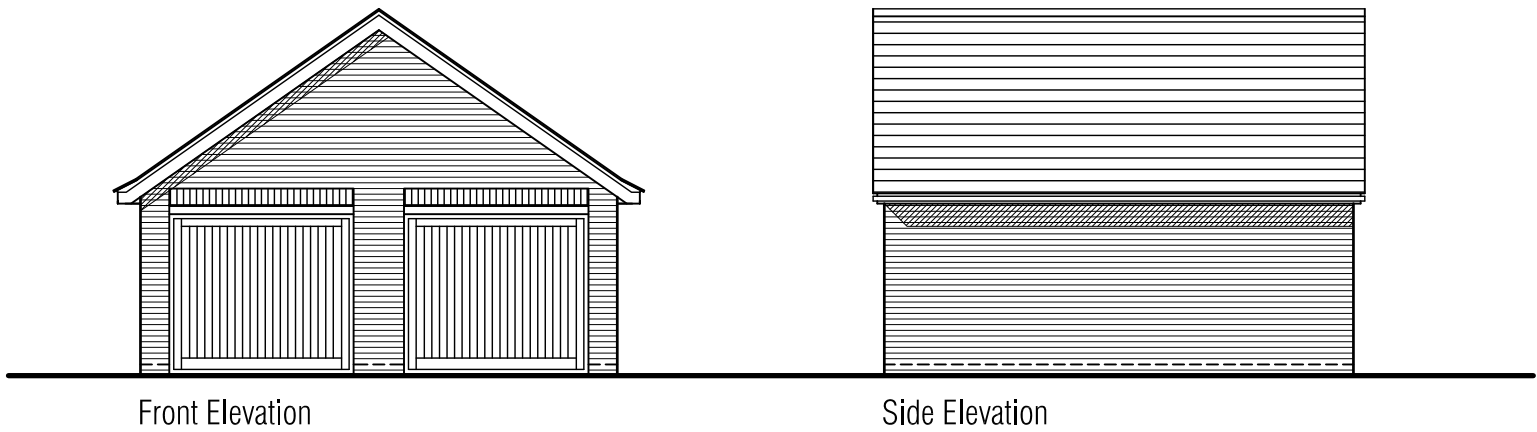


Front Elevation

Side Elevation

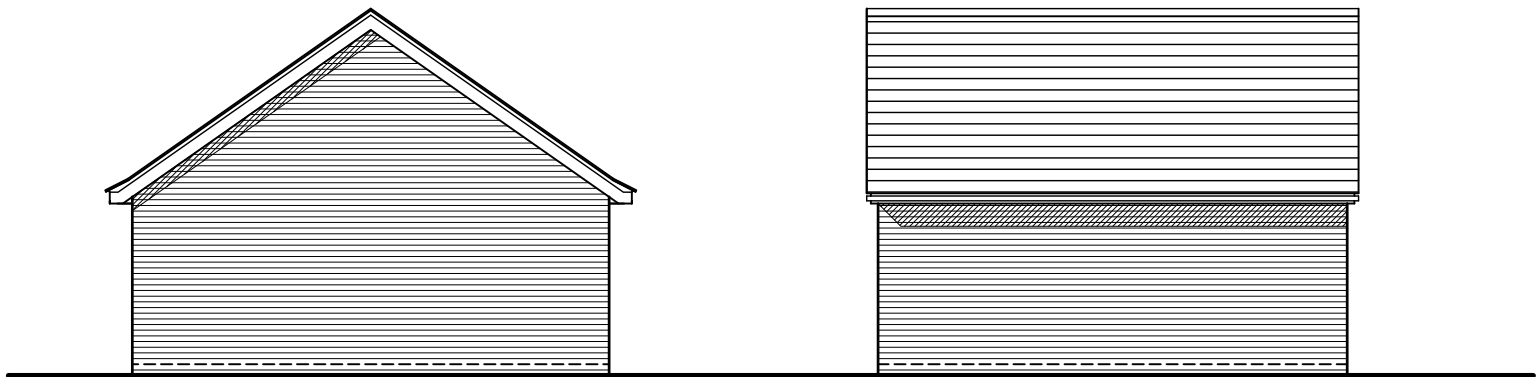

Rear Elevation

Side Elevation

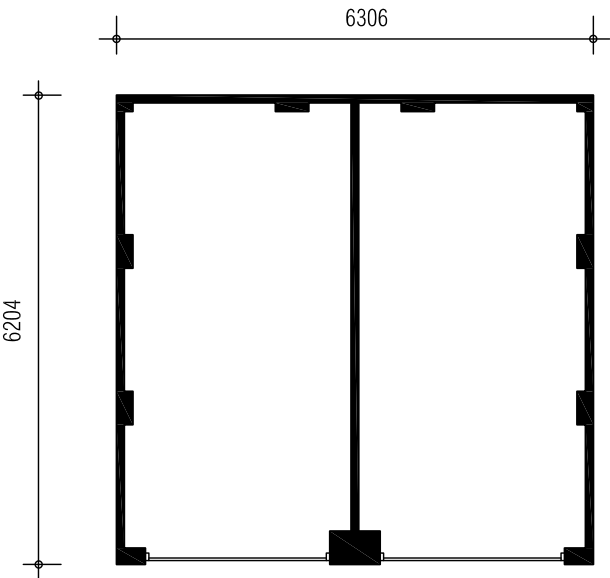

Floor Plan

PLOTS 1/2, 25/26, 27/28, 29/30 & 33/34


Drawn by : SLT Checked by :SJC

Date: JANUARY 2014

This drawing and the works depicted are the copyright of Simon Cooper Associates Ltd. and may not be reproduced or amended except by written permission. No liability will be accepted for amendments made by other persons.

Revisions

Rev	Date	Drawn	Checked
-----	------	-------	---------

 


Project:

LAND OFF FELLOWS GARDENS,
YAPTON, WEST SUSSEX

Drawing Title:

GARAGE
FLOOR PLAN & ELEVATIONS

Client:

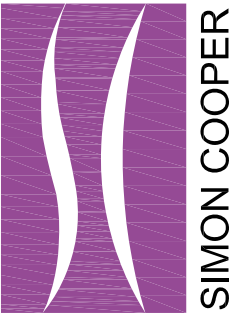


Simon Cooper Associates Limited,
Connaught House, 22/24 Guildford Road, Bagshot, GU19 5JN
Telephone 01276 450039
info@simoncooper.net www.simoncooper.net

Drg No: 48-1963-GAR-001


Scale @ A3: 1:100

Rev:

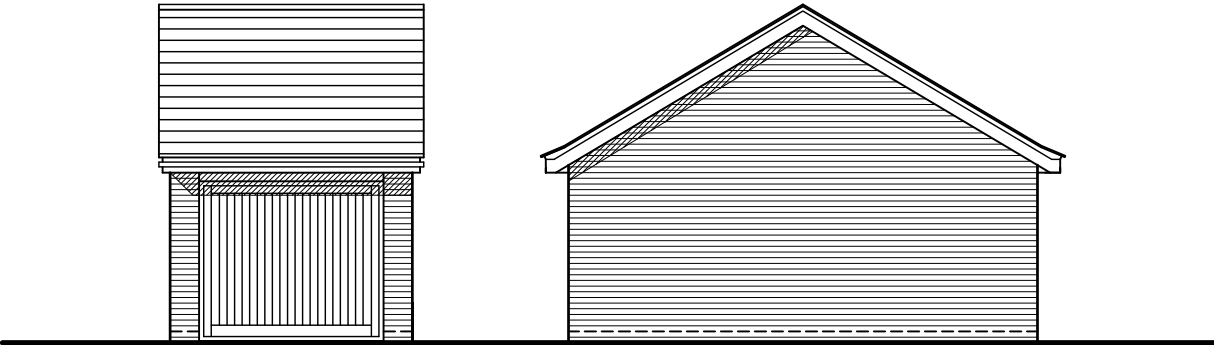


Front Elevation

Side Elevation

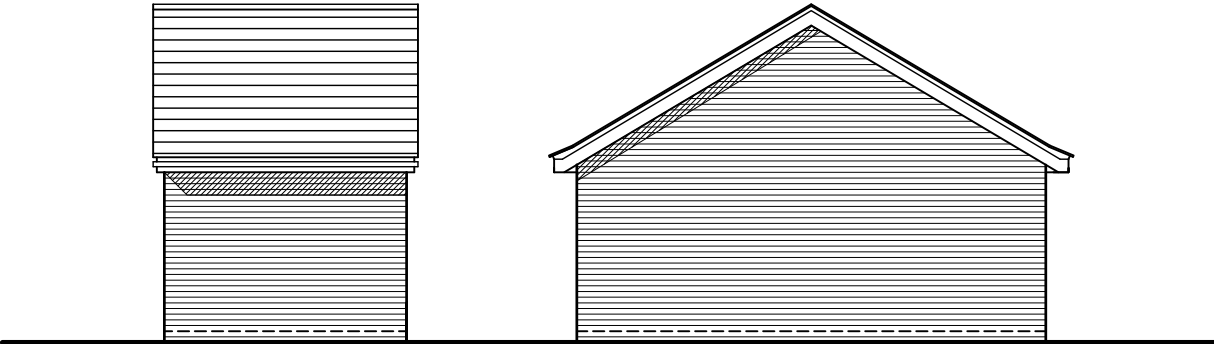

Rear Elevation

Side Elevation

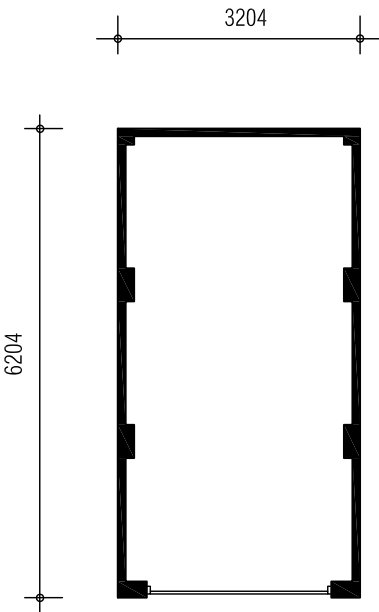

Floor Plan

PLOT 7


Drawn by : SLT Checked by :SJC

Date: JANUARY 2014

This drawing and the works depicted are the copyright of Simon Cooper Associates Ltd. and may not be reproduced or amended except by written permission. No liability will be accepted for amendments made by other persons.

Revisions

Rev	Date	Drawn	Checked
-----	------	-------	---------

 


Project:

LAND OFF FELLOWS GARDENS,
YAPTON, WEST SUSSEX

Drawing Title:

GARAGE
FLOOR PLAN & ELEVATIONS

Client:



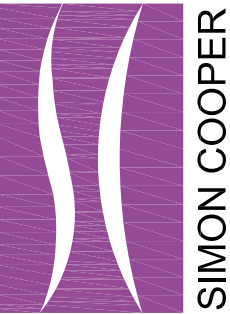


Simon Cooper Associates Limited,
Connaught House, 22/24 Guildford Road, Bagshot, GU19 5JN
Telephone 01276 450039
info@simoncooper.net www.simoncooper.net

Drg No: 48-1963-GAR-002

Scale @ A3: 1:100

Rev:

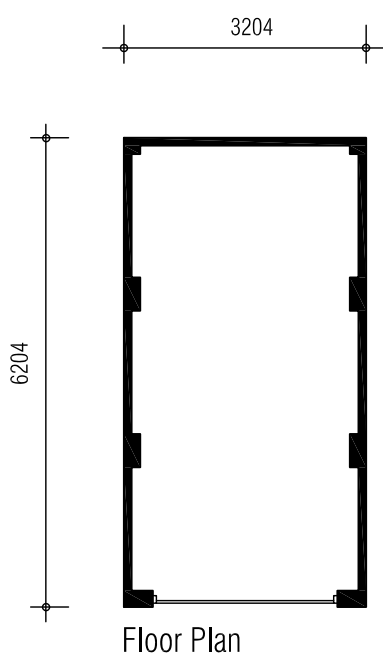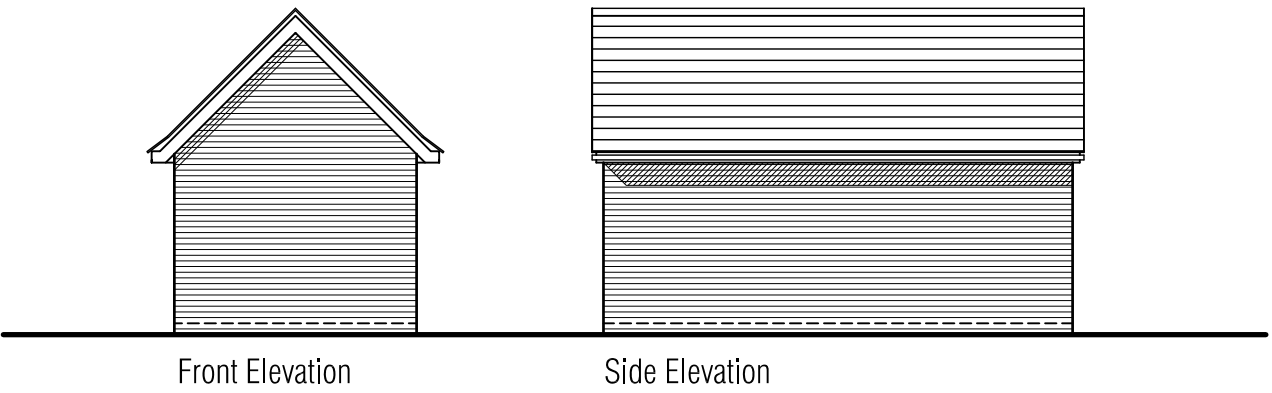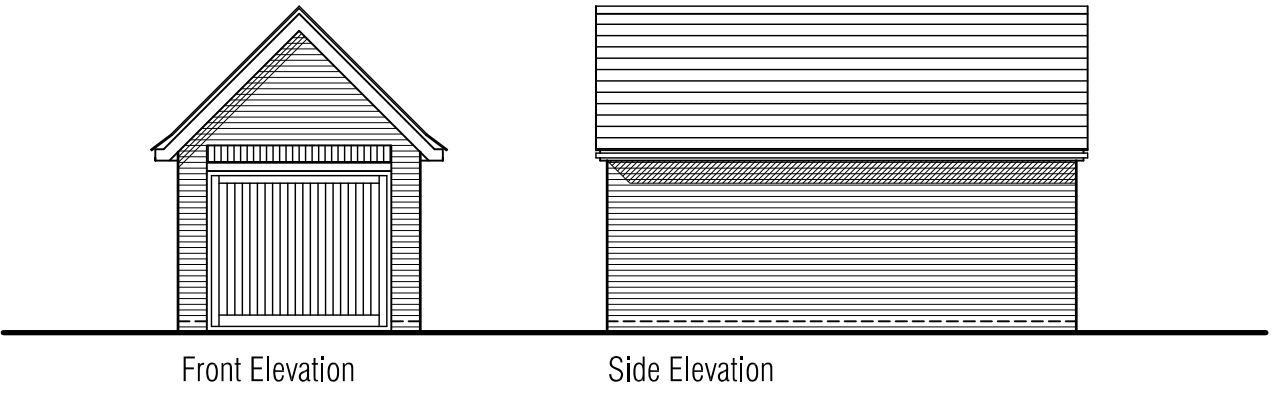

PLOTS 22, 31 & 32


Drawn by : SLT Checked by :SJC

Date: JANUARY 2014

This drawing and the works depicted are the copyright of Simon Cooper Associates Ltd. and may not be reproduced or amended except by written permission. No liability will be accepted for amendments made by other persons.

Revisions

Rev	Date	Drawn	Checked
-----	------	-------	---------

 


Project:

LAND OFF FELLOWS GARDENS,
YAPTON, WEST SUSSEX

Drawing Title:

GARAGE
FLOOR PLAN & ELEVATIONS

Client:

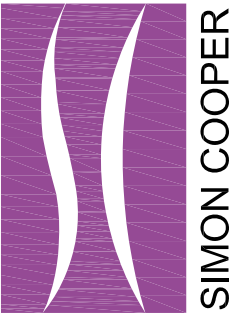

Simon Cooper Associates Limited,
Connaught House, 22/24 Guildford Road, Bagshot, GU19 5JN
Telephone 01276 450039
info@simoncooper.net www.simoncooper.net

Drg No: 48-1963-GAR-003

Scale @ A3: 1:100

Rev: