

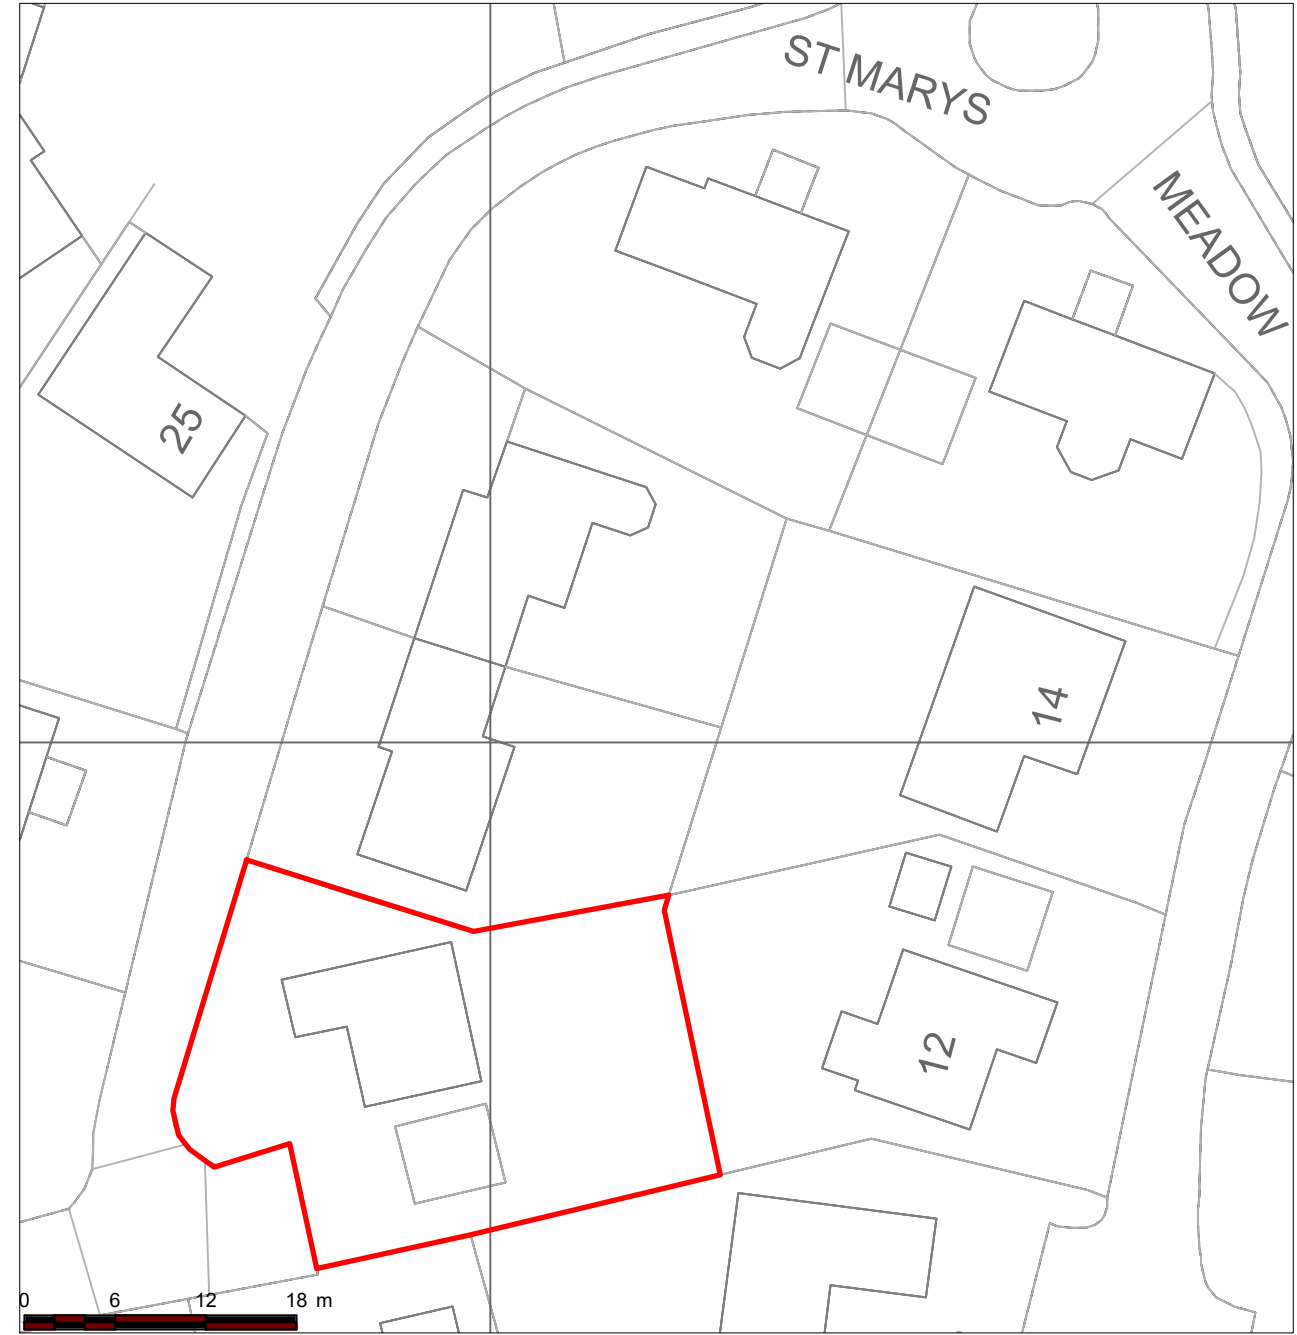
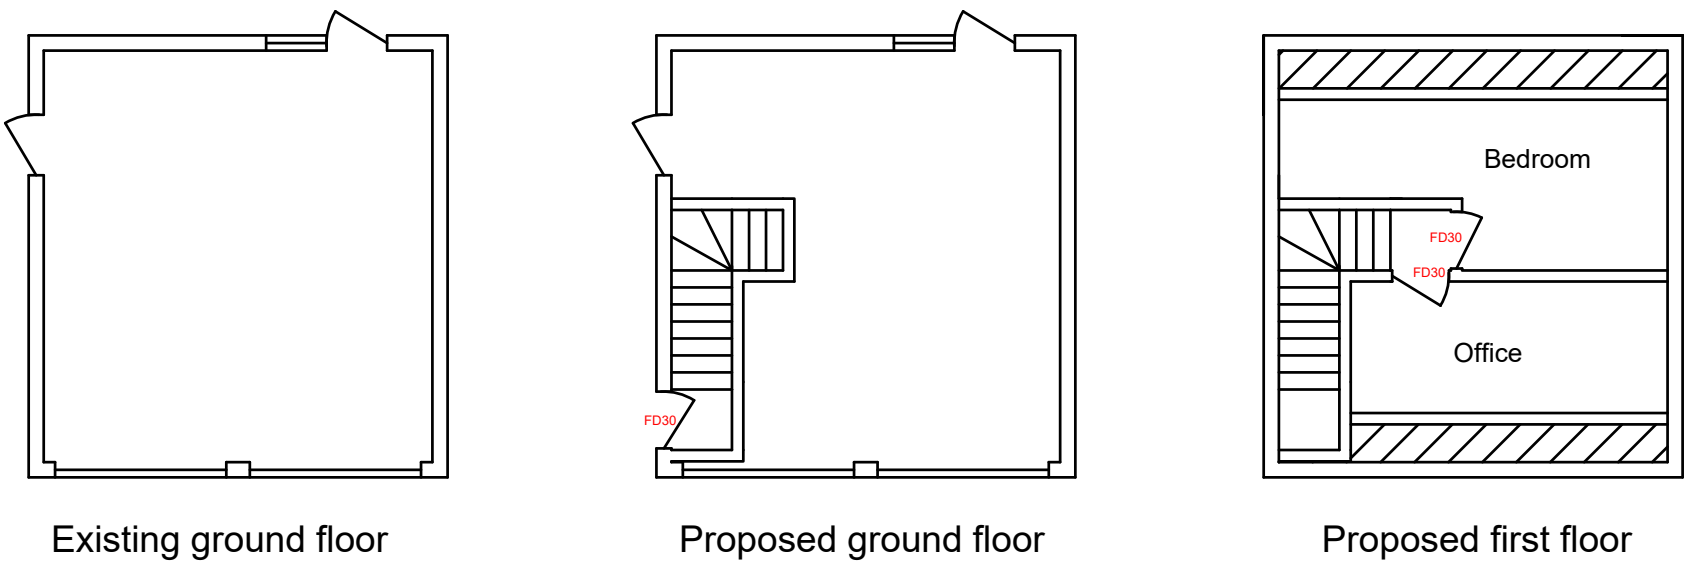
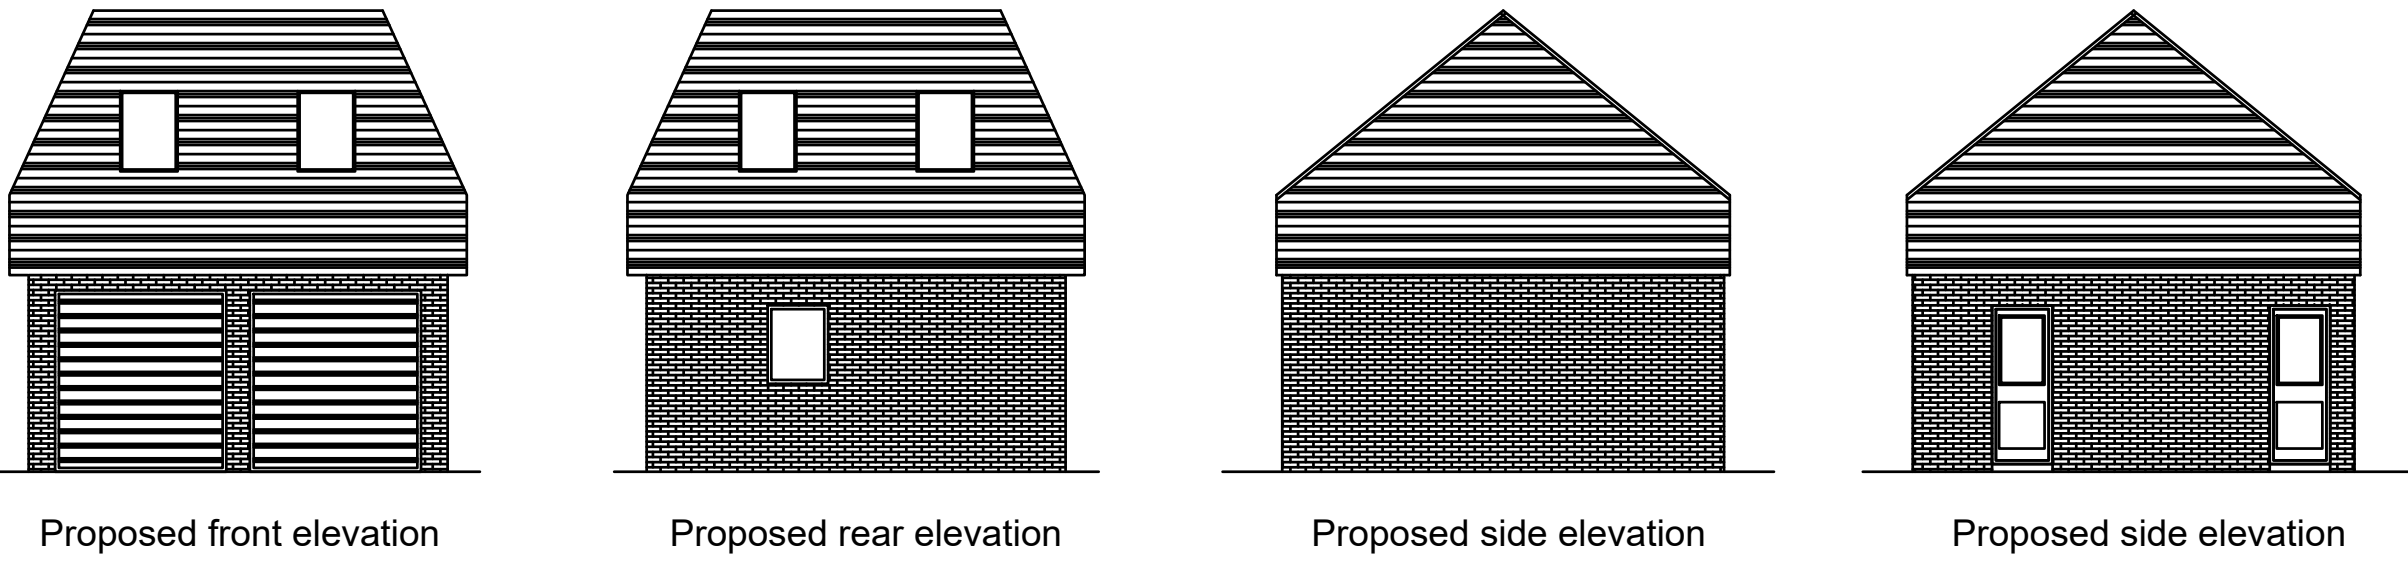


IF IN DOUBT - ASK

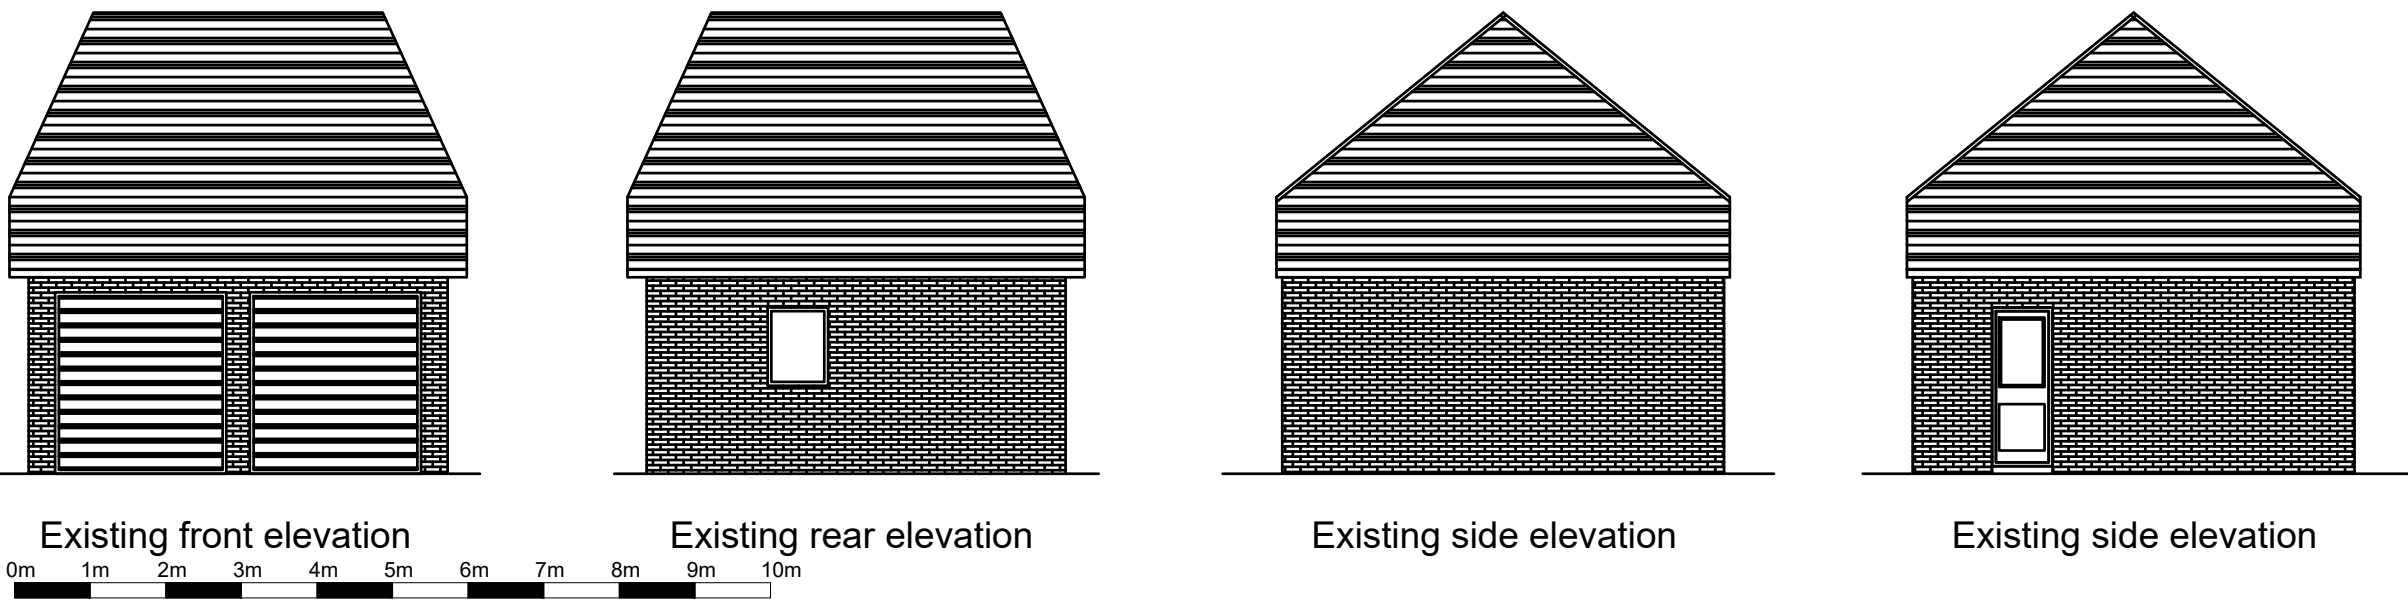

SITE PLAN - 1 : 500

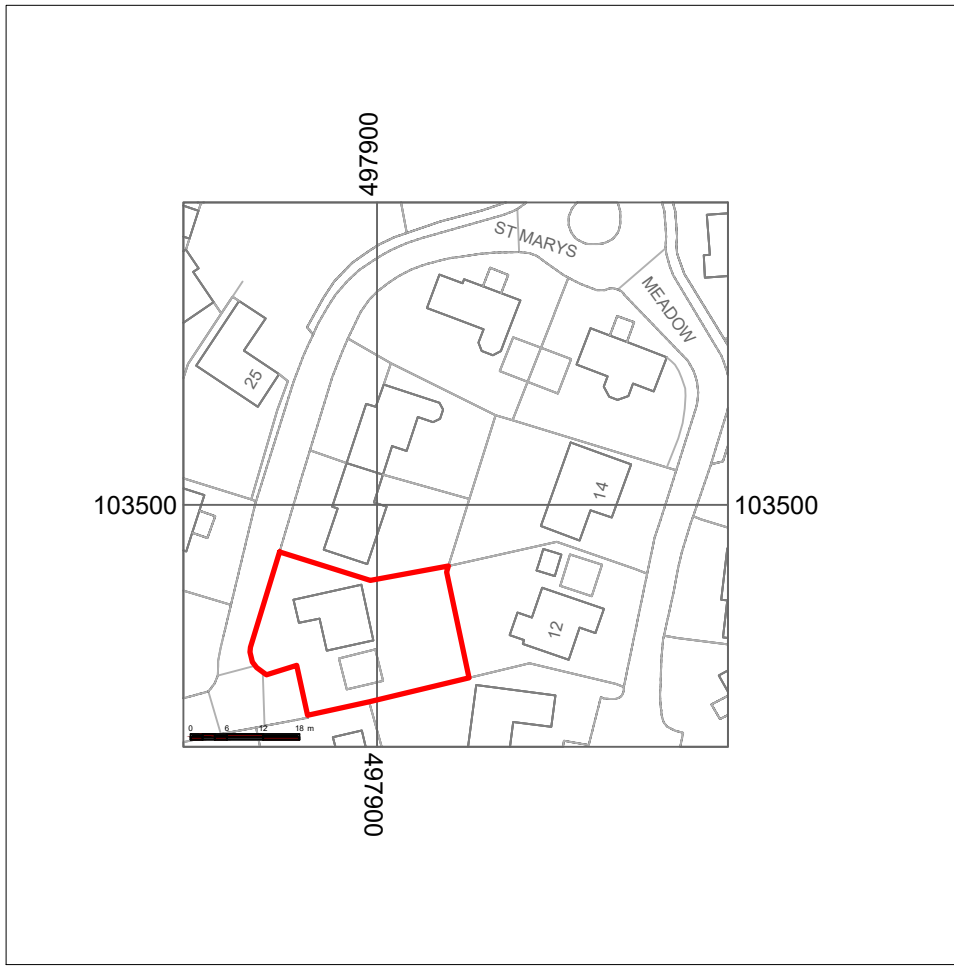

SITE PLAN - 1 : 1250

NOTE!
ALL MAPS REPRODUCED UNDER LICENCE No 100047474.

NOTE
ALL MATERIALS USED ON THE PROPOSED STRUCTURE WILL BE IN KEEPING WITH THE ADJOINING AND SURROUNDING DWELLINGS.

COPYRIGHT NOTICE
DRAWING REMAINS THE PROPERTY OF MT PLANNING AND MAY NOT BE REPRODUCED OR ALTERED WITHOUT THE PRIOR CONSENT OF MARK TUSON.

Date Feb 2019	Approved by
Drawn by Mark Tuson	Scale - 1 : 100 & 1 : 50
Notes	
Client Mr and Mrs David	Site 19 St Marys Meadow Yapton West Sussex BN18 0EE

MT Planning & design

For all your planning needs

07950 887579 mtplanning@hotmail.co.uk

REVISION:- A

DRAWING NO:- MT / 1547 / 2