






GROUND PLAN
SCALE 1:100 (A3)

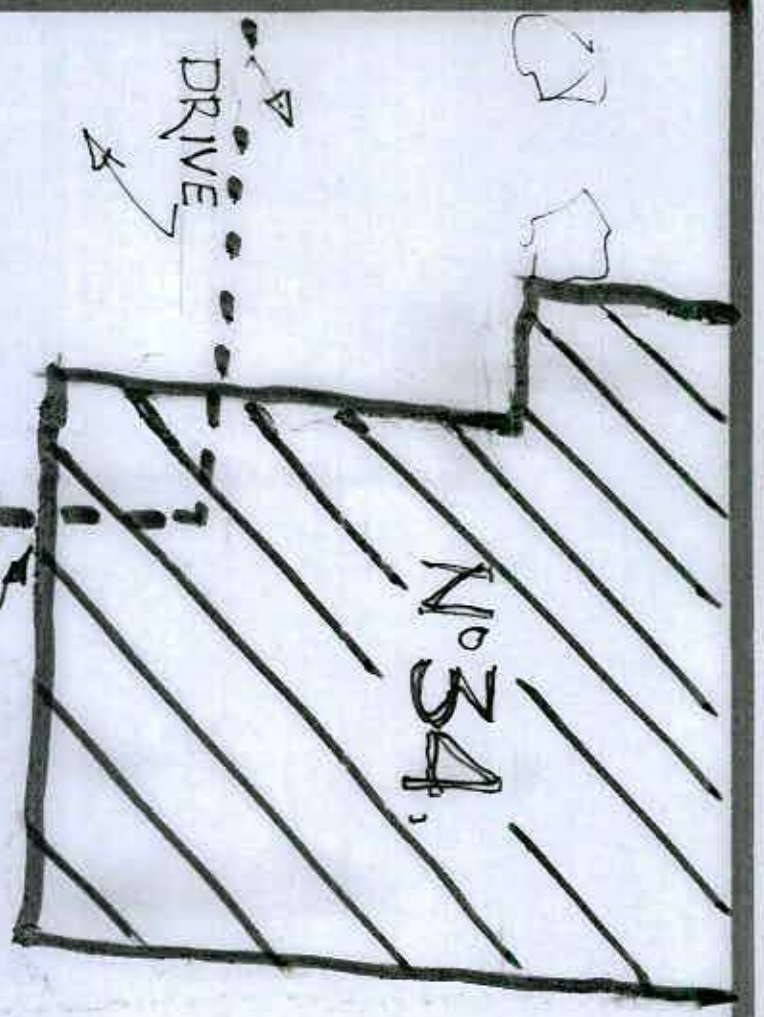

LOCATION PLAN (A3)
SCALE 1:1250

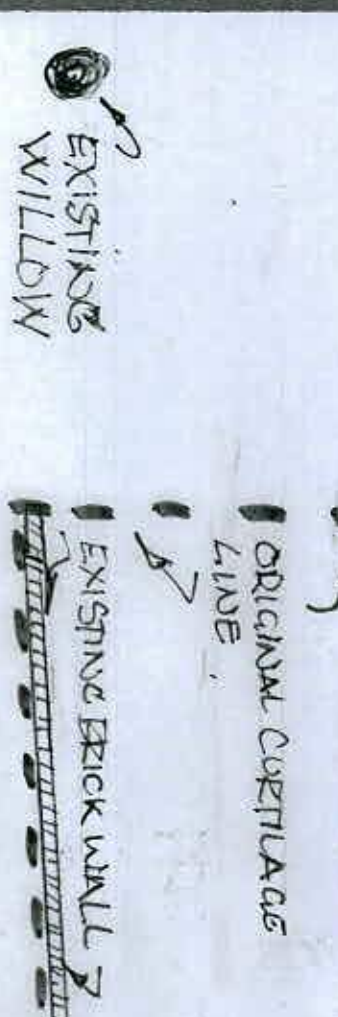

SITE PLAN (A3)
SCALE 1:500

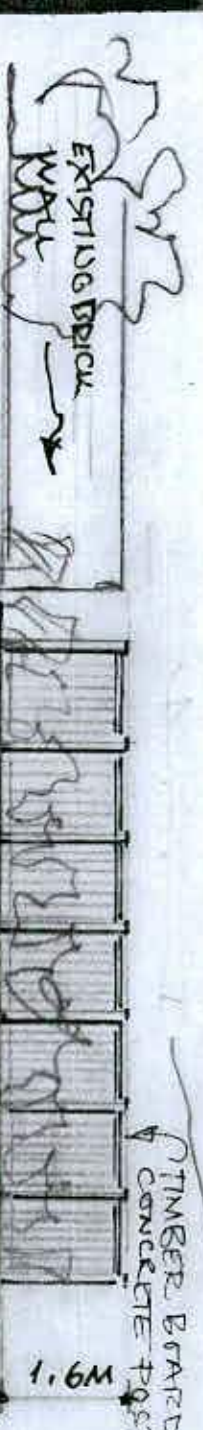

ELEVATION OF NEW FENCE
SCALE 1:100 (A3)

G.1012: 01 Rev B

MR. GAVIN CRAXX.
34 DOWNVIEW CLOSE YAPTON BN18 0LD.
PROPOSAL TO ERECT FENCE AND
PLANT HEDGE AT 34 DOWNVIEW CLOSE.