



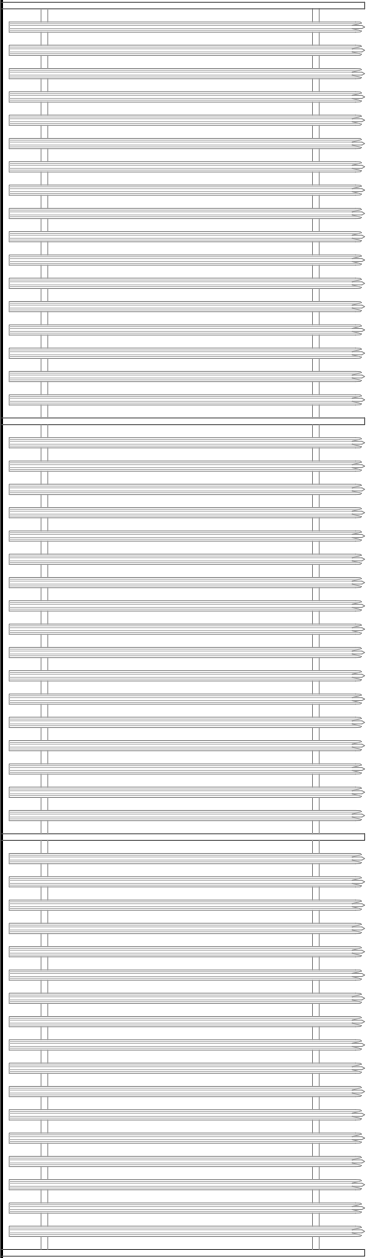


Security Palisade Fence Elevation: Scale 1:50




Security Palisade Fence Plan: Scale 1:50

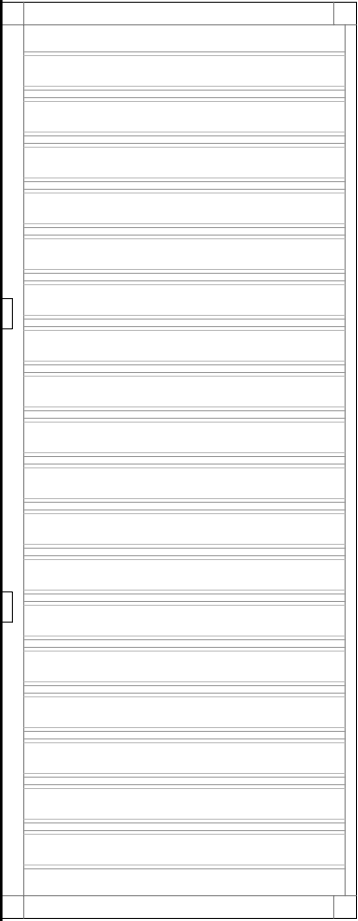


20' Container Side Elevation: Scale 1:50

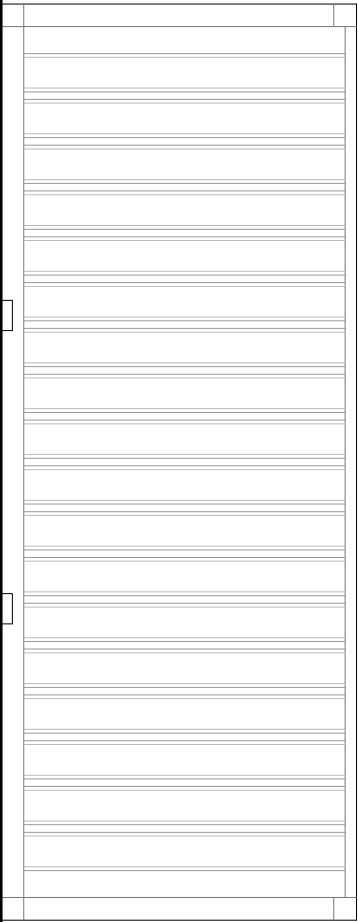


20' Container Side Elevation: Scale 1:50

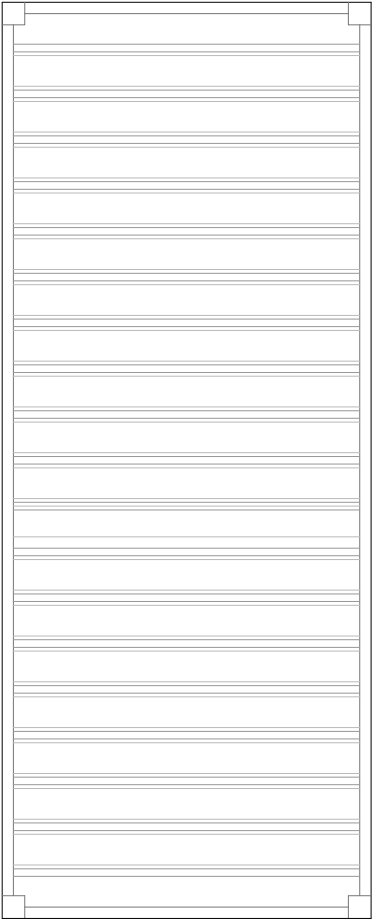

20' Container Roof Plan: Scale 1:50

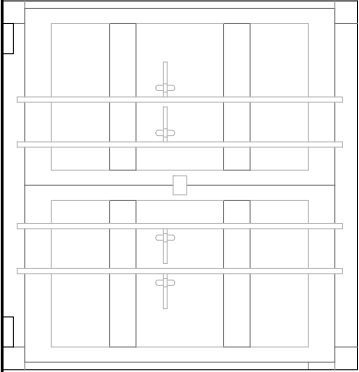

20' Container Front Elevation: Scale 1:50

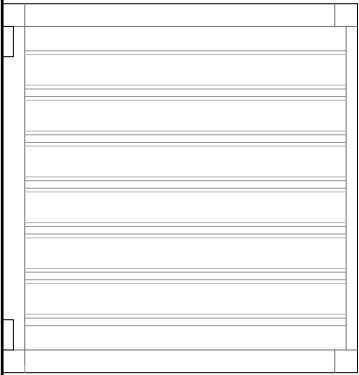

20' Container Rear Elevation: Scale 1:50

notes

Permission is granted to scale from this drawing for the purpose of Local Authority Planning Approval only. In all other cases DO NOT scale from this drawing. Please contact this office for any additional information required.

Contractors, Sub-Contractors and Suppliers are to check all relevant dimensions, levels and details of the site and any existing buildings before commencing any shop drawings or building work. Any discrepancies should be reported to this office.

This drawing must be read in conjunction with all related drawings and documents relevant to this project, including those prepared by appointed consultants, specialists and sub-contractors etc.

This drawing is the copyright of RDV a Design.

revisions

1			
---	--	--	--

RDV a Design

9 Oak End | Arundel | West Sussex
Tel: 01903 884013

project
Fresh Acres Nurseries
Yapton Lane Walberton
Arundel West Sussex

drawing

Plans and Elevations

As Proposed

Containers and Palisade Fencing

scale		date	
1:50	@ A3	January 2020	
job no	drawing no	rev	
19171	02.02		