




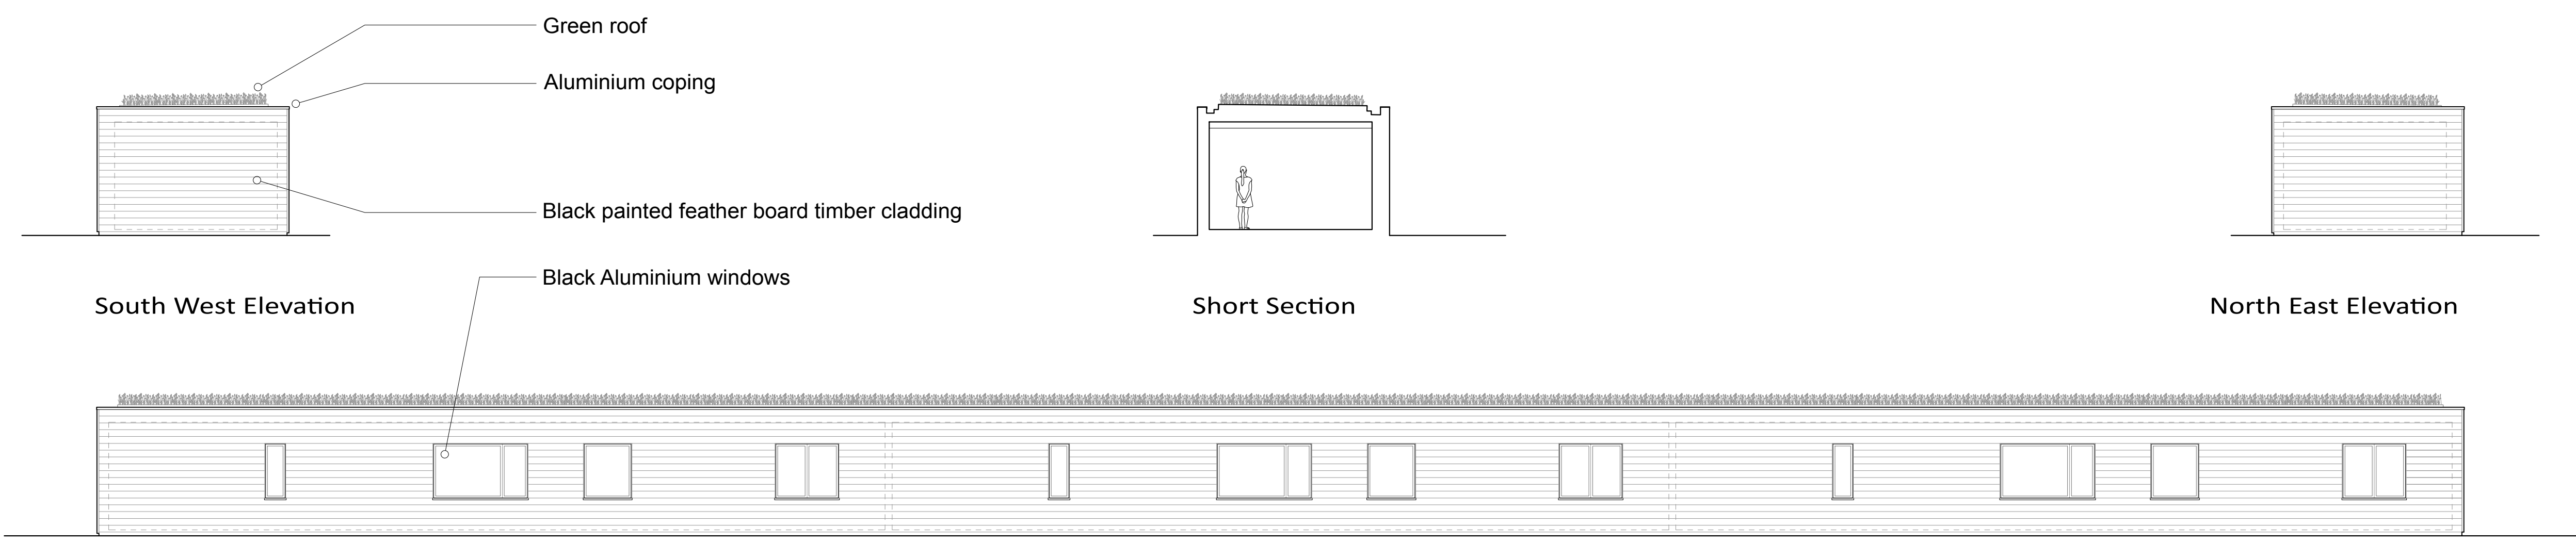


South East Elevation

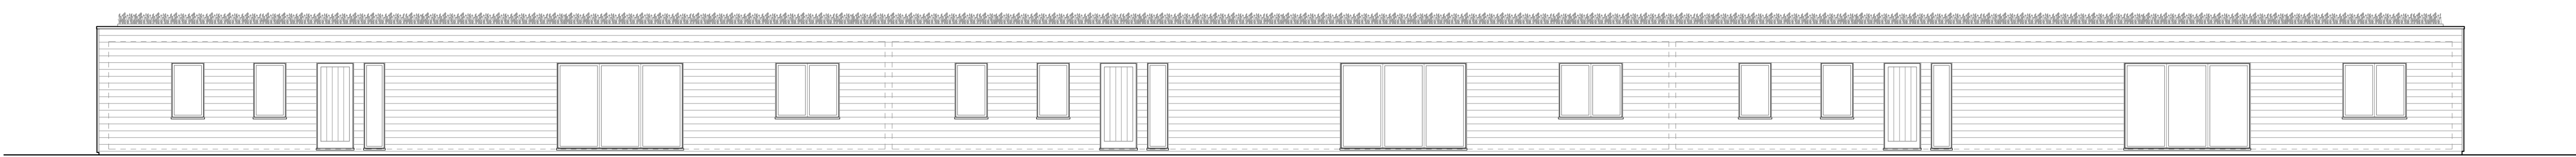

North West Elevation

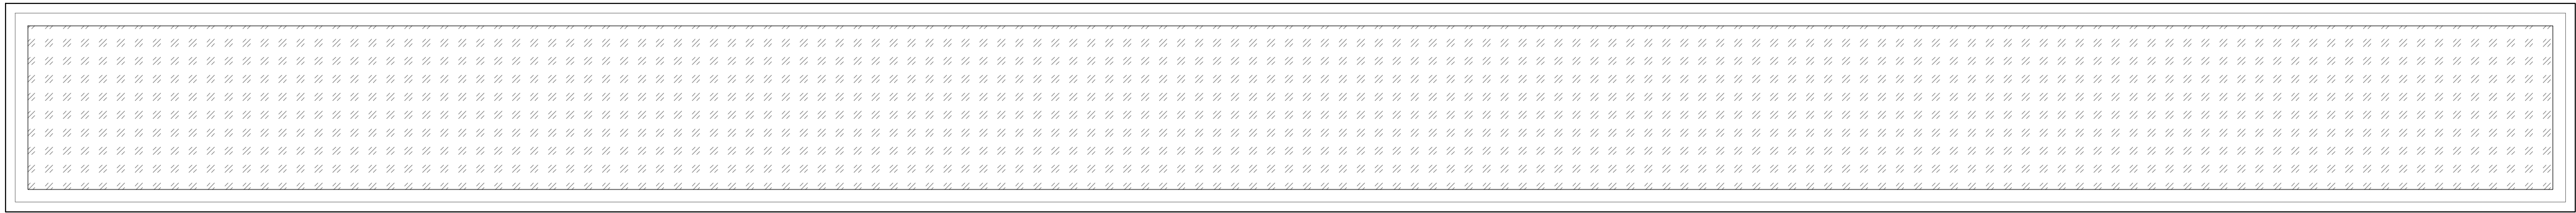

Roof Plan

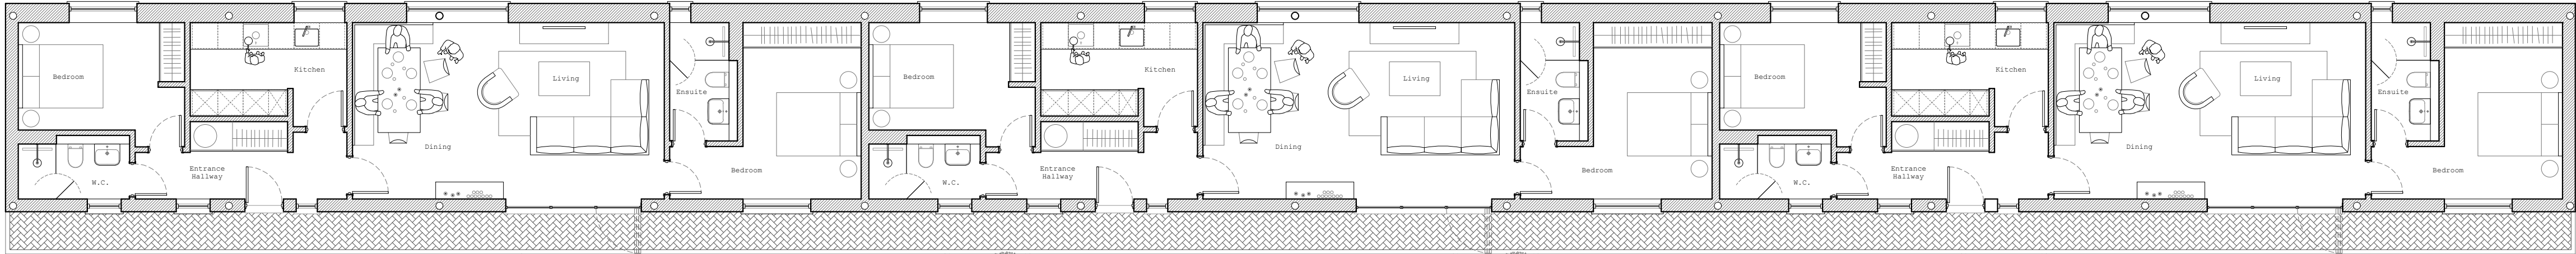

Ground Floor Plan

Drawing Number: 1804_200_PL1	Drawing Title: Proposed Drawings
Project: Rookery Farm	Scale: 1:100 @ A1
Issue: Planning	Revision: -
Date: February 2021	Revision Date: -

0 1 2 3 4 5M

S E
W N

COPYRIGHT
This drawing is not to be used or reproduced by any other party for any purpose.
Drawings suitable for planning purposes only.
Site survey to be conducted before any building work is carried out. Any discrepancies to be reported to architect.
DO NOT SCALE from drawings.