




North Elevation

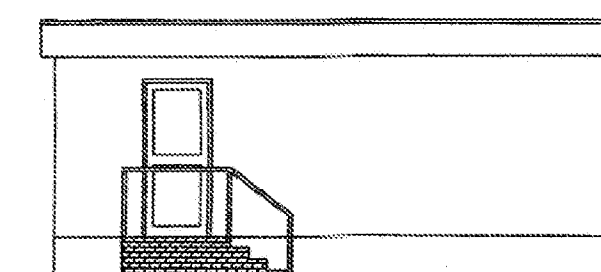

East Elevation

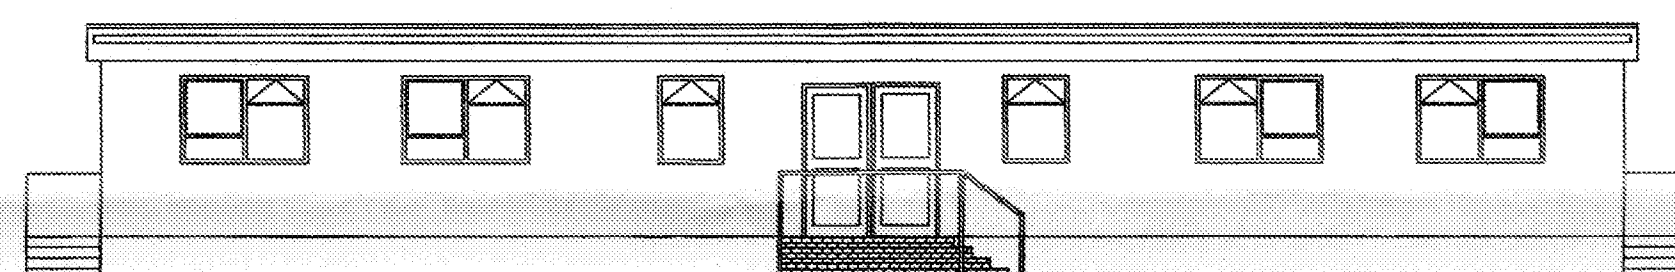

South Elevation

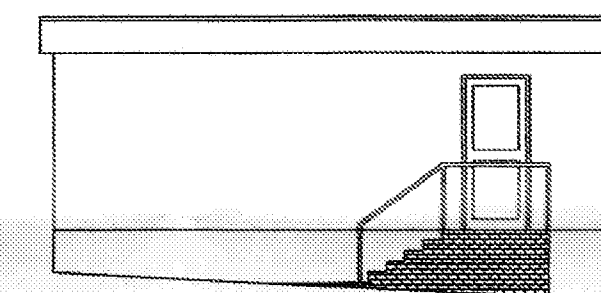

West Elevation

* All window diversions/lighting are handled on unit on site.

21 JAN 2000



Property Services
...at your property needs

JOB TITLE:

Yapton CE
Primary School

DRAWING TITLE:

Plan and Elevation for
Mobile Classroom
E1003

PR-00499.1.7

SCALE
1:100

Dec 02

GRADE
GTR

Y/DP02

©WSSC PROPERTY SERVICES 2002