


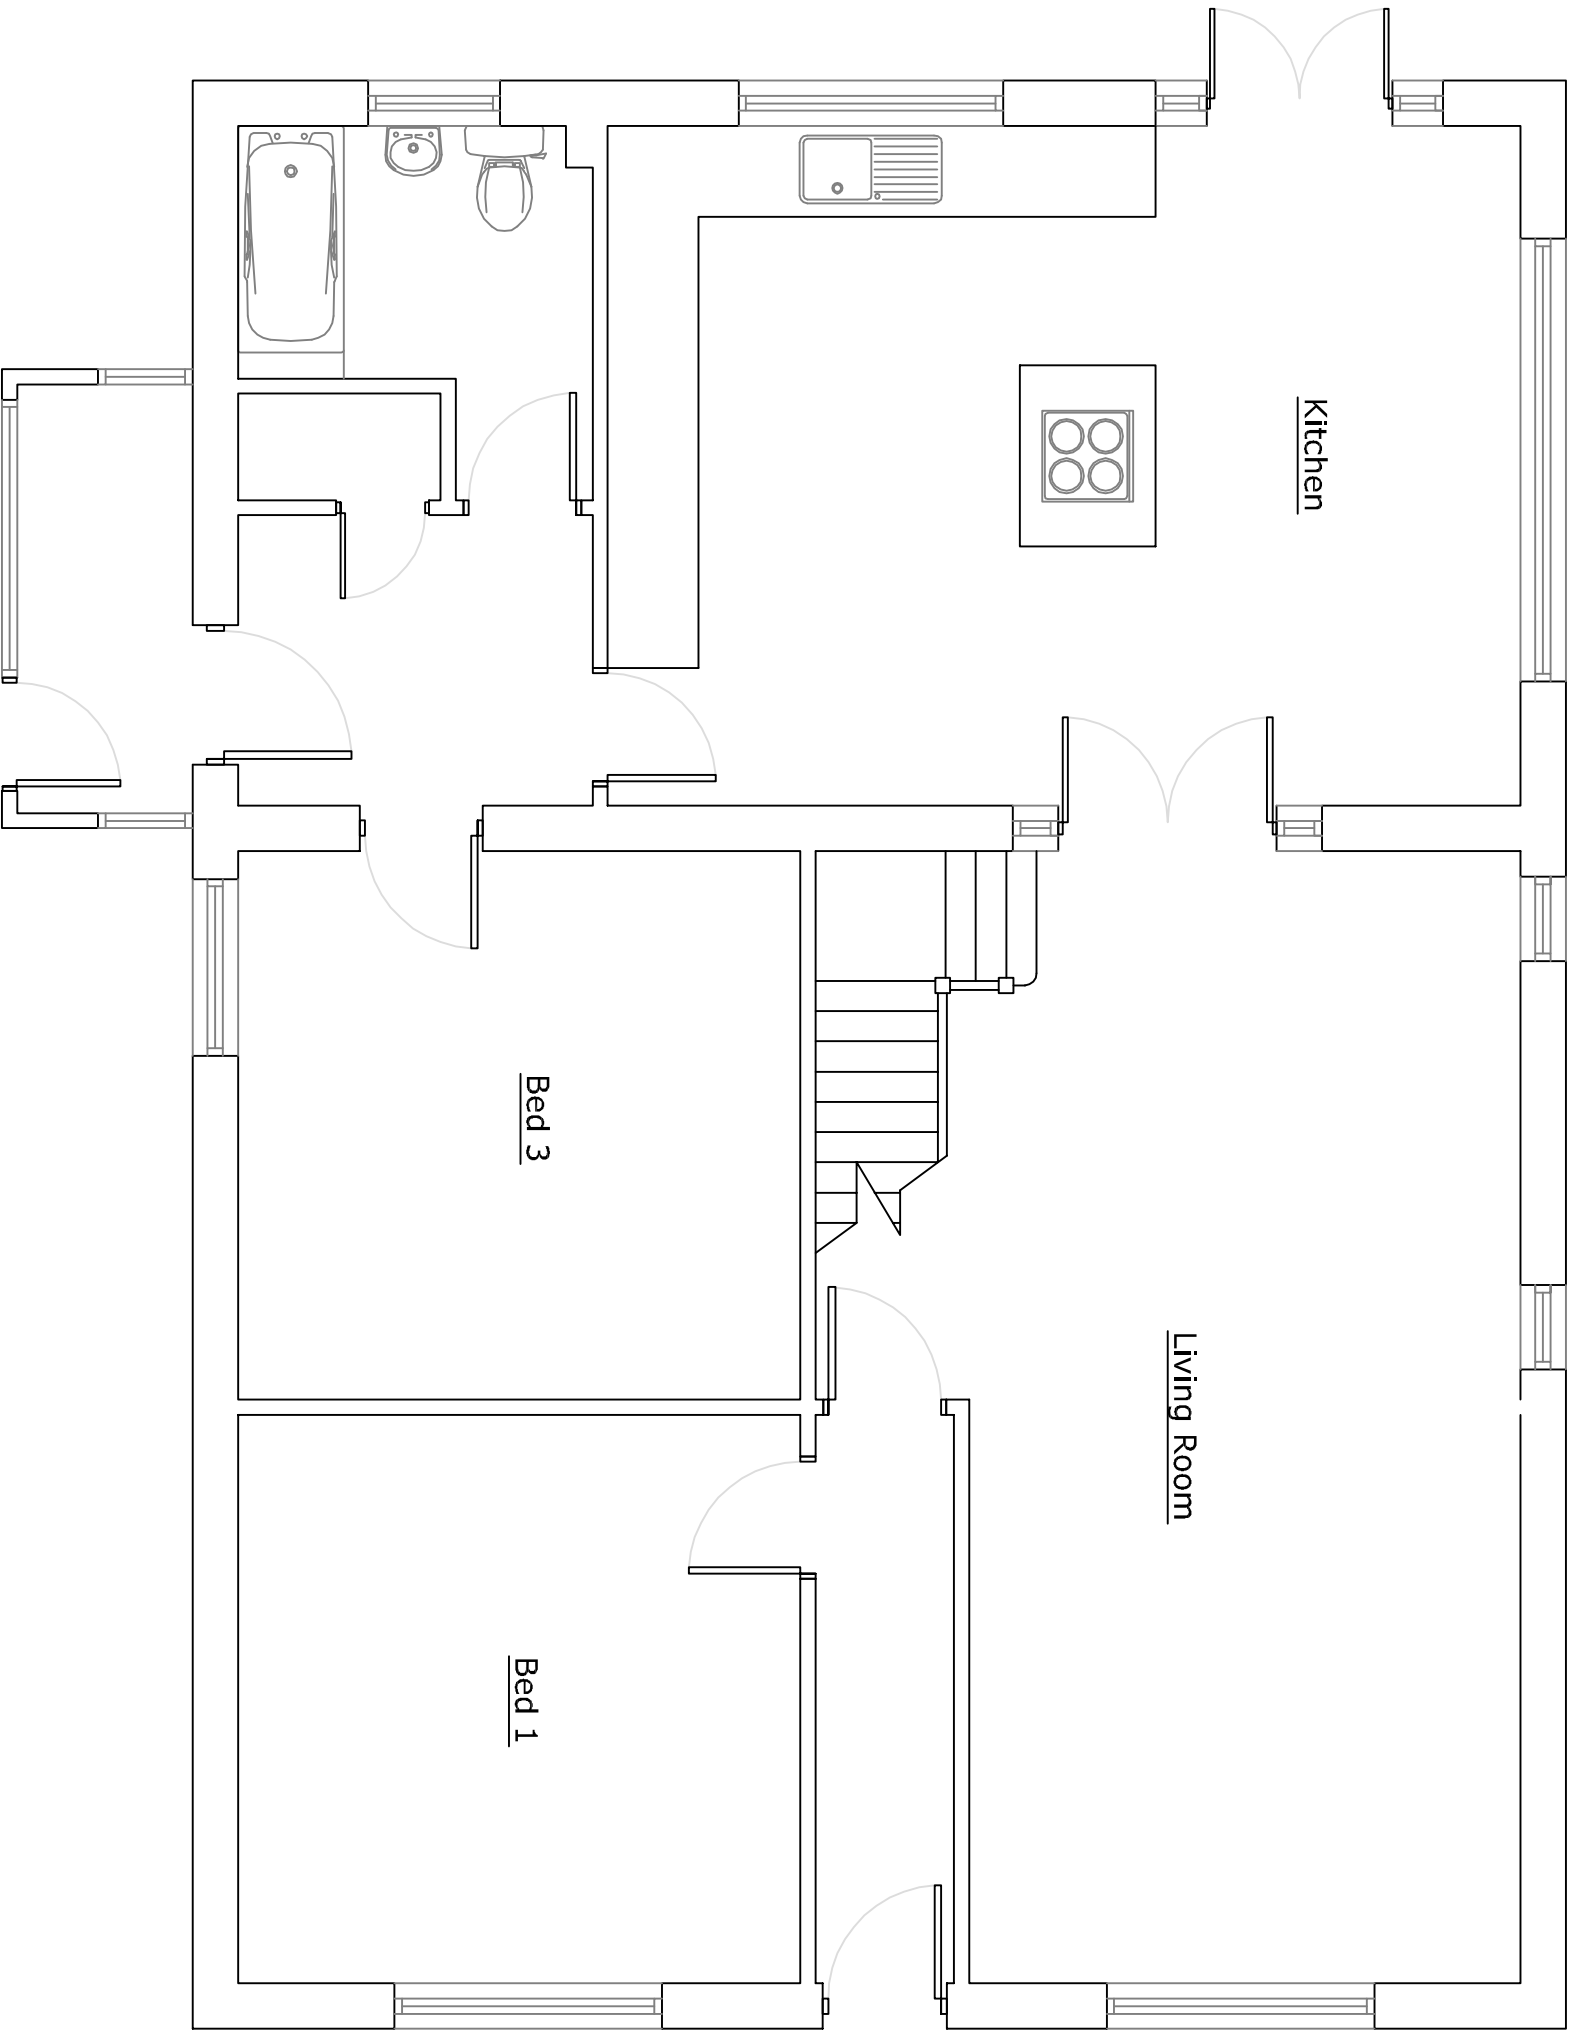

Proposed Ground Floor Plan

Itemref	Quantity	Title/Name, designation, material, dimension etc			Article No./Reference	
Designed by JD		Checked by	Approved by - date	File name	Date June 2012	Scale 1:50

Oakview, North End Road

Mr. & Mrs. Jones

03

Edition 0

Sheet