




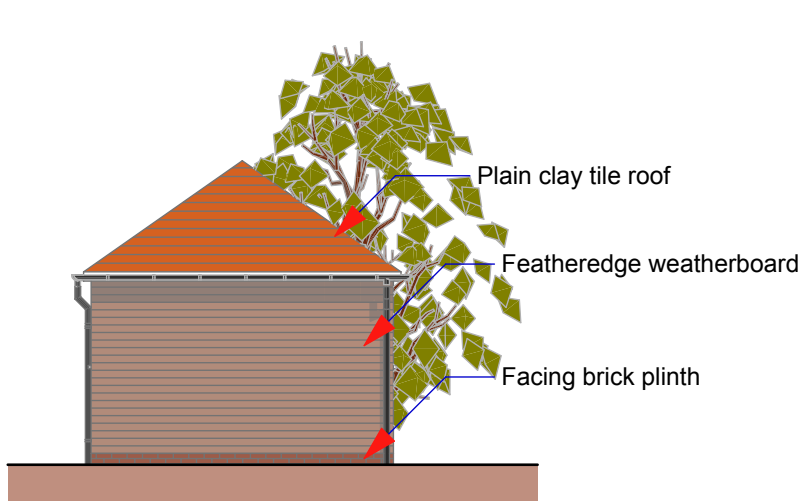


North Elevation

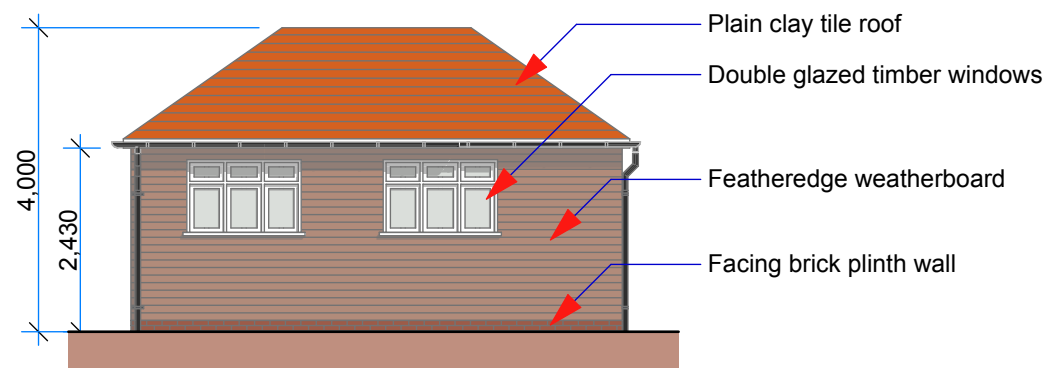


East Elevation

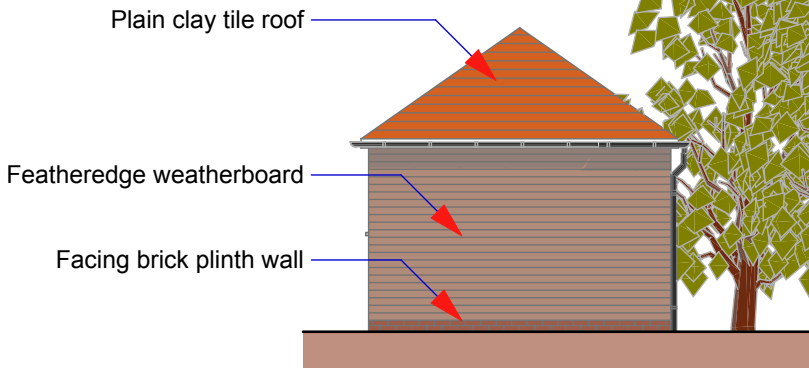

South Elevation

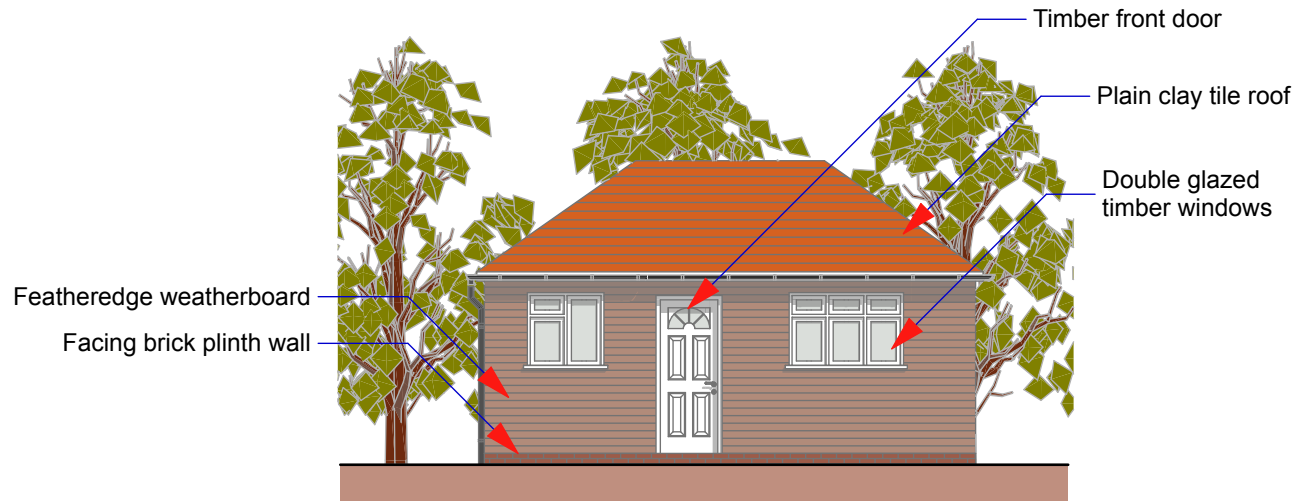


West Elevation

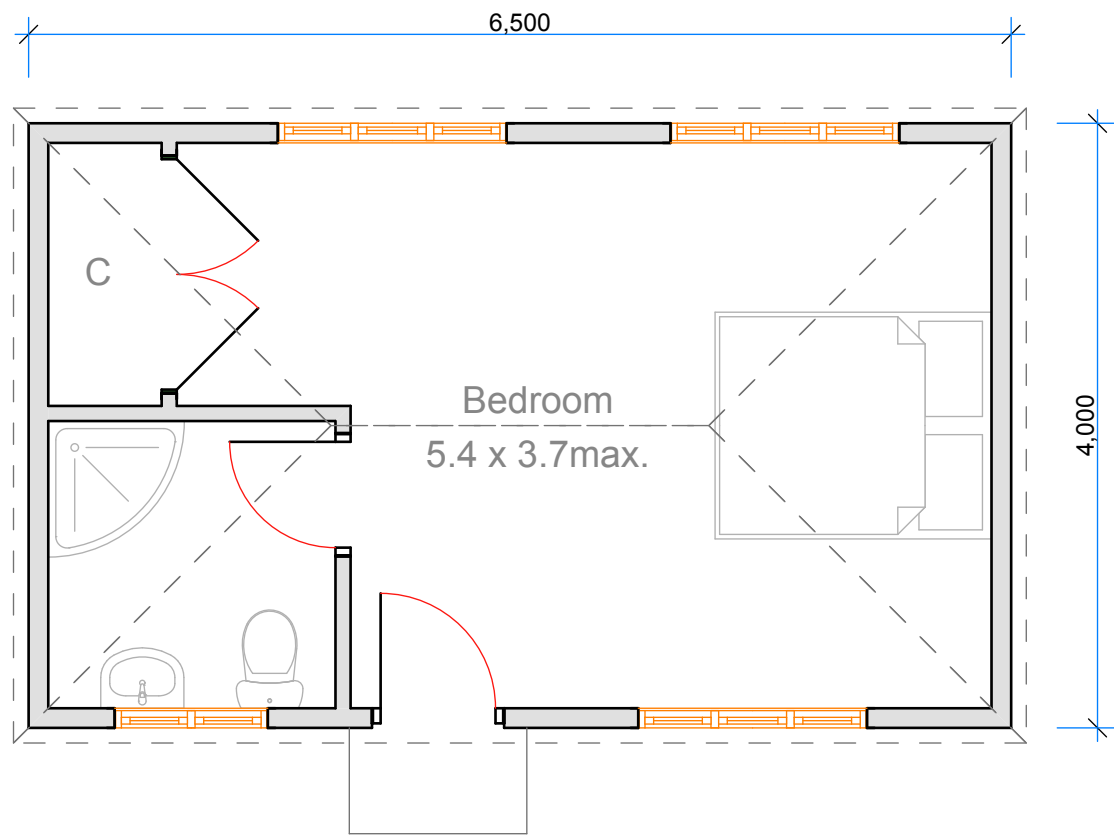


Floor Plan



Perspective from the Southwest

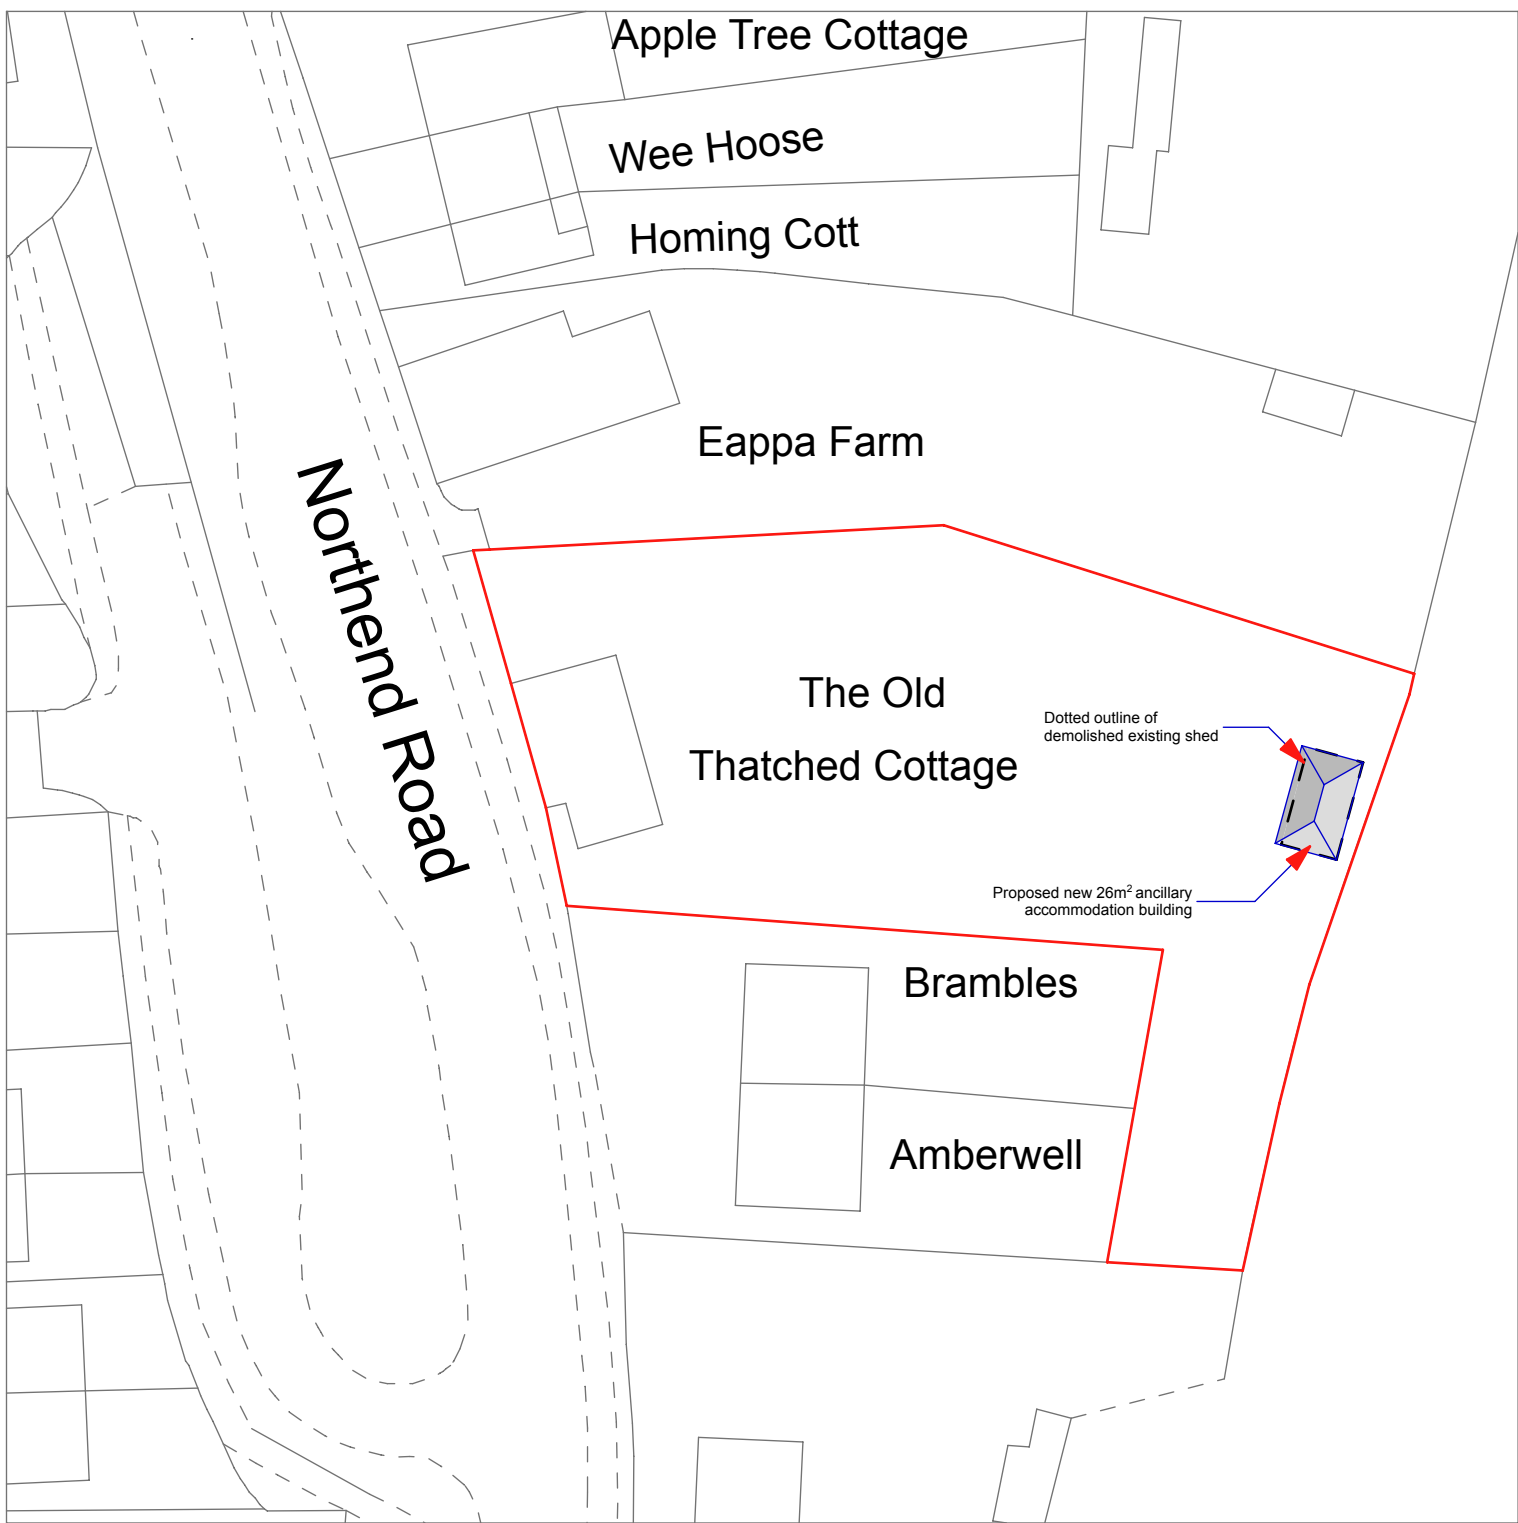

Site Layout Plan

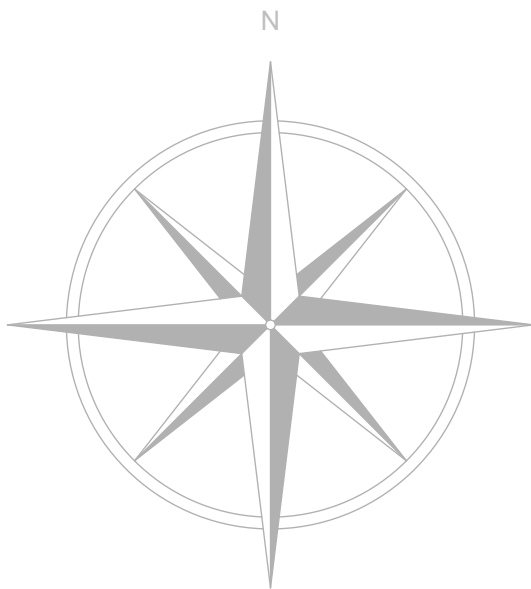

Chartered Surveyors

Norton Studio, School Lane
Arundel, West Sussex
BN18 9DR

tel: 01903 885444
fax: 08721 153339

email: mail@a-fuller.co.uk
www.andrewfuller.co.uk

Job Title

The Old Thatched Cottage

Client

Mr F Wishart

Drawing Name

Plan, Elevations & Site
Plan Proposed

Drawing Status

Planning

Drawn by

DF

Date

March 15

Checked by

Date

Drawing Scale

1:50, 1:100 & 1:500 at A2

Drawing No

15751/01

Status

Revision

This drawing is the property of Andrew Fuller Associates and is not to be copied reproduced, retained or disclosed to any unauthorised person either wholly or in part without prior consent. Do not scale from this drawing other than for planning purposes. Use all figured dimensions only. All figured dimensions to be checked on site prior to construction. All discrepancies, errors and omissions to be reported to Andrew Fuller Associates prior to construction. Layout and dimensions of existing building to be checked on site.