




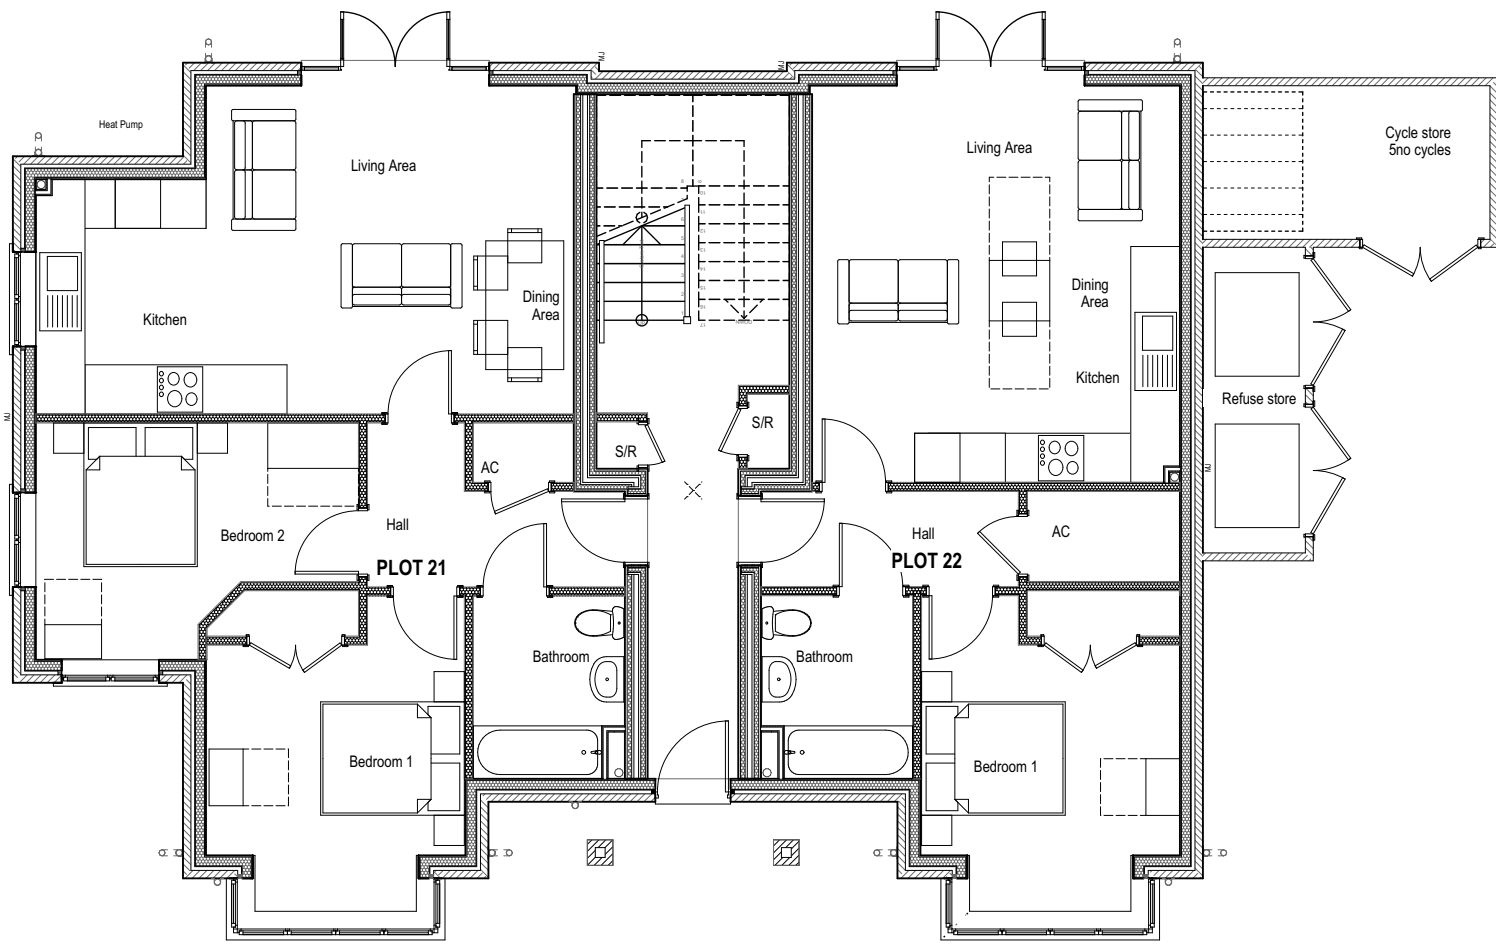


Ground Floor Plan

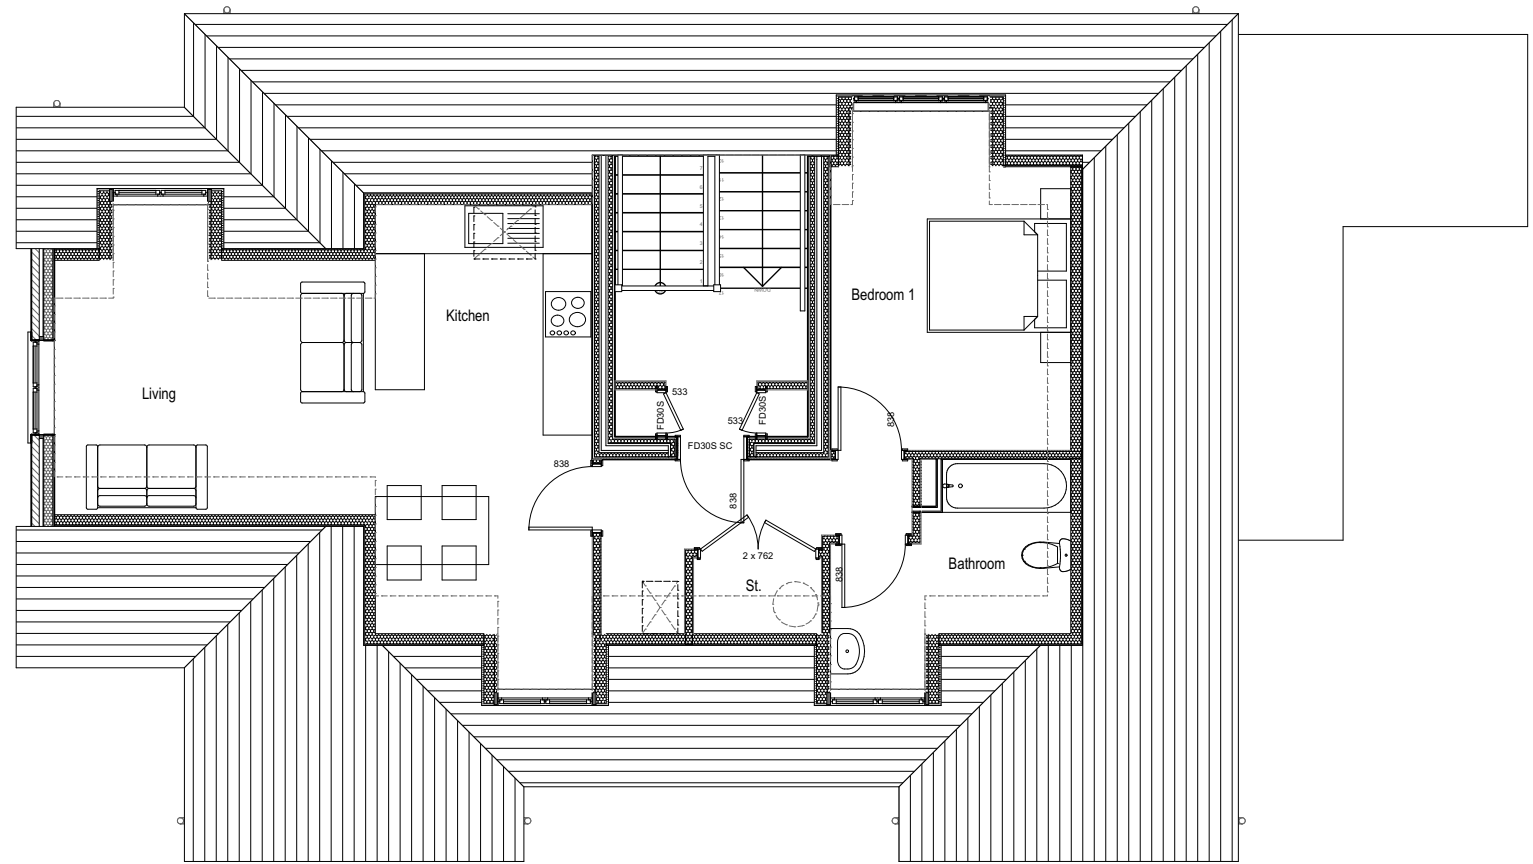

Second Floor

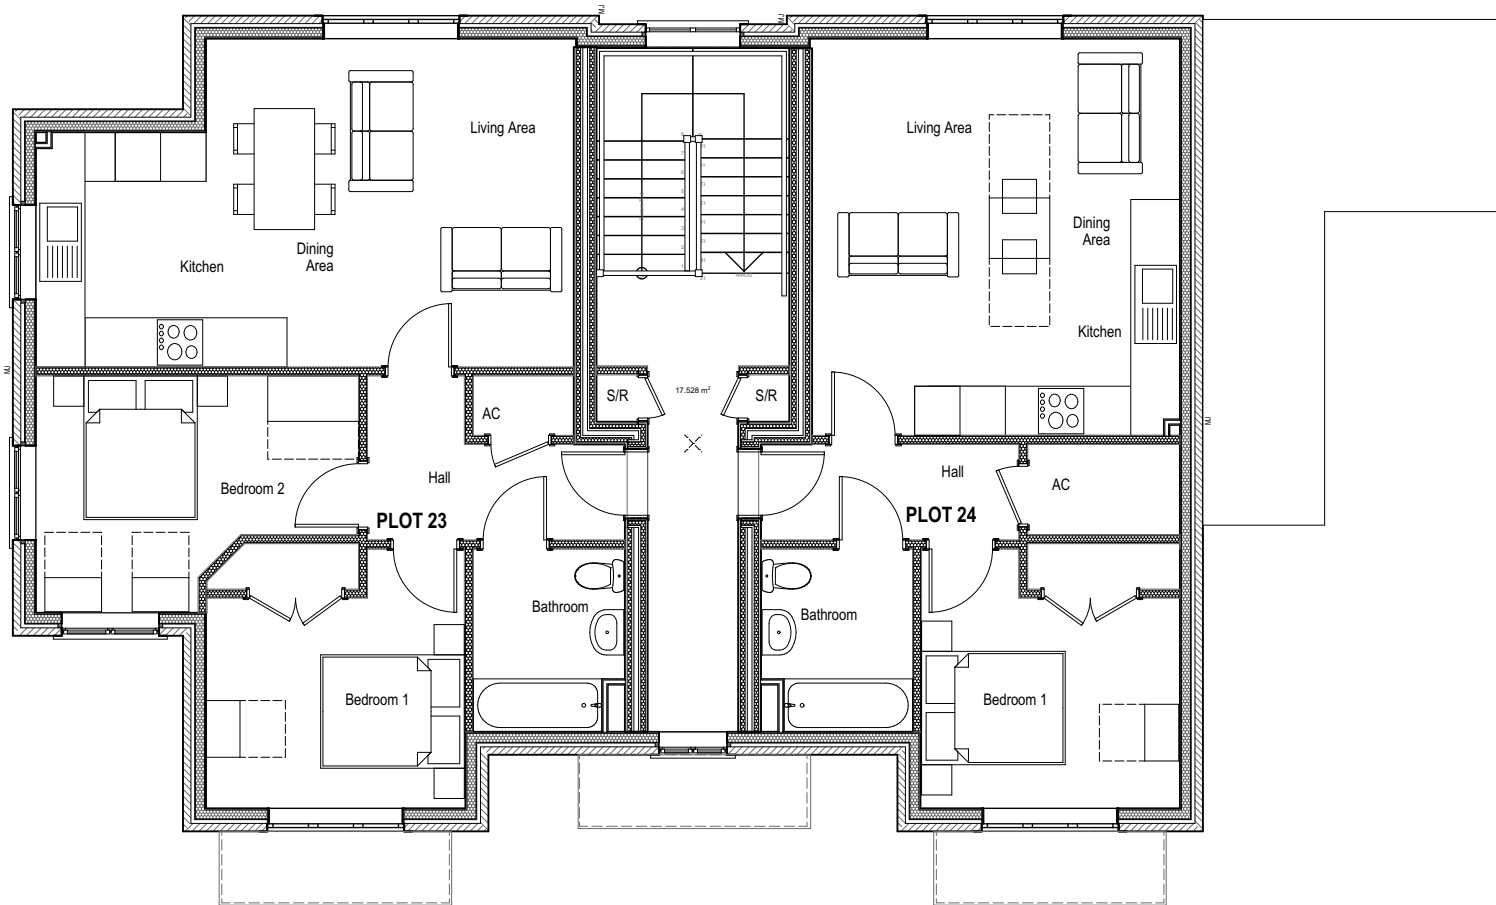

First Floor Plan

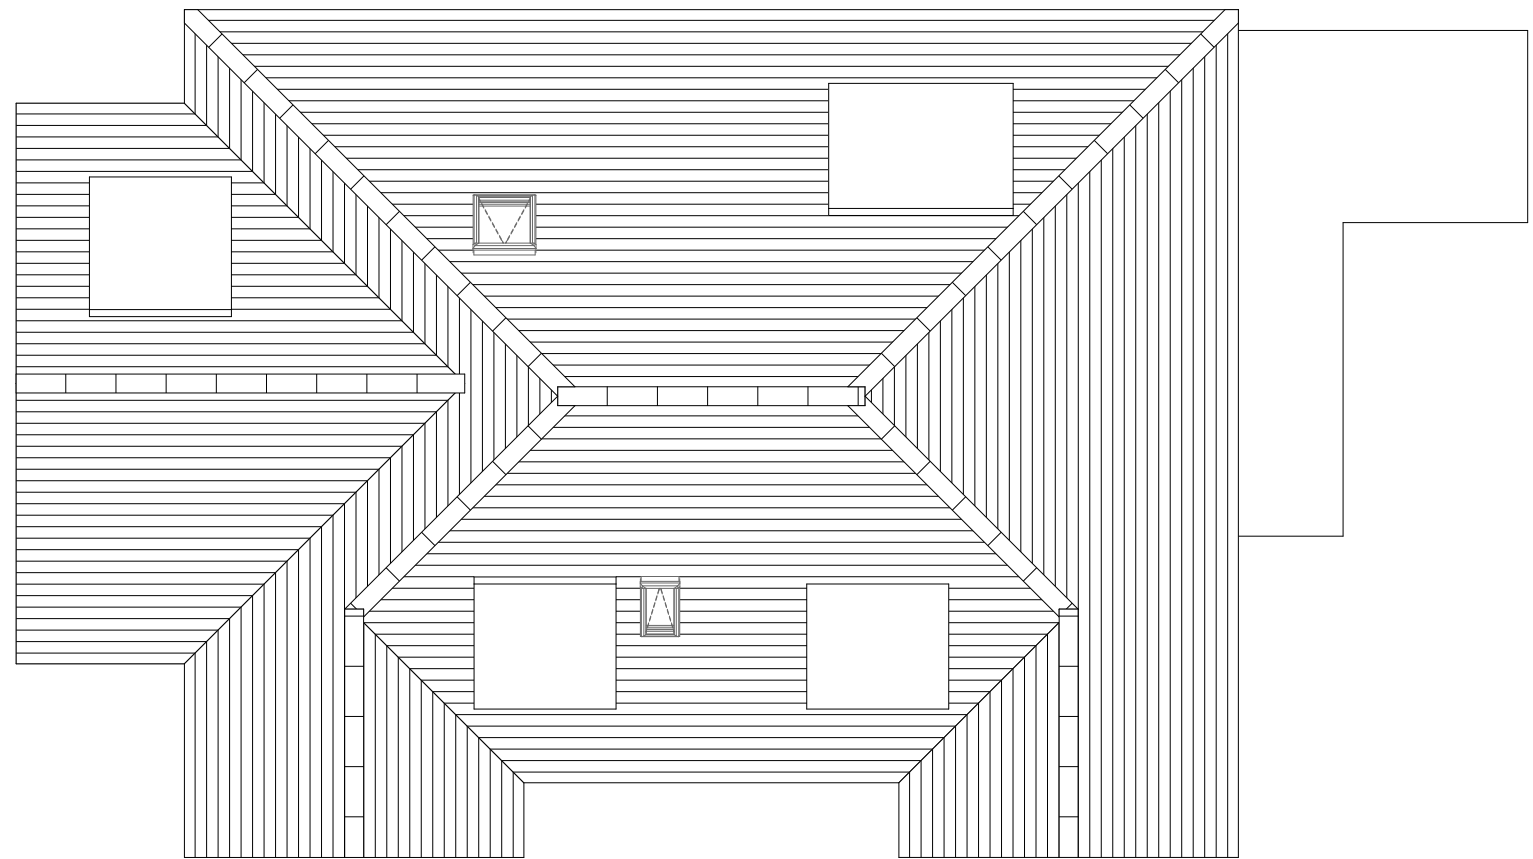

Roof Plan



Victoria House 14 St Johns Road Hedge End Southampton Hampshire SO30 4AB
Tel 01489 773577 * Fax 01489 797111 * E mail sales@crayfernhomes.co.uk

Do not scale this drawing. Use written dimensions only. All dimensions are to be checked on site prior to commencement of work. This drawing is the copyright of Crayfern Homes Limited and may not be copied altered or reproduced in any way without their written authority

LOTS 1-5 | PLANS
DEVELOPMENT AT:
CINDERS LANE
YAPTON
BN18 0JJ
FOR
CRAYFERN HOMES LIMITED

Scale : 1:100 @ A2 Date : JANUARY 2020
Drawing No : 97.17.P102