




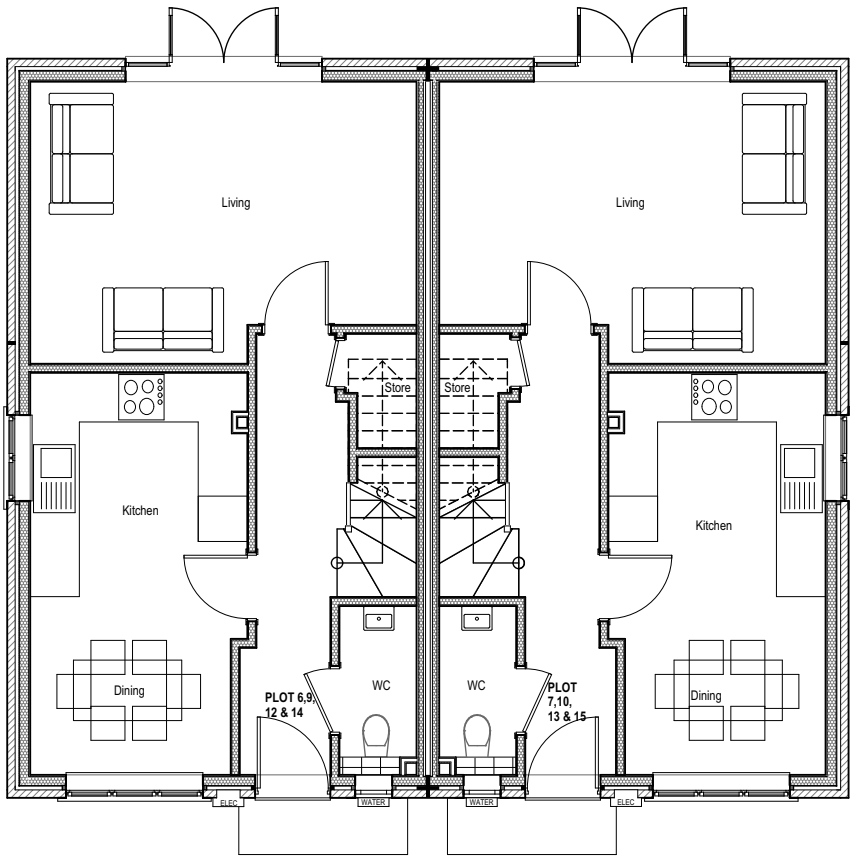

Ground Floor Plan

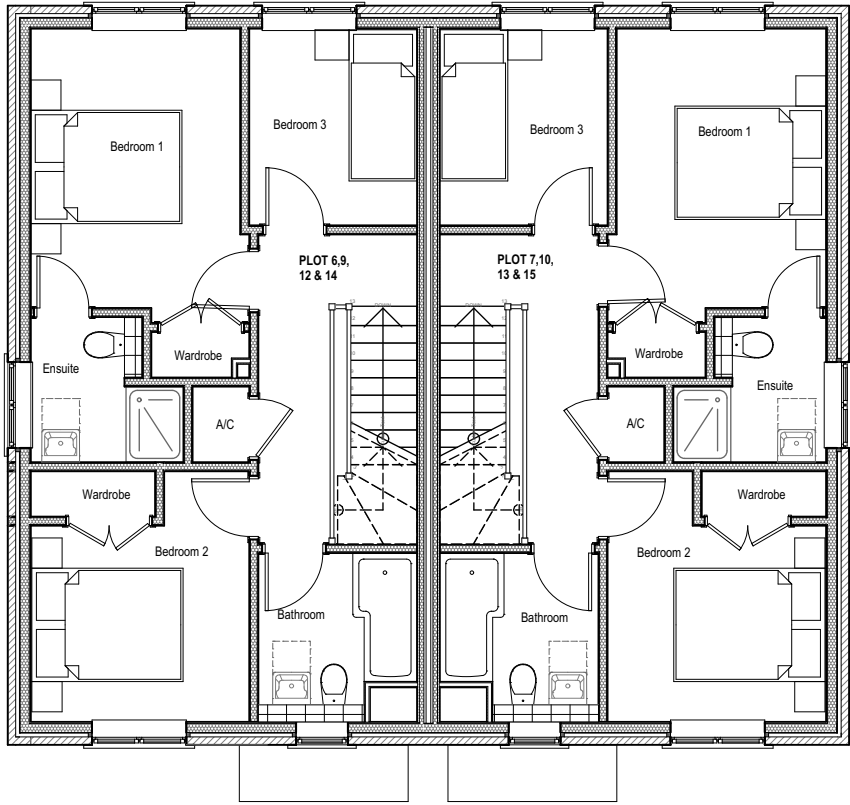

First Floor Plan

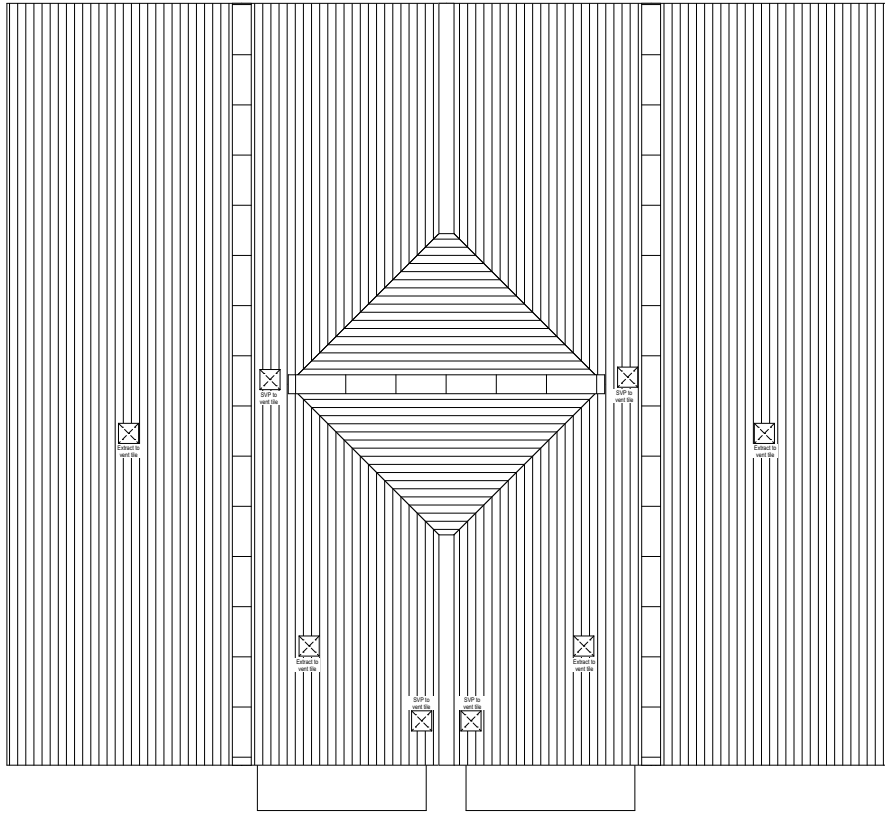

Roof Plan

Materials Schedule:-

**Roof**  
Crest Planum Duo Tile - Rustic

**Walls**  
Freshfield Lane FLB First Quality Multi Facing Brick

**Cills**  
Pennine Stone - Portland

**Windows**  
White UPVC

**French Doors**  
White UPVC


**Front Doors**  
Black GRP

**Rainwater Goods**  
Black half round guttering with matching downpipes.

**Facias & Soffits**  
Black UPVC



Front Elevation

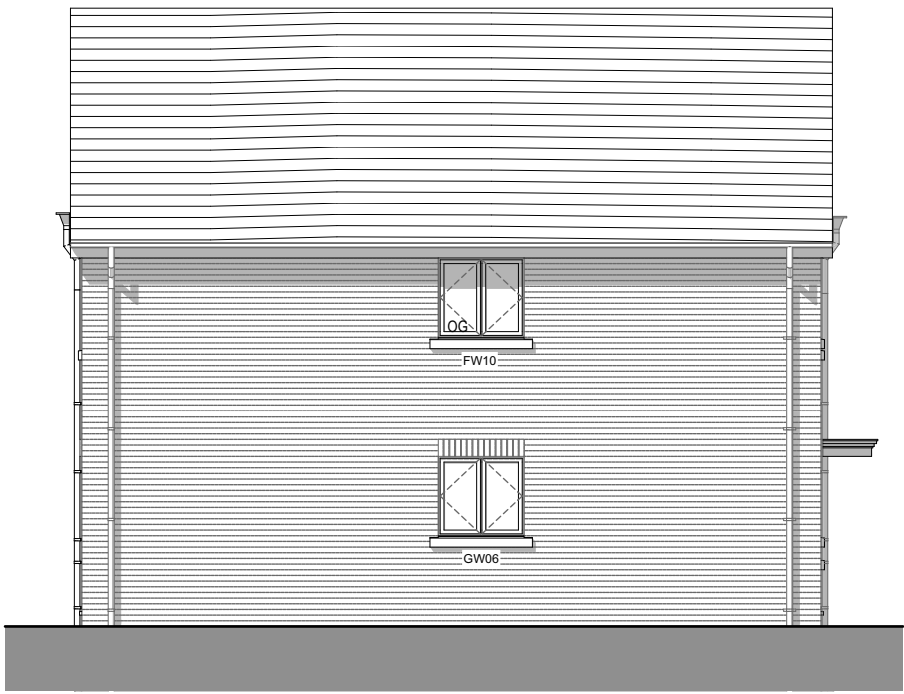

Side Elevation



Rear Elevation



Side Elevation



Victoria House 14 St Johns Road Hedge End Southampton Hampshire SO30 4AB  
Tel 01489 773577 \* Fax 01489 797111 \* E mail sales@crayfernhomes.co.uk

Do not scale this drawing. Use written dimensions only. All dimensions are to be checked on site prior to commencement of work. This drawing is the copyright of Crayfern Homes Limited and may not be copied altered or reproduced in any way without their written authority

**LOTS 6-7,9-10&12-15| PLANS & ELEVATIONS**  
DEVELOPMENT AT:  
CINDERS LANE  
YAPTON

FOR  
CRAYFERN HOMES LIMITED

Scale : 1:50 @ A2 Date : JANUARY 2020  
Drawing No : 97.17.P103

OG - Obscured Glazing